

1 - ALL DIMENSIONS TO BE CHECKED ON SITE PRIOR TO COMMENCEMENT OF WORKS.  
2 - THIS DRAWING IS © COPYRIGHT. THIS DRAWING AND DESIGN MUST NOT BE COPIED OR USED WITHOUT THE EXPRESS CONSENT OF MUGA-UK LTD  
3 - ALL PERSONNEL SHOULD BE AWARE OF THE HEALTH AND SAFETY PLAN WHICH IS RETAINED IN THE SITE MANAGERS OFFICE

HEALTH AND SAFETY NOTE

ALL PERSONNEL SHOULD BE AWARE OF THE HEALTH AND SAFETY PLAN WHICH IS RETAINED IN THE SITE MANAGERS OFFICE

NOTES

REVISIONS

|  |  |
|--|--|
|  |  |
|  |  |
|  |  |
|  |  |
|  |  |
|  |  |


**MUGA UK**

**SPORTS PITCH CONSULTANTS**



Mill Farm Hathern Road Shepshed Leicestershire  
LE12 9RP t: +44 (0) 1509 503406 f: +44 (0) 1509 506420

|                                |                |
|--------------------------------|----------------|
| PROJECT TITLE                  | PROJECT NUMBER |
| <b>TWYFORD<br/>TENNIS CLUB</b> | <b>MUK2794</b> |

|                      |                 |               |
|----------------------|-----------------|---------------|
| TITLE                |                 |               |
| <b>LOCATION PLAN</b> |                 |               |
| DRAWING No           | REV             | SCALE         |
| <b>MUK2794-01</b>    | <b>A</b>        | <b>1:1250</b> |
| DRAWN BY             | DATE            |               |
| <b>Nell McHugh</b>   | <b>12-07-22</b> |               |
| CHECKED BY           | SIZE/PLOT       |               |
|                      | <b>A1</b>       |               |
| ACAD FILE            |                 |               |

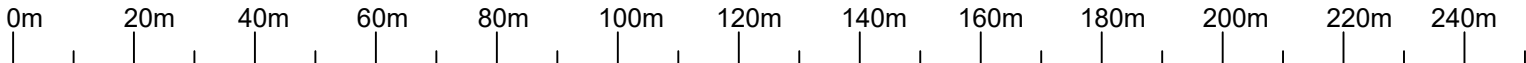

Scale bar 1 : 1250

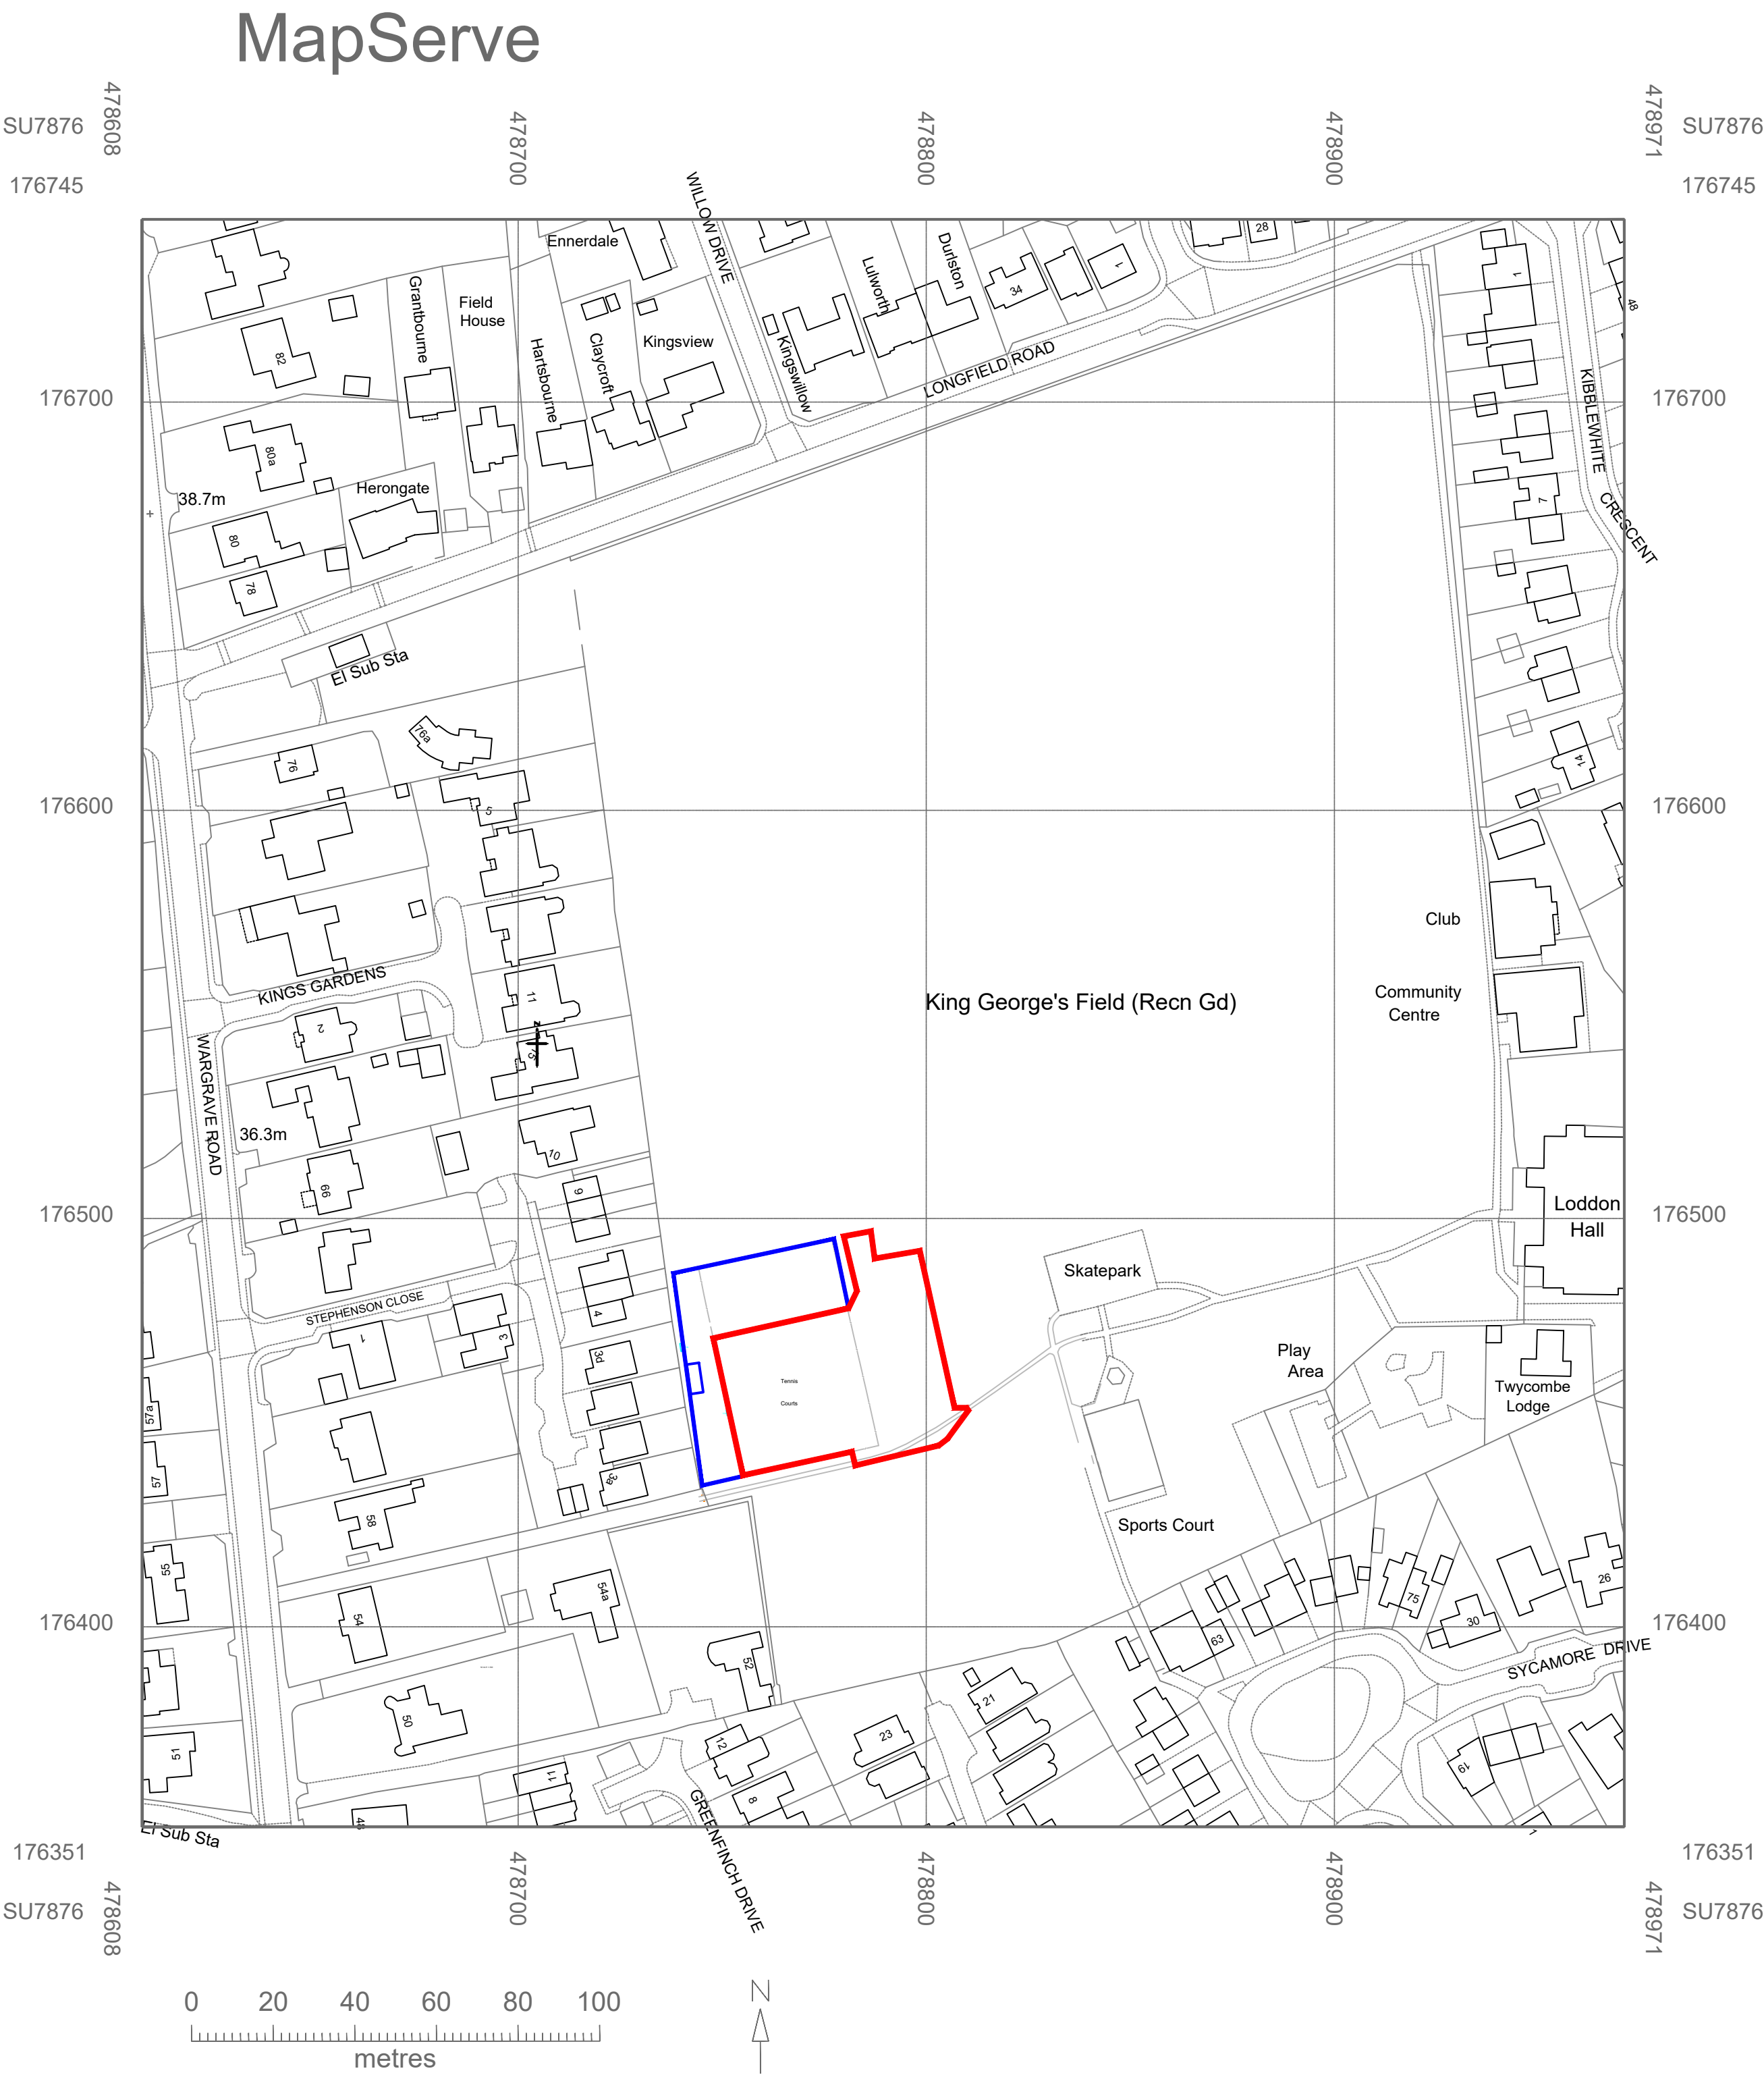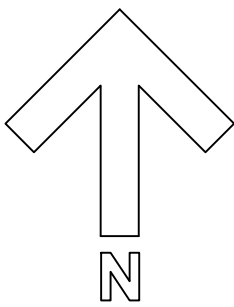

© Crown copyright 2022 Ordnance Survey 100053143