





new 2.74m high chainlink rolled weldmesh fencing with crank top barbwire on top to match existing /

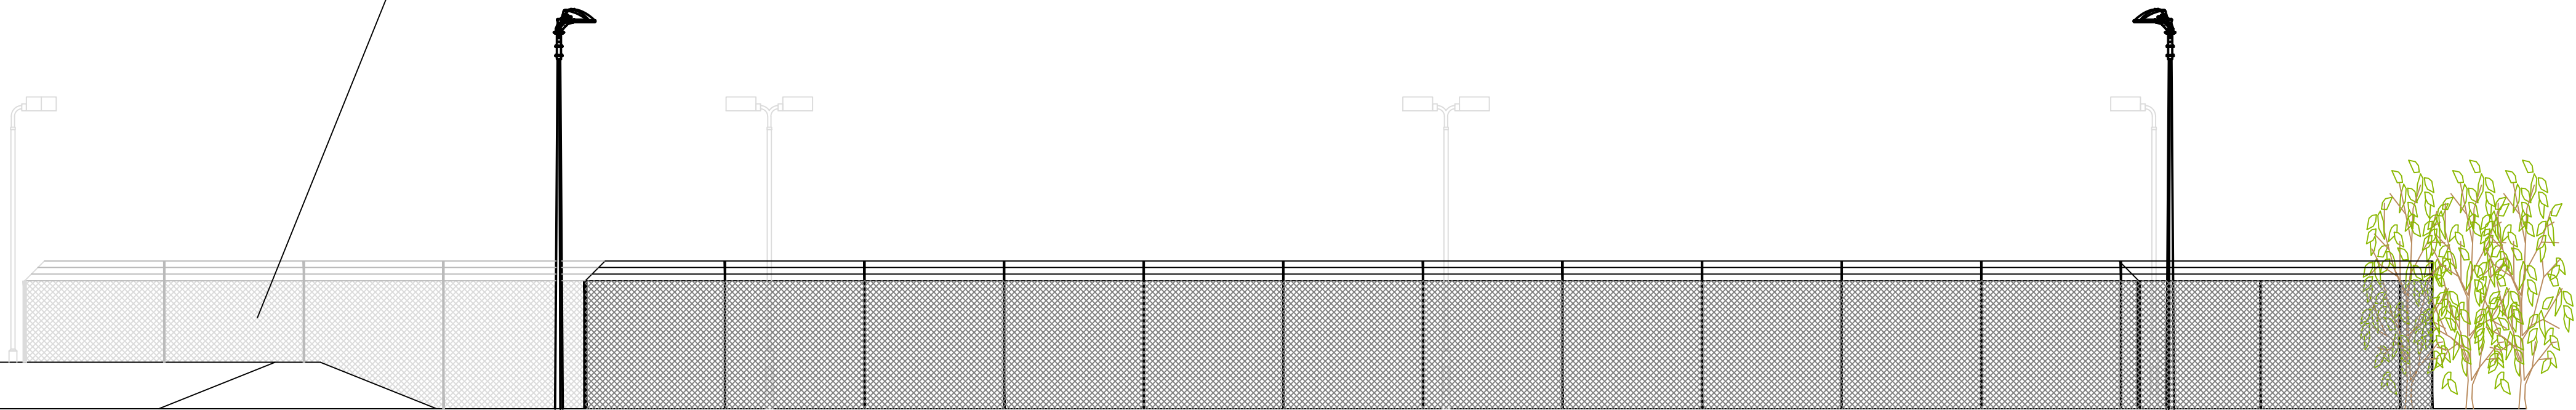

PROPOSED ELEVATION

existing 2.74m high chainlink
rolled weldmesh fencing with
crank top barbwire on top

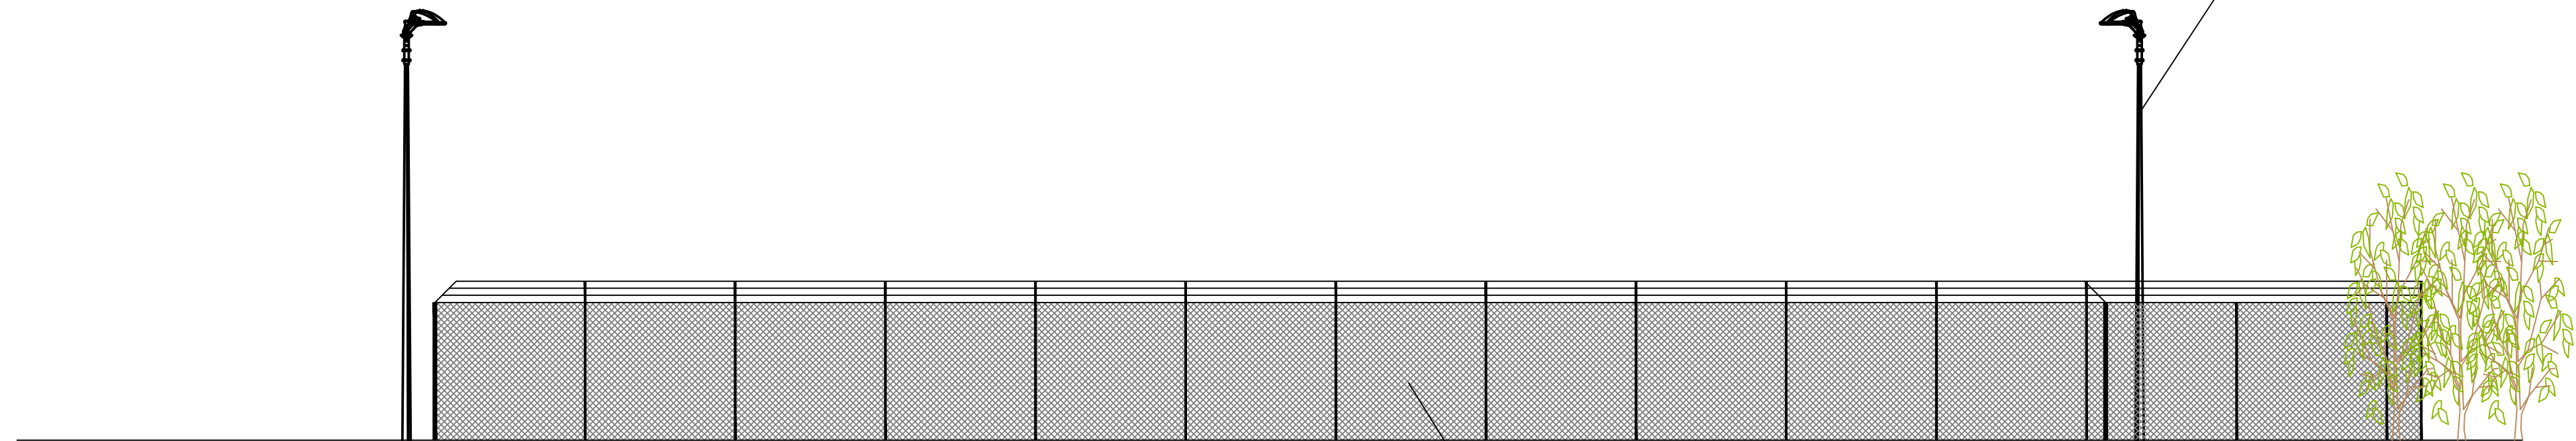

EXISTING ELEVATION

SIZE/PLOT	A1
-----------	----