0m 1m 2m 3m 4m 5m 6m 7m 8m 9m 10m 11m 12m 13m 14m 15m 16m 17m 18m 19m 20m

Scale bar 1 : 100

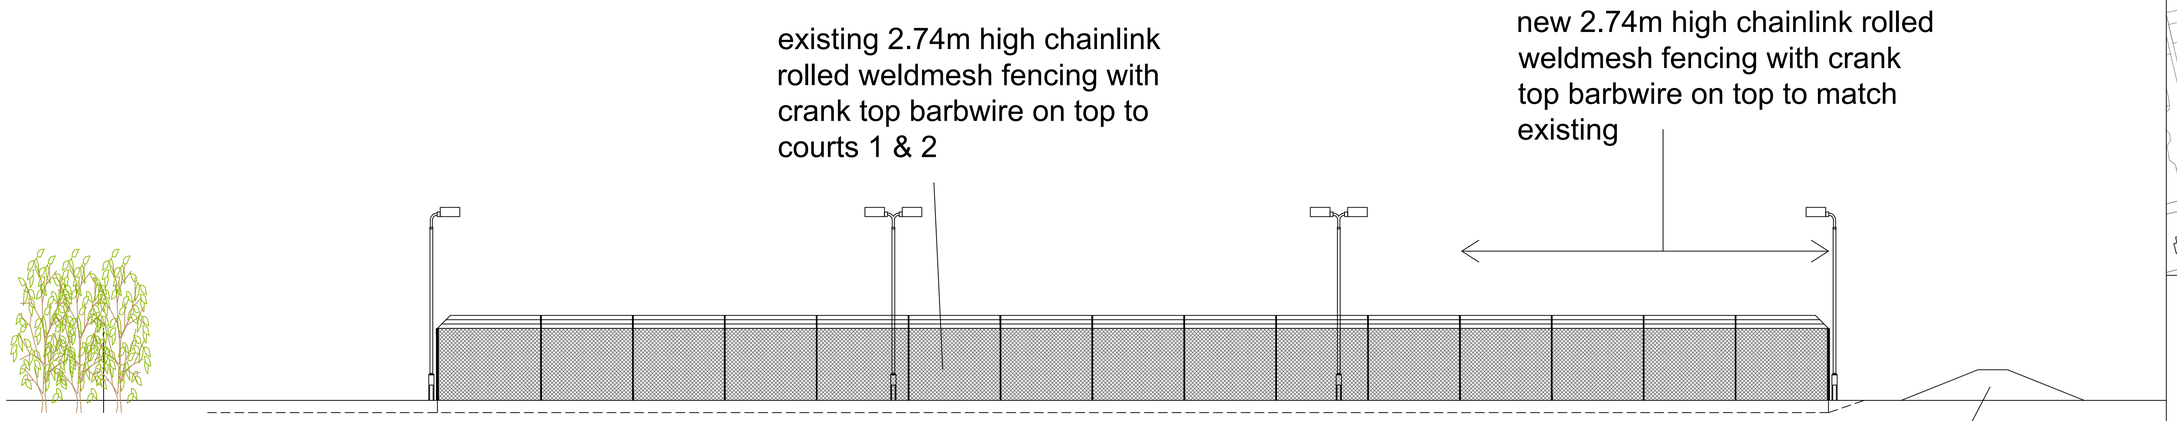

PROPOSED ELEVATION

new 1m high earth mound from excavated topsoil

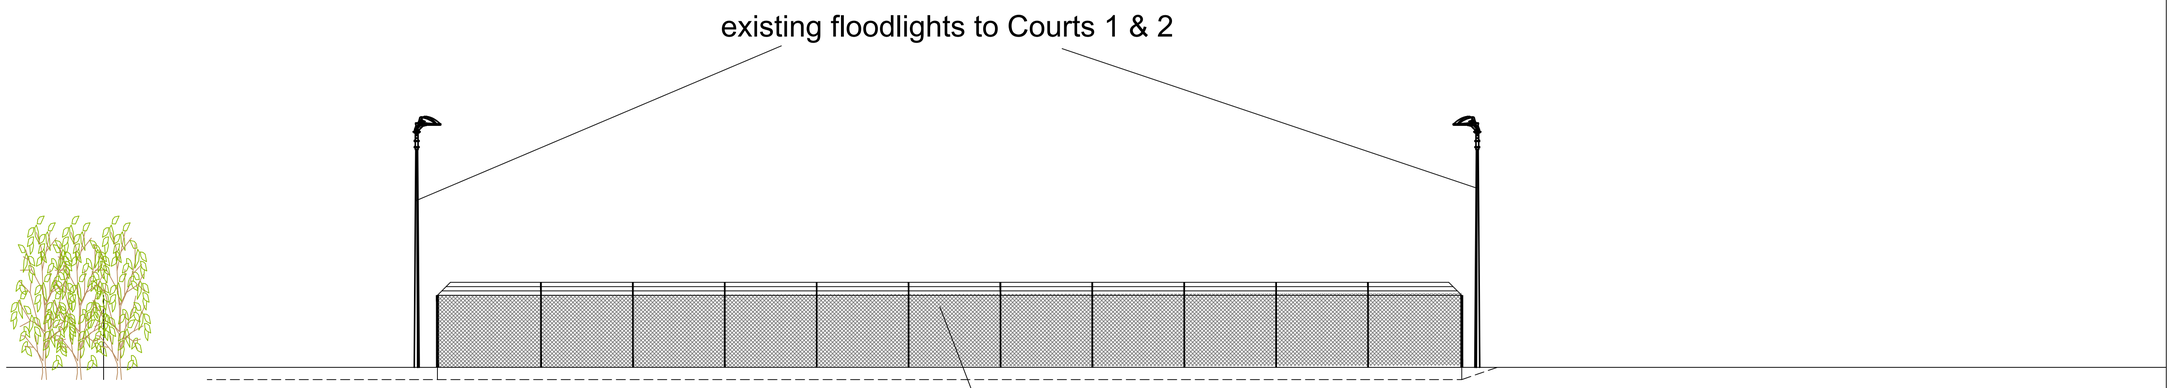

existing 2.74m high chainlink rolled weldmesh fencing with crank top barbwire on top to courts 1 & 2

EXISTING ELEVATION

1 - ALL DIMENSIONS TO BE CHECKED ON SITE PRIOR TO COMMENCEMENT OF WORKS.
2 - THIS DRAWING IS © COPYRIGHT. THIS DRAWING AND DESIGN MUST NOT BE COPIED OR USED WITHOUT THE EXPRESS CONSENT OF MUGA-UK LTD
3 - ALL PERSONNEL SHOULD BE AWARE OF THE HEALTH AND SAFETY PLAN WHICH IS RETAINED IN THE SITE MANAGERS OFFICE

HEALTH AND SAFETY NOTE

ALL PERSONNEL SHOULD BE AWARE OF THE HEALTH AND SAFETY PLAN WHICH IS RETAINED IN THE SITE MANAGERS OFFICE

MUGA UK
SPORTS PITCH CONSULTANTS
Mill Farm Hathern Road Shepshed Leicestershire
LE12 9RP t: +44 (0) 1509 503408 f: +44 (0) 1509 506420

PROJECT TITLE	PROJECT NUMBER
TWYFORD TENNIS CLUB	MUK2794

TITLE

ELEVATIONS

DRAWING No	REV	SCALE
MUK2794-07	A	1:100

DRAWN BY	Neil McHugh	DATE	27-07-22
CHECKED BY		SIZE/PLOT	A1
ACAD FILE			