




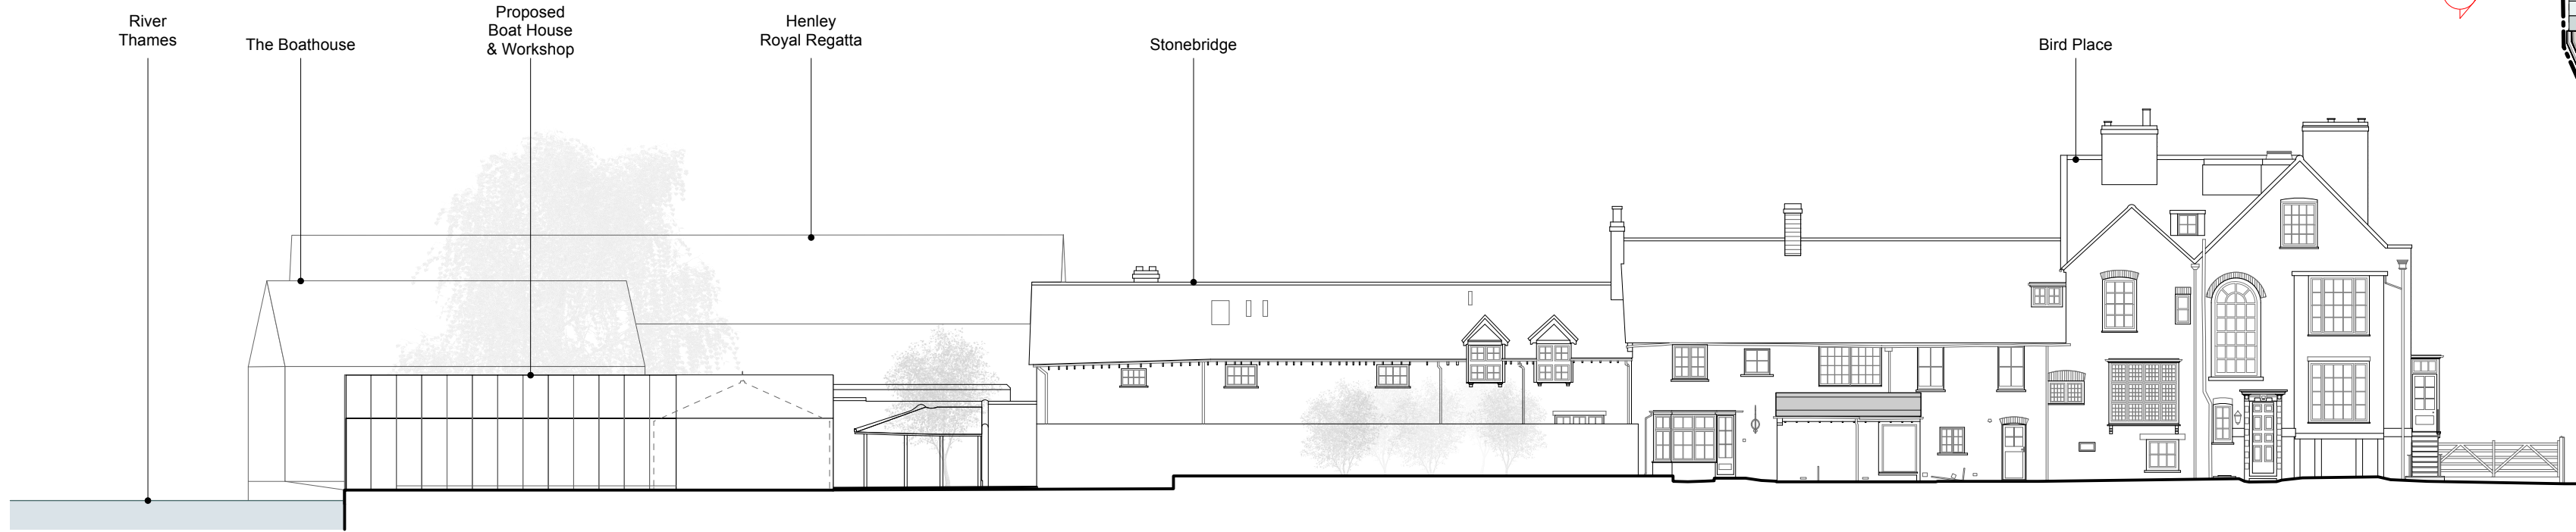

Site Elevation A

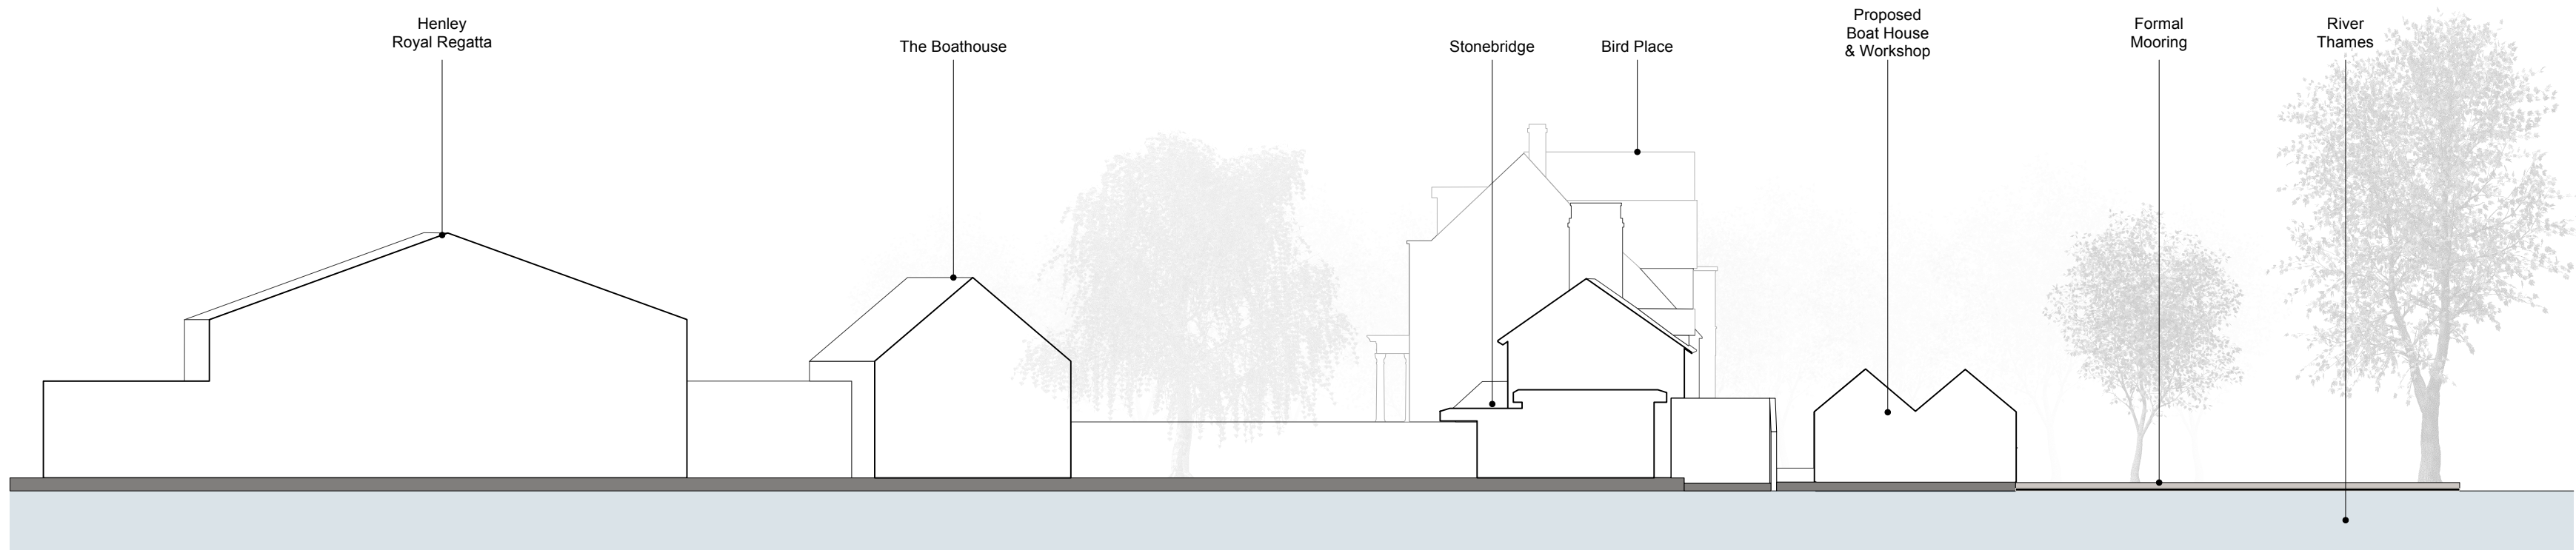

Site Elevation B

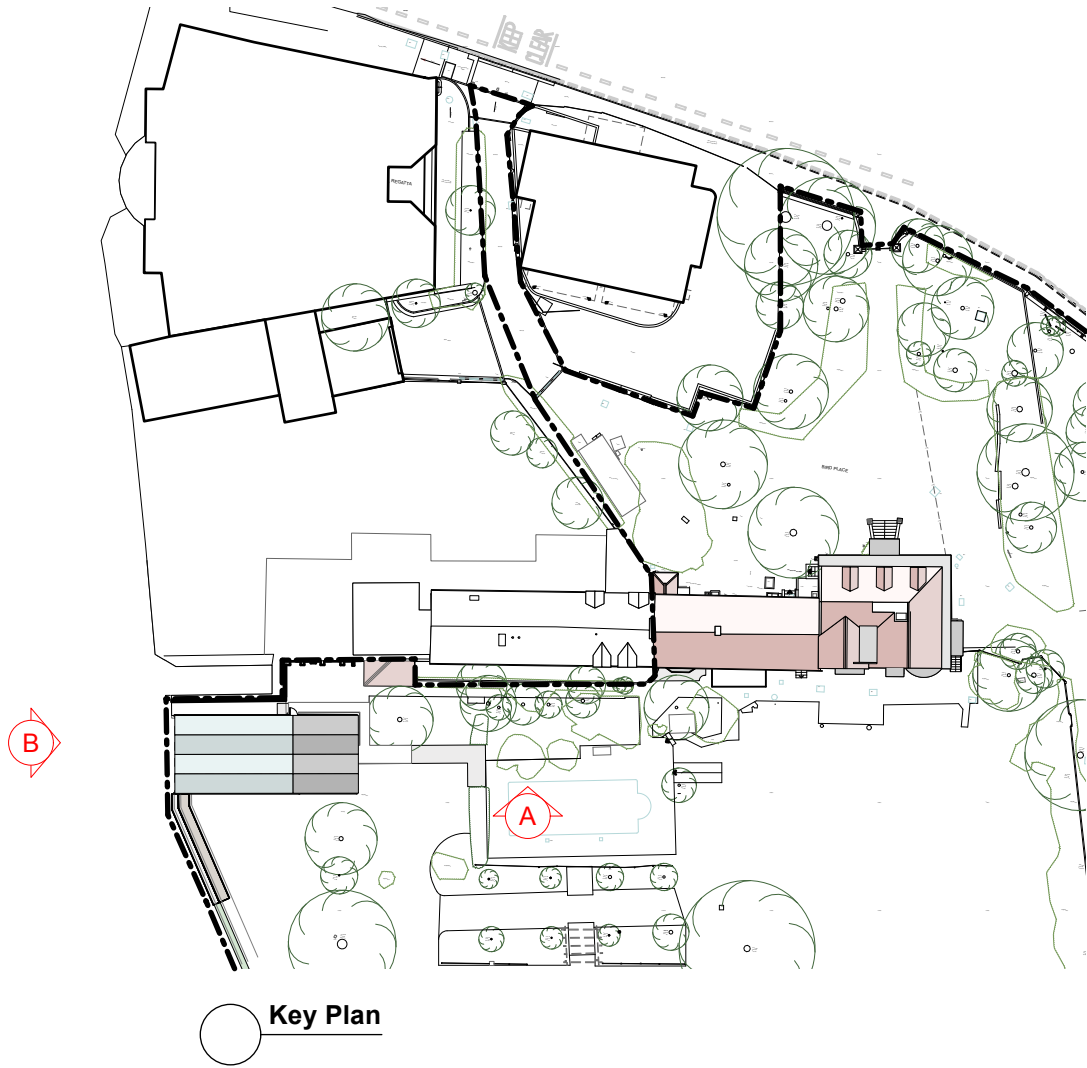

PL1 23/03/2026 Planning Application Issue

Rev	Date	Note
Client Mr & Mrs Fawsitt		
Project Title Bird Place - Boat House & Outdoor Kitchen		
Project Address Henley Bridge, Henley-On-Thames RG9 2LN		
Drawing No.	Rev. No.	
PA-06	PL1	
Drawing Title Proposed Site Elevations		
Scale 1:100 @ A2		
Drawn by: GG		Checked by: PS
		Project ID: SC013
Shack Cabins West Witheridge Fourth House, Penn Road, Knotty Green HP9 2TW +44 (0) 1494 258 181 hello@shackcabins.com www.shackcabins.com		