


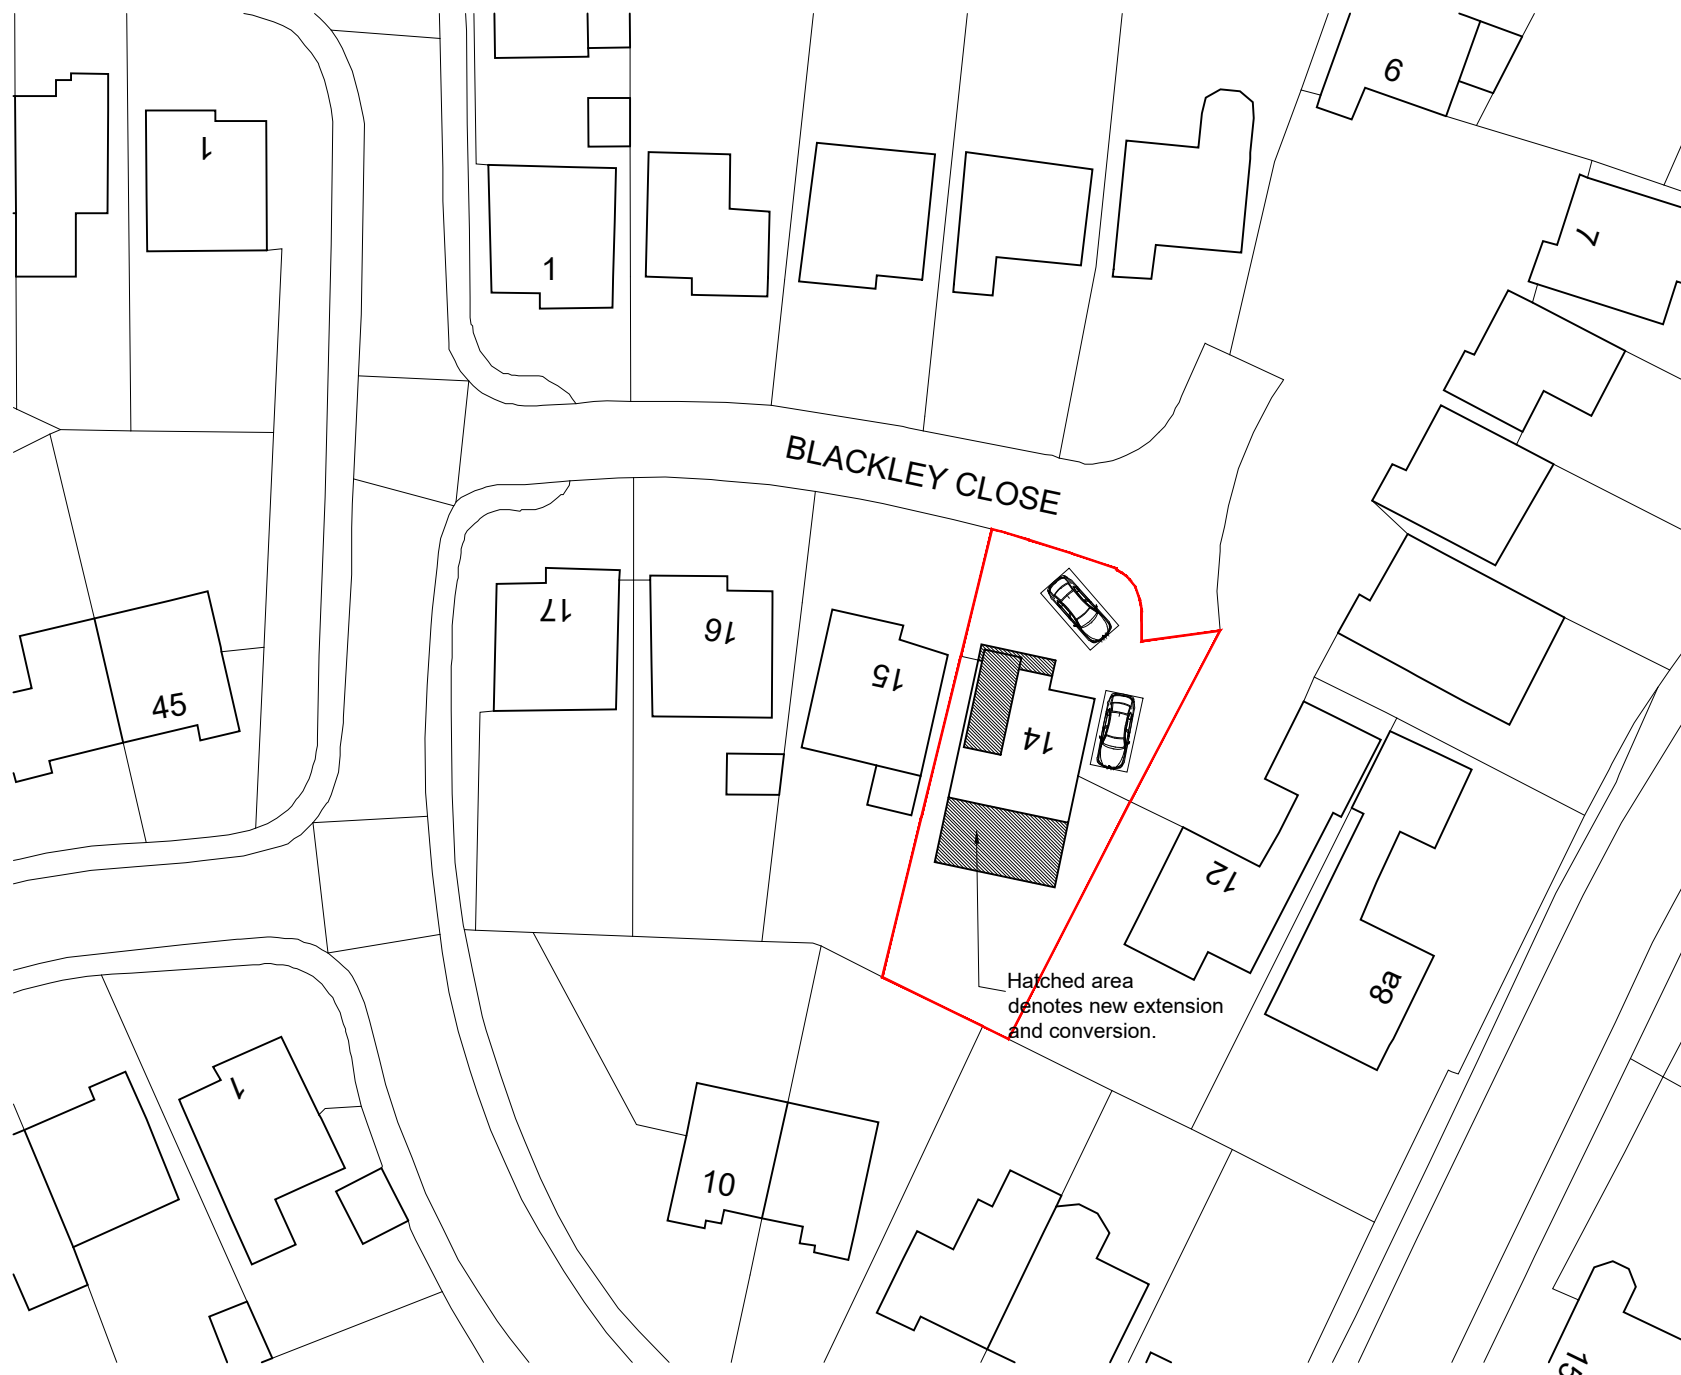

Ordnance Survey, (c) Crown Copyright 2024. All rights reserved. Licence number 100022432

BLOCK PLAN

SCALE 1 : 500



NOTES

© SK Design consultants - THIS DRAWING AND DESIGN REMAINS THE COPYRIGHT AND INTELLECTUAL PROPERTY OF SK CONSULTANTS AND SHALL NOT BE COPIED IN ANY FORMAT WITHOUT APPROVAL.


THIS DRAWING IS TO BE READ IN CONJUNCTION WITH ALL OTHER DRAWINGS AND DOCUMENTS PROVIDED. THE CONTRACTOR MUST CHECK ALL DIMENSIONS ON SITE BEFORE PLACING ORDERS FOR MATERIALS OR SHOP FABRICATIONS OR COMMENCING WORKS ON SITE. ANY DISCREPANCIES SHOULD BE NOTIFIED BEFORE PROCEEDING.



Ordnance Survey, (c) Crown Copyright 2024. All rights reserved. Licence number 100022432

LOCATION PLAN

SCALE 1 : 1250

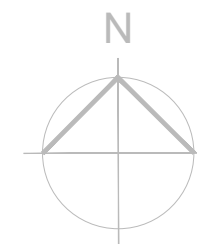

SK Design Consultants
22 Netley close Caversham Reading
RG4 6SR
Tel : 07821111602

Client:
Mr Ravikumar Thirumalai Arasan

Project:
PART FRONT, SINGLE REAR EXTENSION
AND A GARAGE CONVERSION

Location:
14 Blackley close, Earley, READING, Berkshire, RG6 7YE

Drawing Title:
LOCATION & BLOCK PLAN

Date:
JUL 2024

Sheet Size:
A3

Drawn:
SK

Drawing No:
P1549-01

Revision:
.