

DRG. REMAINS COPYRIGHT OF THE ARCHITECT.
DIMENSIONAL DISCREPANCIES TO BE REFERRED
TO THE ARCHITECT
~~DO NOT SCALE~~


DRAWING STATUS : ☐ PRELIMINARY ☒ FOR APPROVAL ☐ CONSTRUCTION

DATE Jul 2025 REVISION A

Scale bar amended

A3 Drawing

Scale 1:500

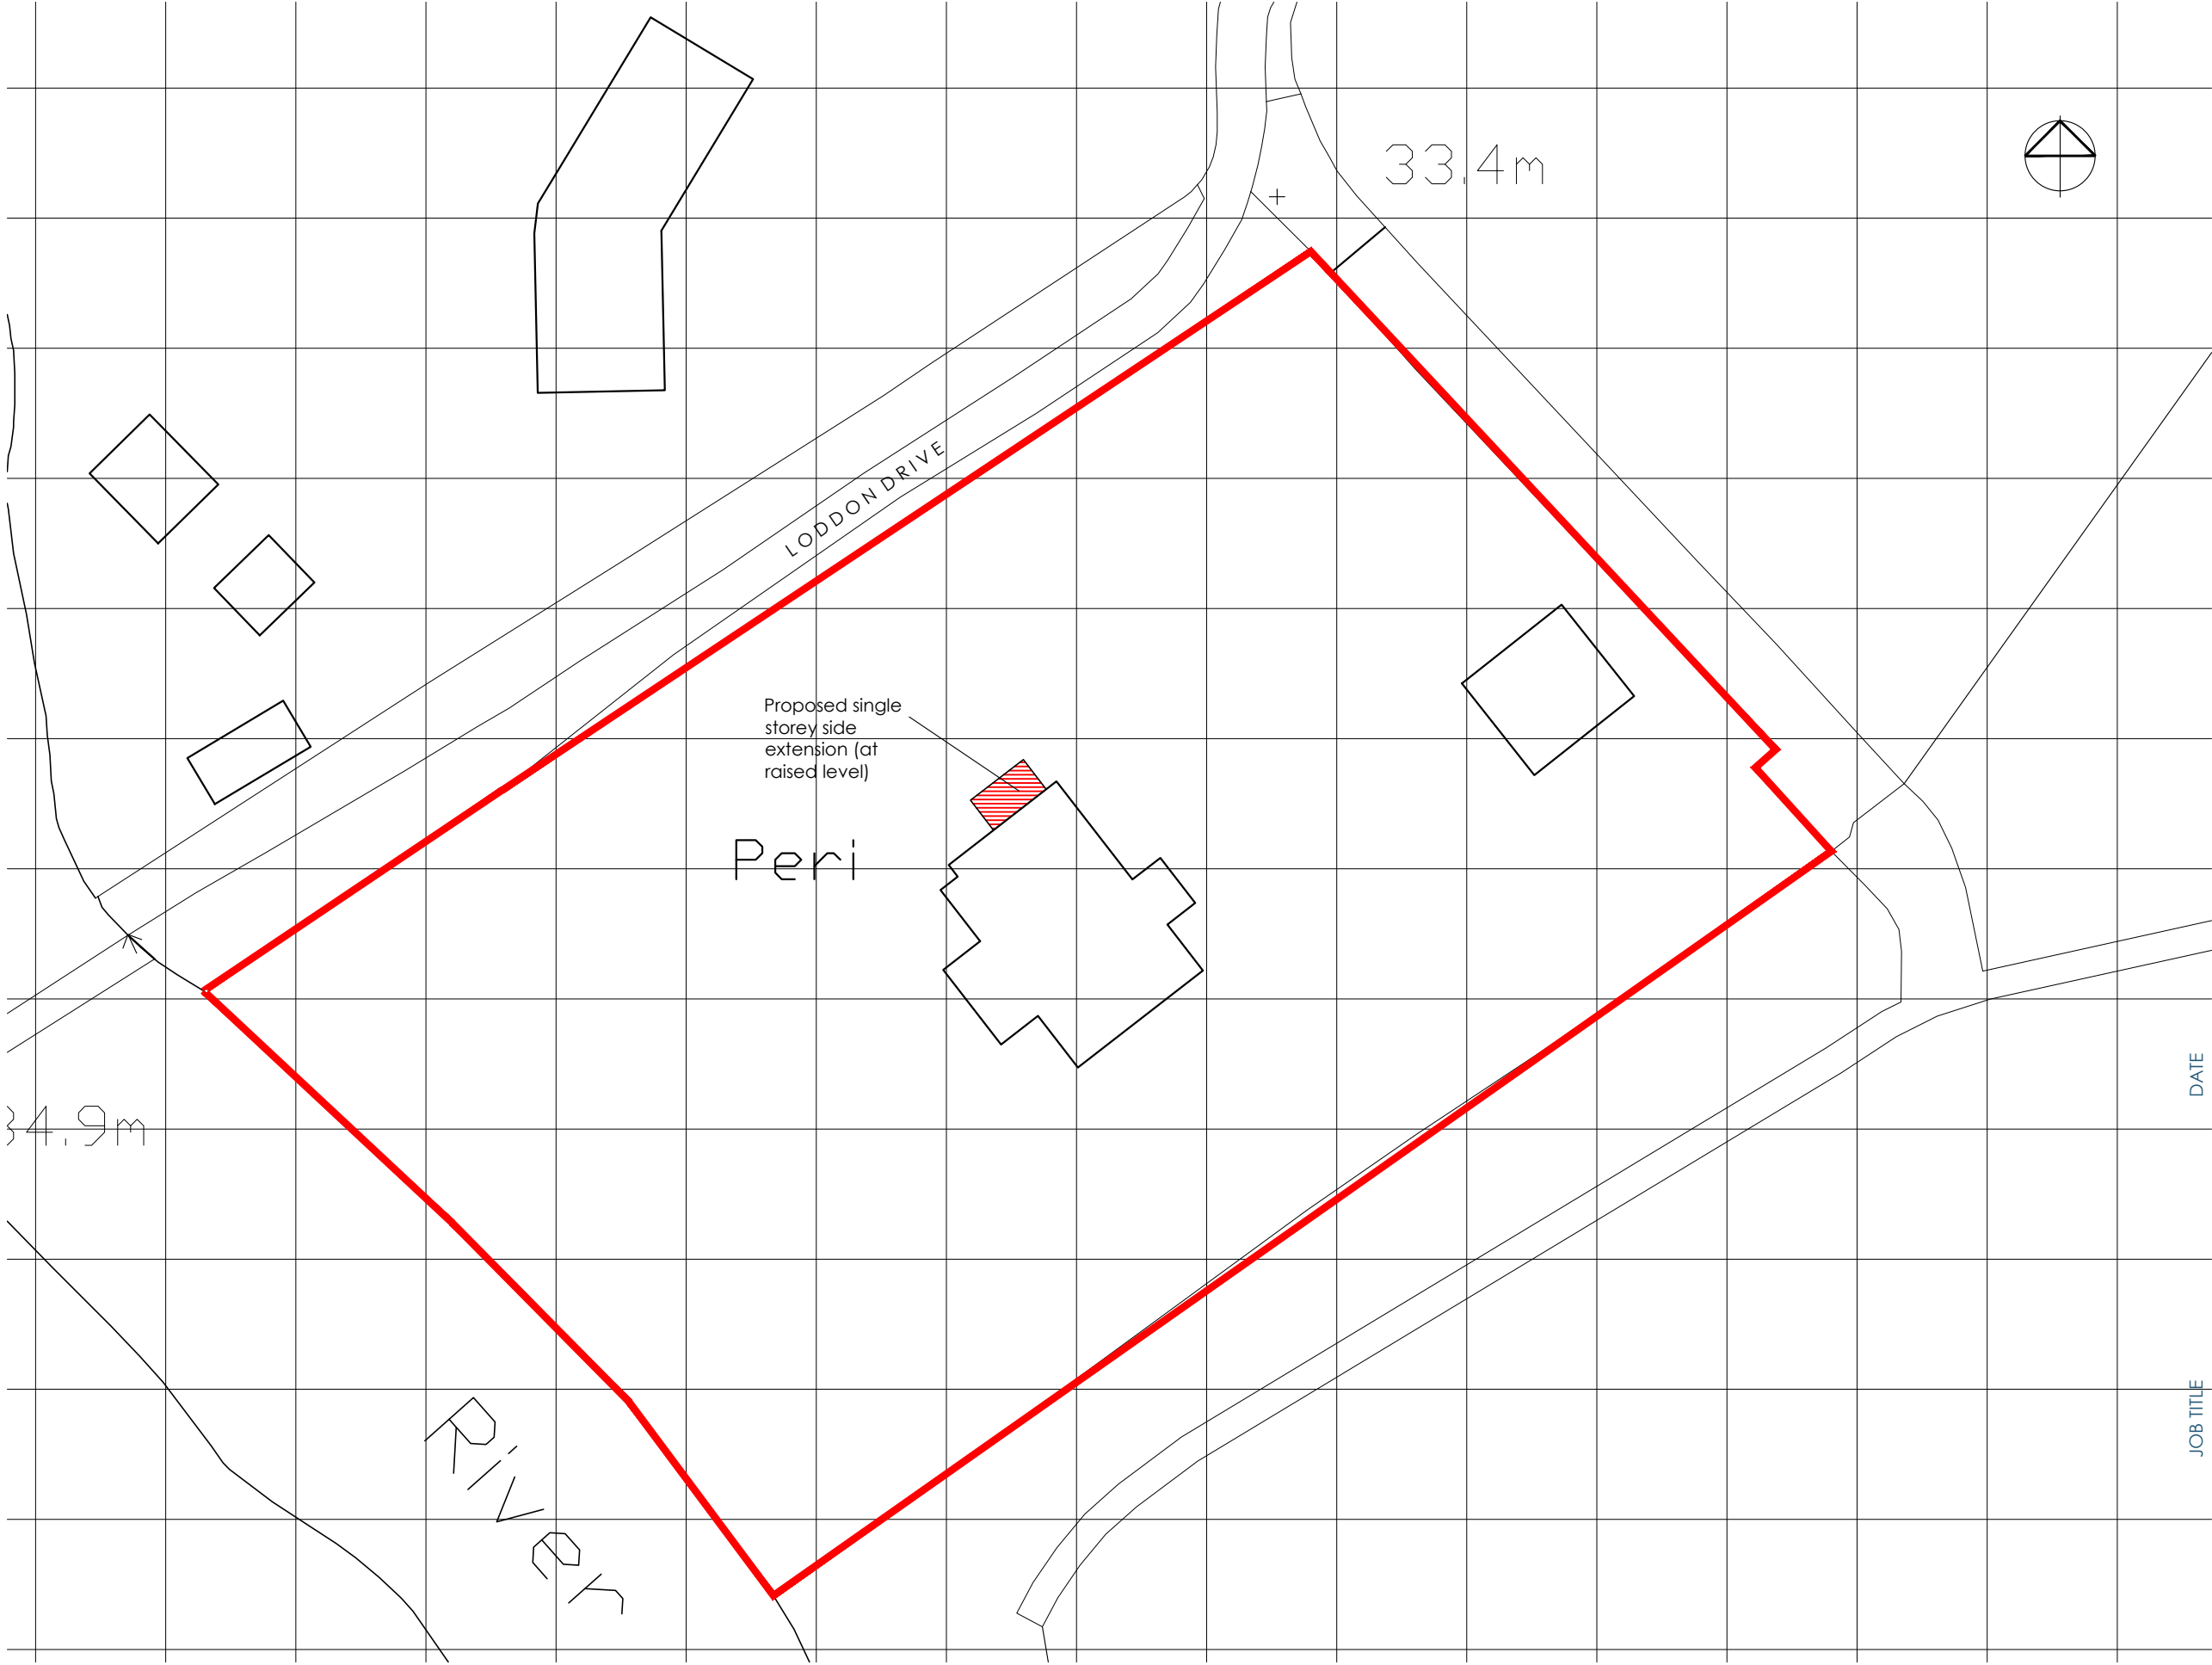

Block Plan 1:500

CLIENT	JOB TITLE	DATE
Mr & Mrs Abbott	Proposed extension	June 2025
-	Peri, Loddon Drive	SCALE 1:500
-	Wargrave	REV. A
DRG TITLE	JOB No.	DWG No.
Proposed Block Plan	2042	P11