


Location Plan

Site Address: Recreation Ground, Bearwood Road, Sindlesham, RG41 5TD

Date Produced: 21-Jul-2026

Scale: 1:2500 @A4

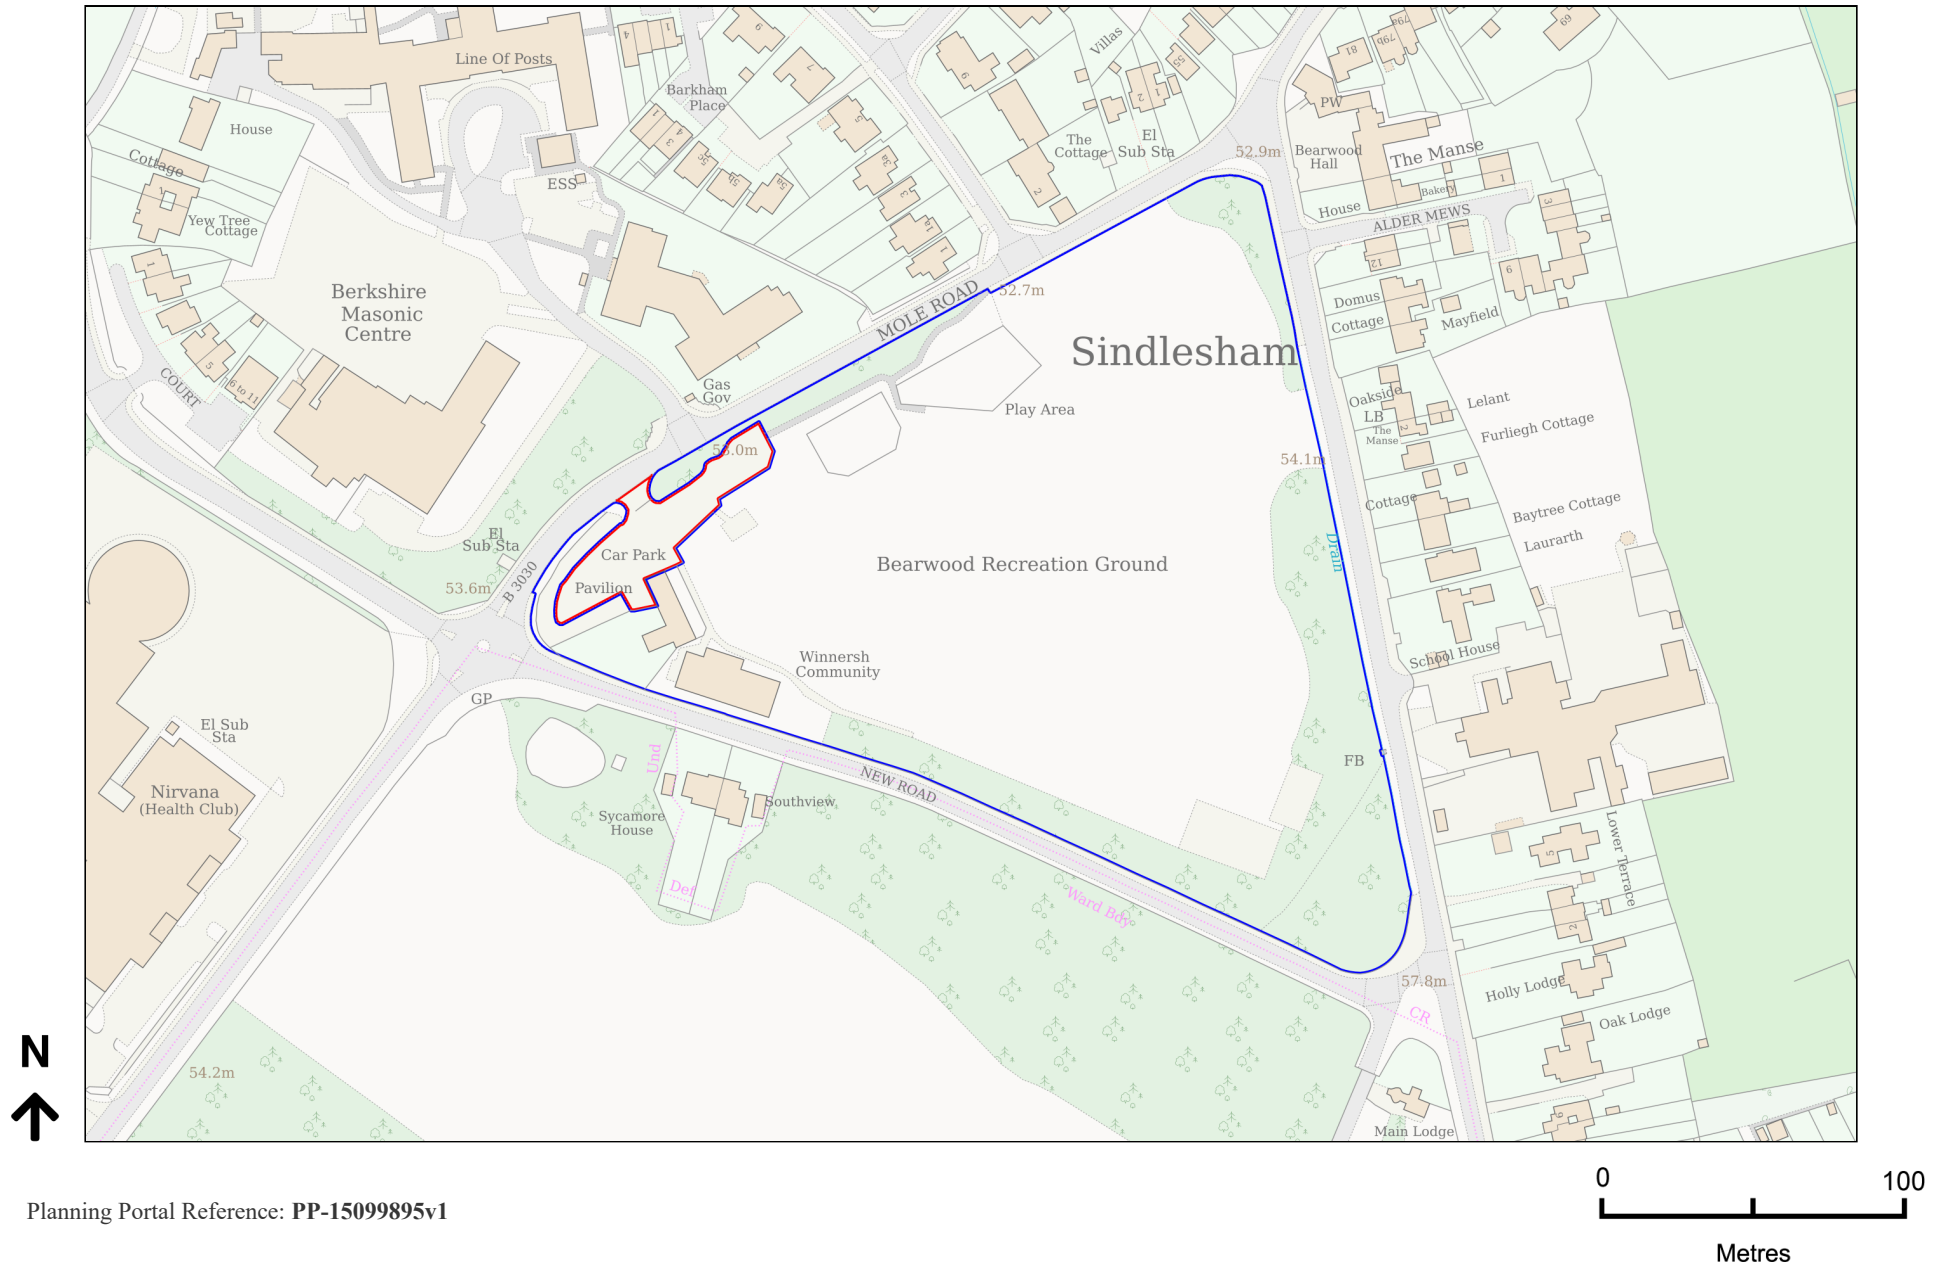

Planning Portal Reference: PP-15099895v1