


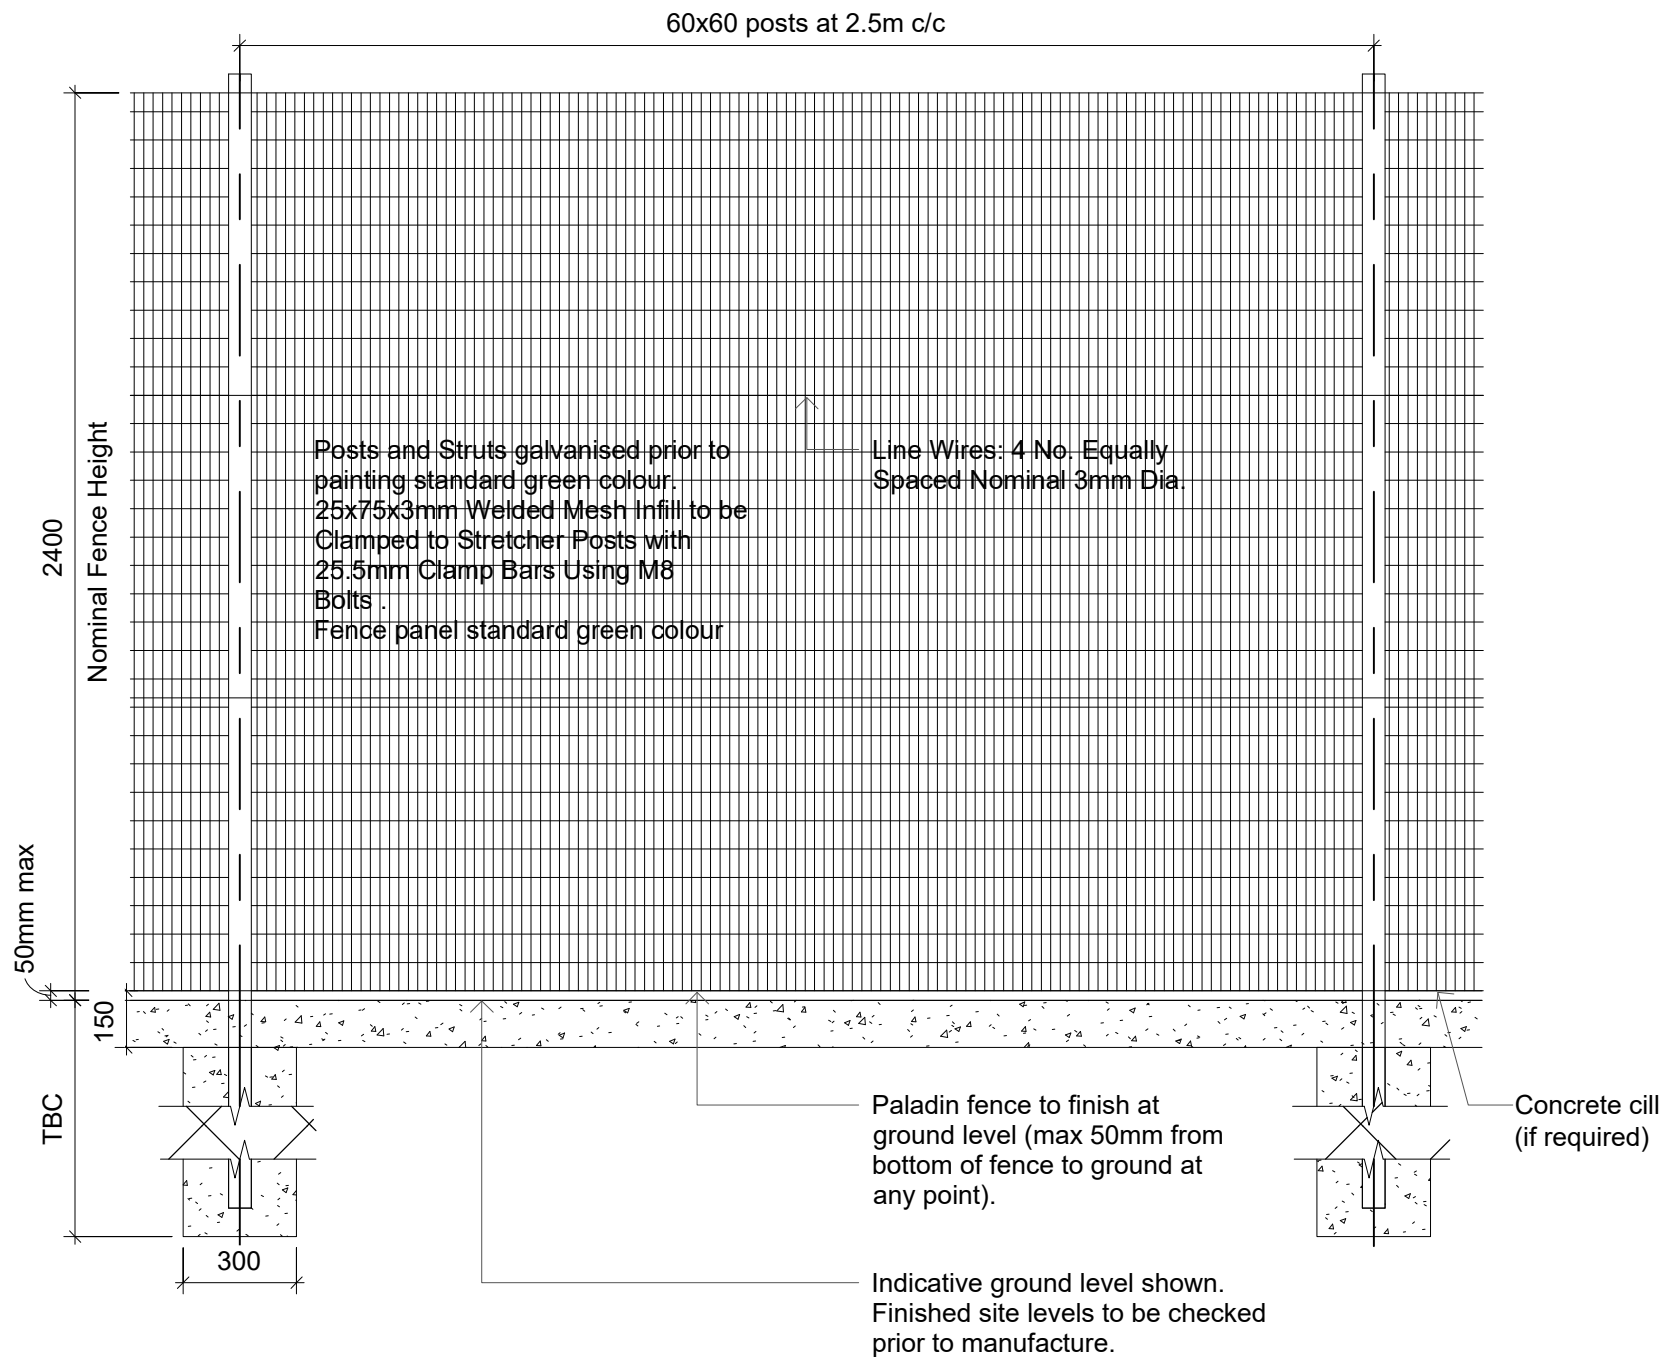


2400mm HIGH PALADIN SECURITY FENCE
(In Accordance with BS 1722-10:2006)
to be galvanised and powdercoated green RAL6005



Precedent images of 2.4m high Paladin fencing

NOTES:
Copyright Chetwoods (Birmingham) Limited. No implied licence exists.
Contractors must verify all dimensions on site before commencing any work or shop drawings. This drawing is not to be scaled. Use figured dimensions only.
Subject to statutory approvals and survey.
Building areas are liable to adjustment over the course of the design process due to the ongoing construction detailing developments.
Please note the information contained within this drawing is solely for the benefit of the employer and should not be relied upon by third parties.
The CDM hazard management procedures for the Chetwoods aspects of the design of this project are to be found on the "Chetwoods - Hazard Analysis and Design Risk Assessment" and/or drawings. The full project design teams comprehensive set of hazard management procedures are available from the Principle Designer appointed for the project.

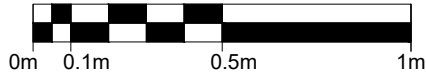

P01 PLANNING ISSUE.

10.02.25 JC

Rev	Revision Description	Date	Author/Reviewer
PLANNING			
32 Frederick Street, Birmingham, B1 3HH		+44 (0)121 234 7500 www.chetwoods.com	



Project
**SHINFIELD PARD
READING**

Client
WRENBRIDGE

Drawing Title
TYPICAL PALADIN FENCING DETAILS

Scale	Size	Drawn	Checked	Date			
1:20	A3	JC	SKT	10.02.25			
Project	Originator	Zone	Level	Type	Role	Number	Rev.
5704	CA	00	XX	DR	A	00301	P01