


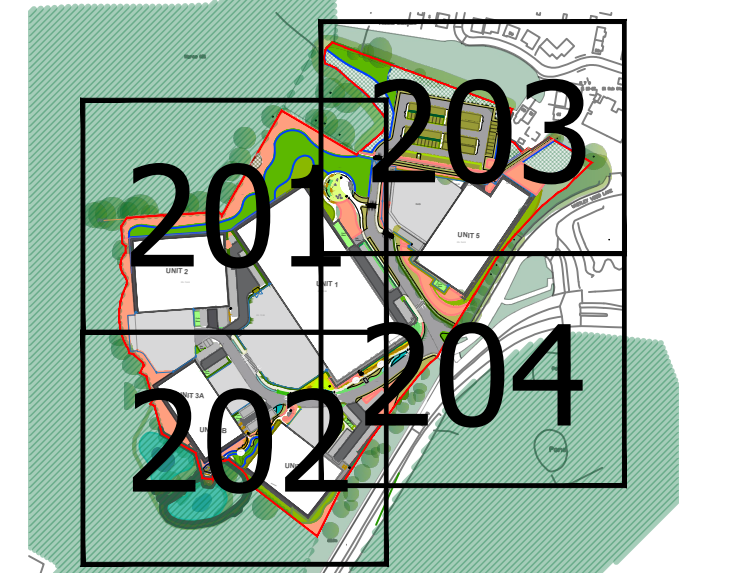

LEGEND

- Site Boundary
- Landscaping Features
- Existing Trees to be Retained and Root Protection Areas, Managed as per Arboricultural recommendations
- Proposed Soft Landscaping Features
- Proposed Trees
- Refer to planting schedule for details
- Proposed Native Shrub Mix NS1
- Refer to planting schedule for details
- Proposed Native Frontage Mix NS2
- Refer to planting schedule for details
- Proposed Wildflower Grassland
- EH1 Special General Purpose Meadow
- Supplier: Ecological or Equal and Approved
- Proposed Wildflower Grassland
- EH1 Hedgerow Meadow Mix
- Supplier: Ecological or Equal and Approved
- Proposed Rain Gardens
- Rain garden Meadow Turf PT05
- Supplier: Pictorial Meadows or Equal and Approved
- Proposed Rain Gardens; Planted with Rain garden Mix NS1
- Proposed Amenity Planting; Planted with Mix AM1
- Proposed Amenity Planting; Planted with Mix AM2
- Proposed Amenity Planting; Planted with Mix AM3
- Proposed Amenity Planting; Planted with Mix AM4
- Proposed Tough Grass Lawn EG22 (Maintained as a Mown Area) with Bulk Mix Chosen based on Location
- Proposed Flowering Lawn EL1
- Proposed Woodland Planting and Understorey WP
- Proposed Evergreen Hedge 1.2m High; Portuguese Laurel
- Proposed Deciduous Hedge 1.2m High; Hornbeam
- Native Mixed Species Hedgerow Planting
- Subsidiary 40 Permeable Pavers or similar approved down with E1 Flowering Lawn to the access points
- SPF1
- Green roof blue shelter to Architects details
- Proposed Hard Landscaping Features
- P0 Concrete to Yard Surfaces
- P1 Black Bituminous material to Access Roads
- P2 Black Bituminous material with Limestone chippings to Footways
- P3 Doorstep Spaces; Proposed Black Paving; Size: 200x300x30mm with Laying Pattern: Stretcher bond; Colour: Silver Mix
- P4 Car parking bays; Permeable black paving; Size: 200x300x30mm; Colour: M4 grey mix with Silver black paving to car parking bay markings; Laying Pattern: Herringbone bond
- P5 Maintenance Footpaths; Concrete Flag Paving; Size: 600x300x30mm; Colour: Natural; Laying Pattern: Stretcher bond
- P6 Self Binding Gravel; Colour: Buff
- P8 Existing Paved Footpath to be made good
- P9 Subsidiary 40 Permeable Pavers or similar approved Woodland Car Park; Gravel; Colour: Grey and Buff Mixes
- ST Proposed Steps; Concrete Step Unit Sizes: 1000x400x150mm
- Proposed Tactile Paving; Blister paving Size: 1000x400x150mm; Colour: Natural
- Boundaries and Furniture
- B1 Hedge seat with back and arm rests; L180x250x40x75mm; Timber seats and galvanneal powder coated steel legs in Anthracite Grey
- B2 Proposed Cube seats; precast concrete cube seat Size: 450x450x450mm
- B3 Proposed Concrete amphitheatre bench; precast units at 400mm height
- FBo Proposed Fixed bollards
- Bo Proposed removable bollards
- Bi Proposed Litter Bin
- F1 1.5m High Timber Post and Rail Fence
- F2 2.4m High Palisade Fence to Architects Details
- F3 1.2m High Black Metal Vertical Bar Railings
- F4 1.5m High Black Metal Mesh Fence
- F5 Existing Fence to be made good and tie into proposed
- HR Black Metal Hand Rail



PLANNING  
Shinfield Park

Drawing Title  
Landscape Hard and Soft  
General Arrangement 4 of 4

Date 28.01.25 Scale 1:250 (A4) 1:500 (A2) Drawn by CY Check by DS

Project No 333101463 Drawing No RG-L-204 Revision P1