



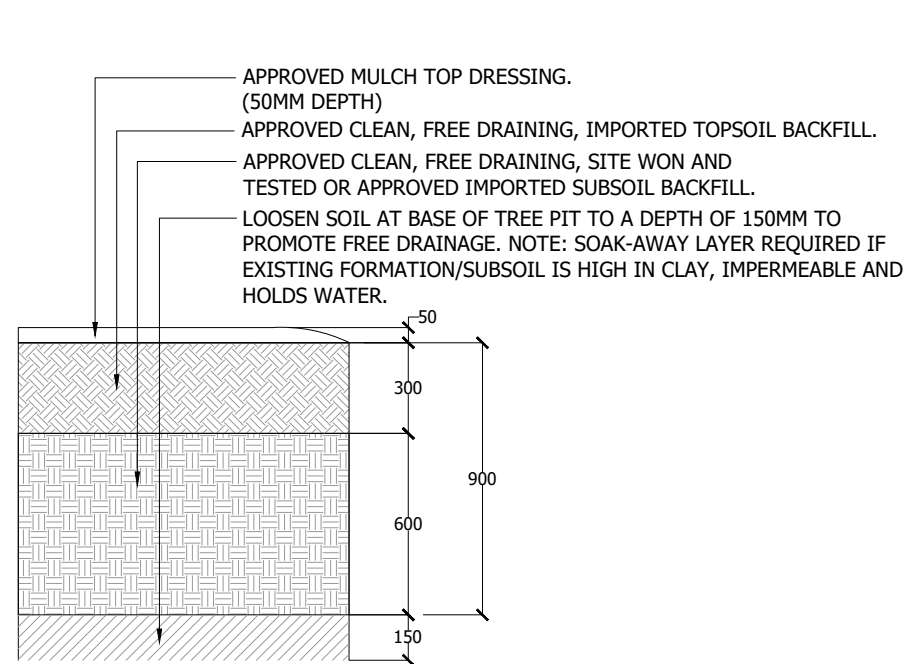


Typical Soil Profile Tree Pit

300mm topsoil
Combined depth 900mm topsoil/subsoil

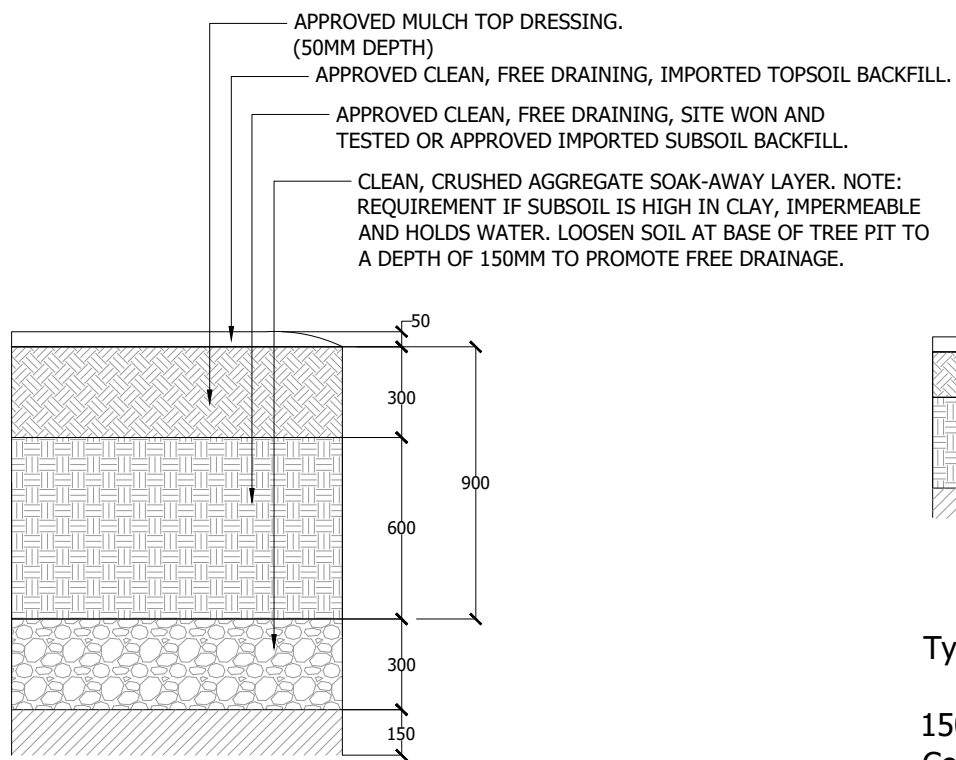


Typical Soil Profile Tree Pit

300mm topsoil
(option: with 300mm aggregate soak-away layer)

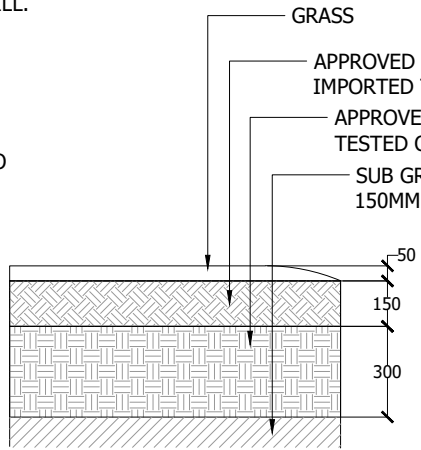



Typical Soil Profile Grass

150mm topsoil
Combined 450mm topsoil/subsoil
(Soil profile for all grass mixes
and ground cover planting on
slopes/slope planting)


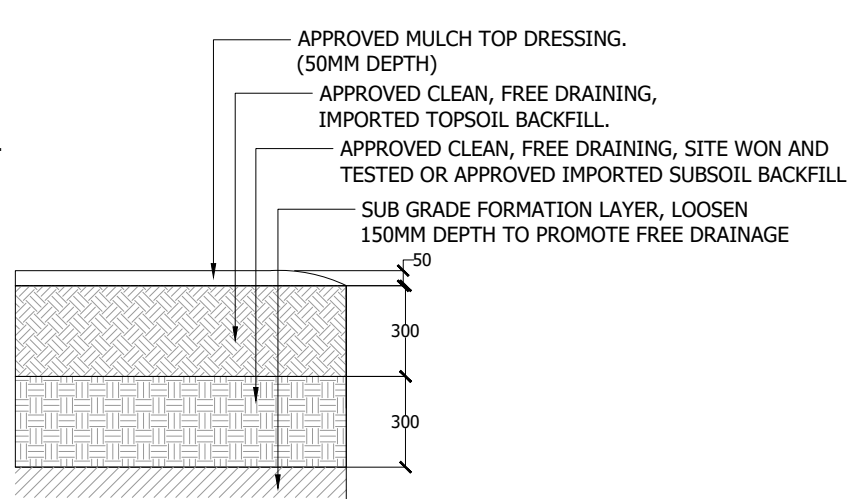


Typical Soil Profile Shrubs


300mm topsoil
Combined 600mm depth topsoil/subsoil
(Soil profile for Scrub planting mix,
Woodland edge mix, Amenity planting
mix and Climber planting)

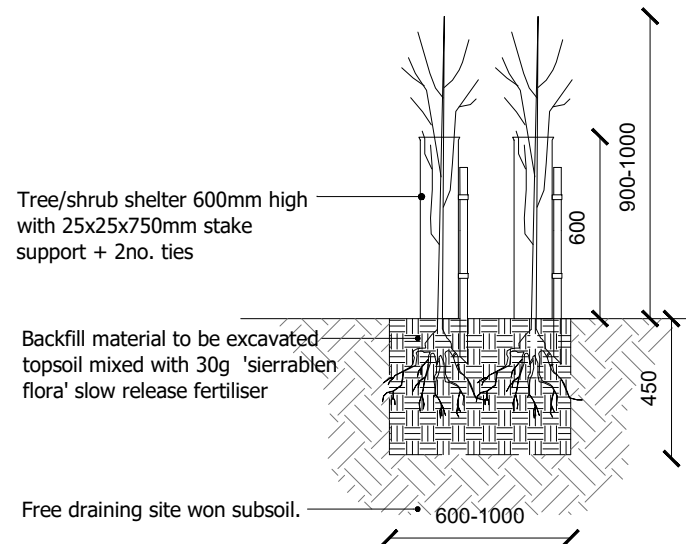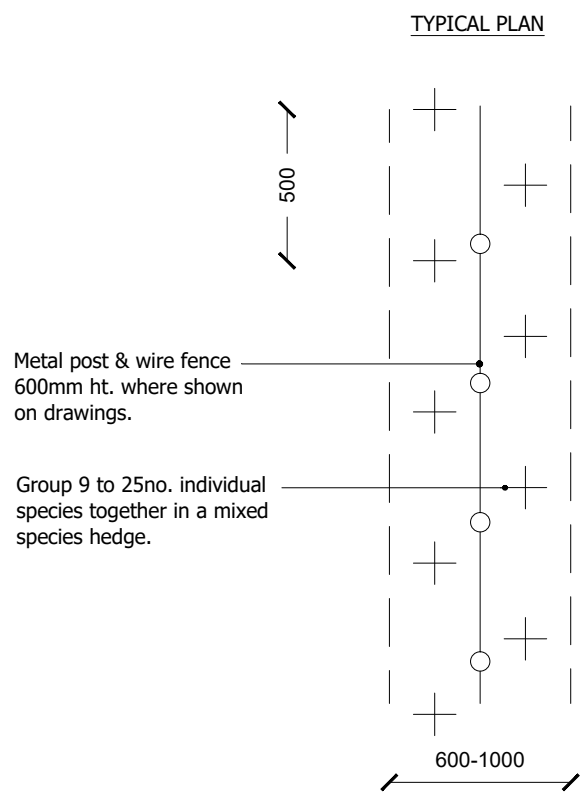


DET2 HEDGE PLANTING DOUBLE STAGGERED ROW
SCALE 1:25@A1

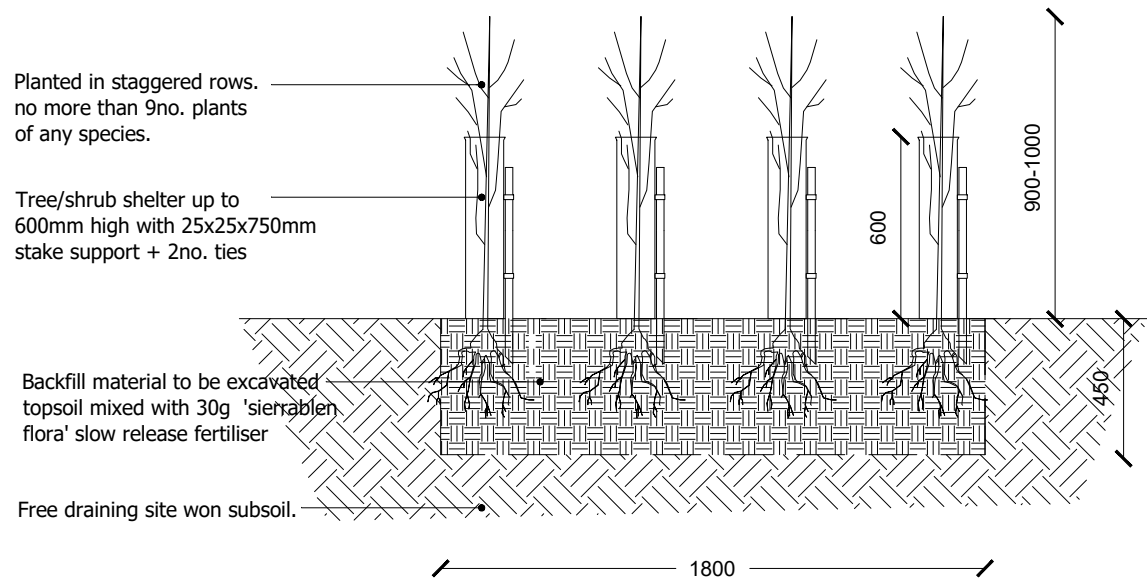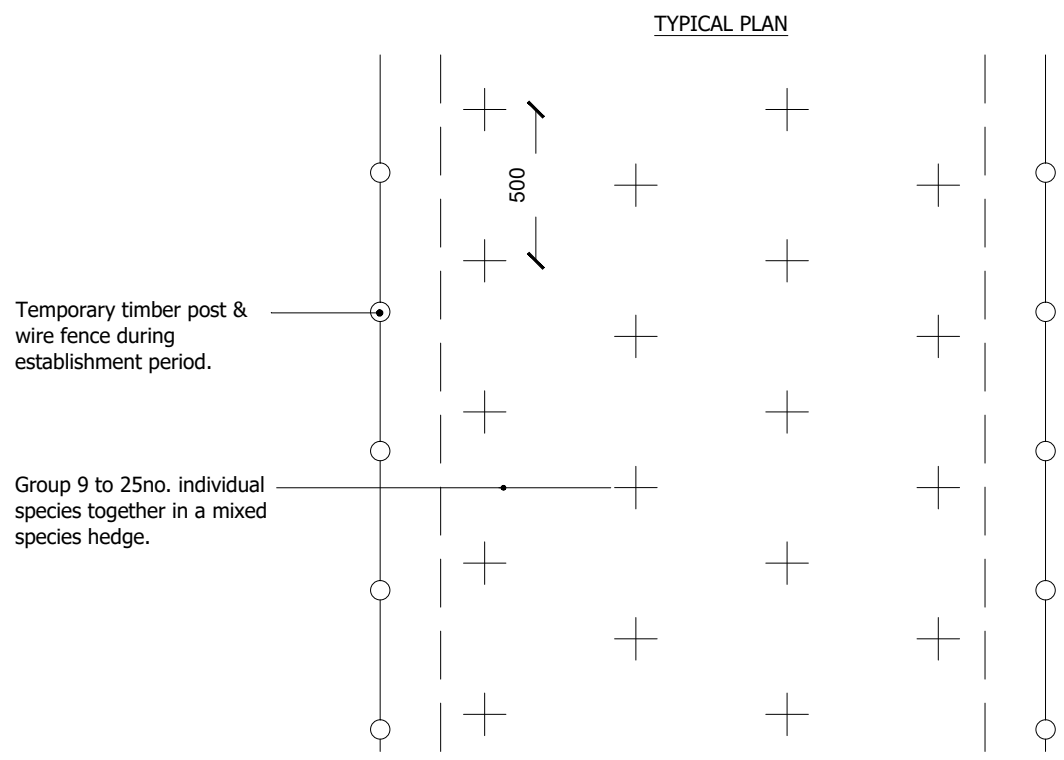


DET3 BUFFER NATIVE HEDGE HEDGE PLANTING
SCALE 1:25@A1

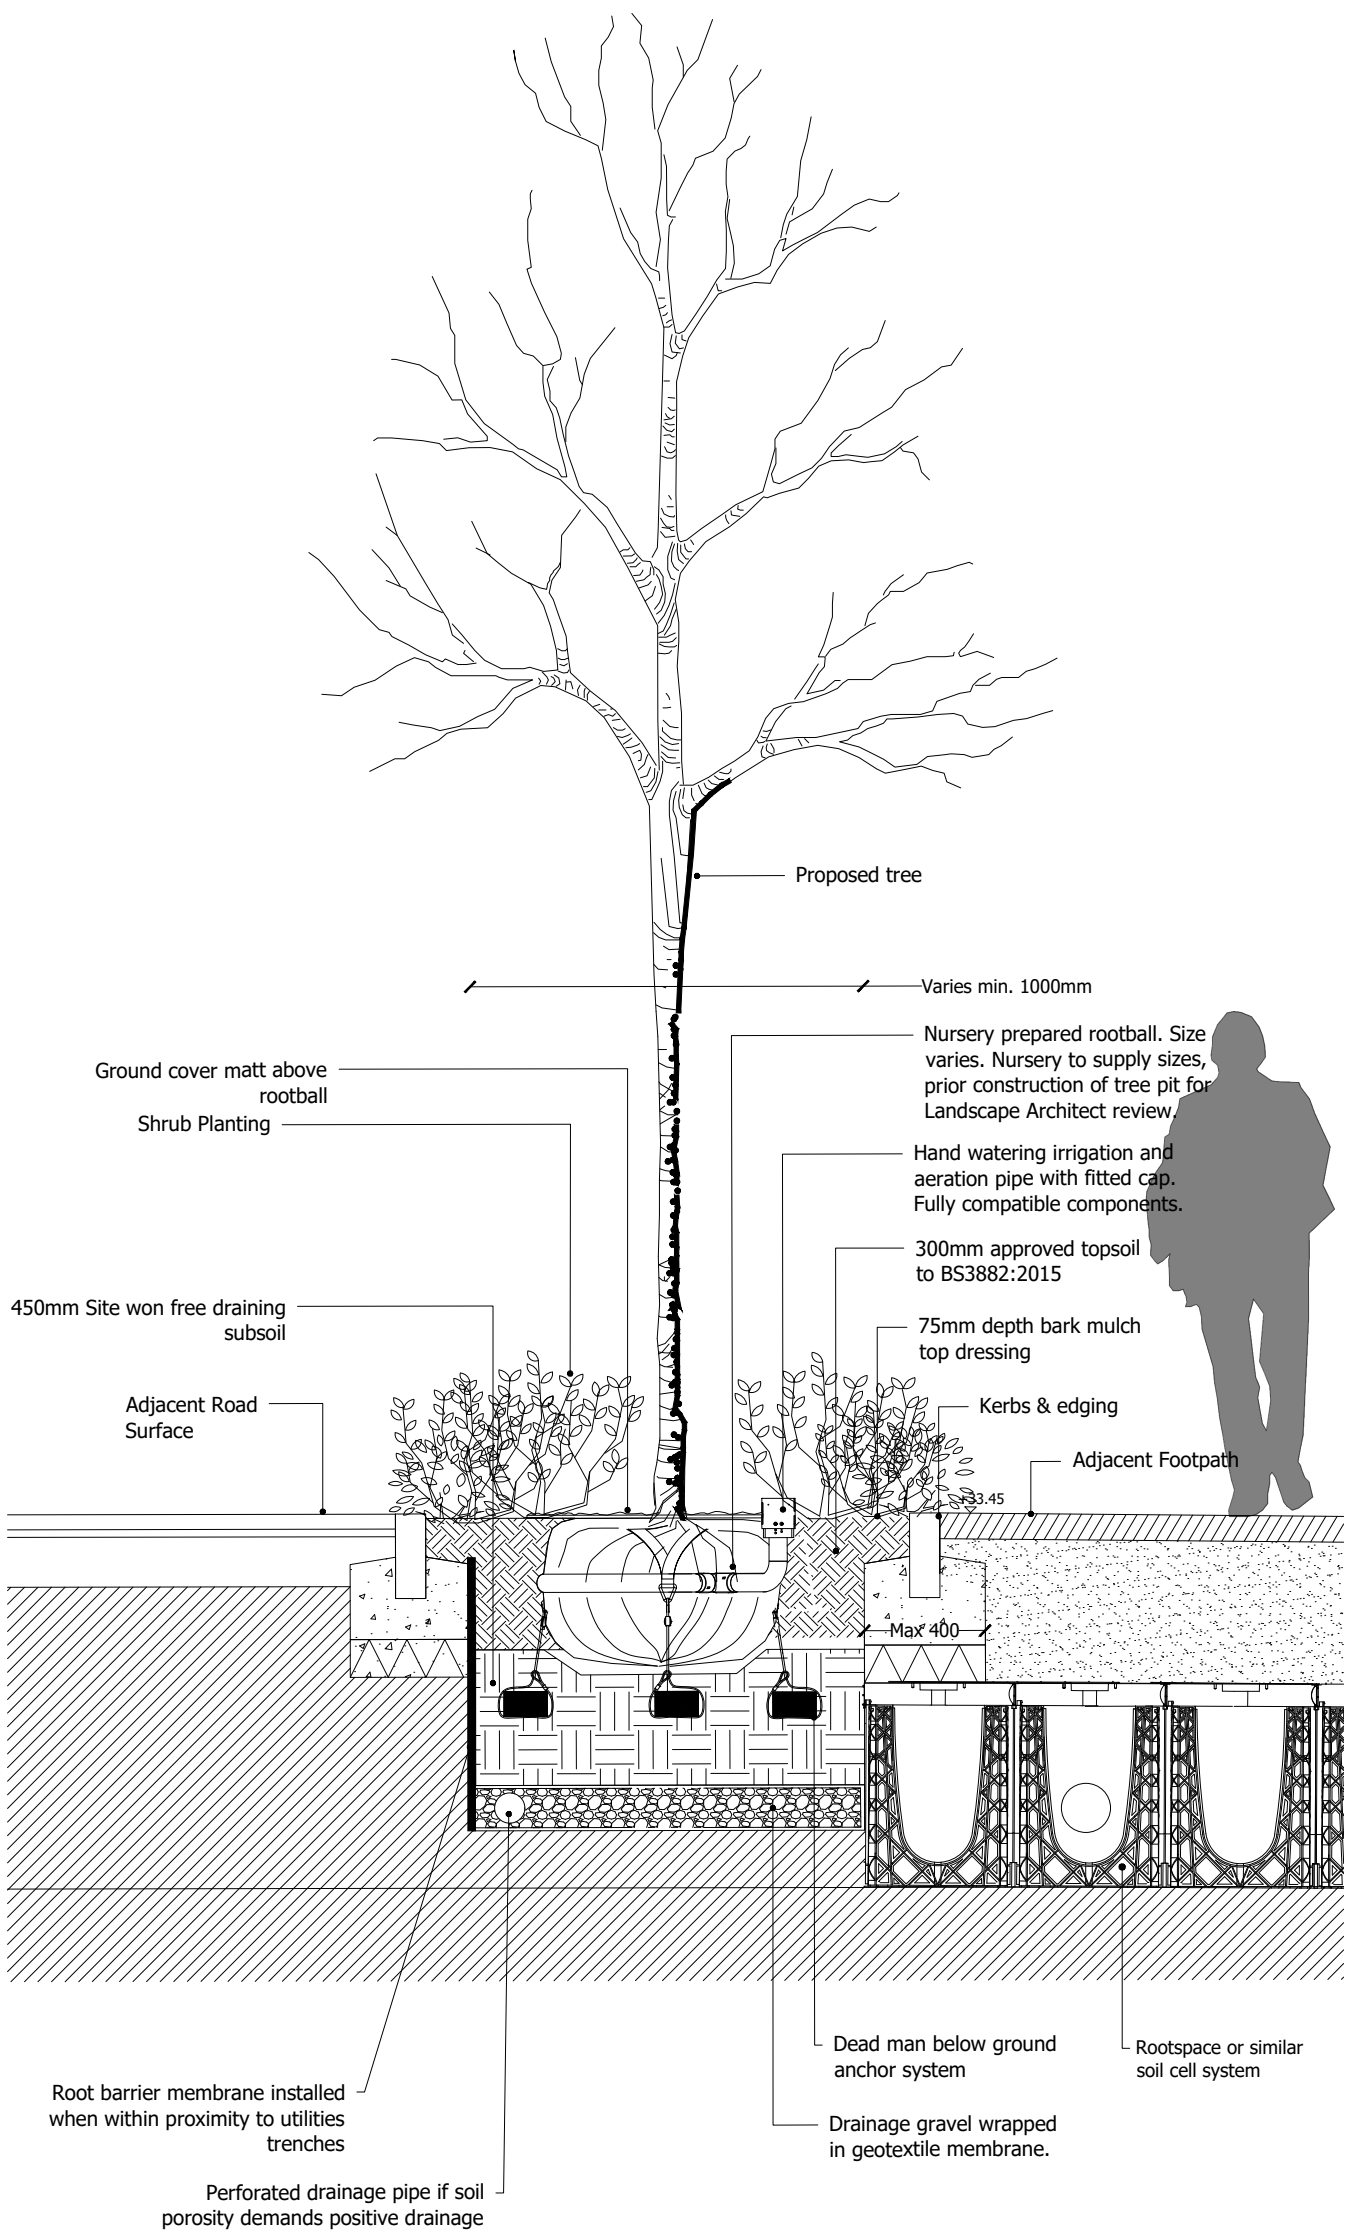

DET4 TYPICAL TREE PIT HARD LANDSCAPE
SCALE 1:25@A1

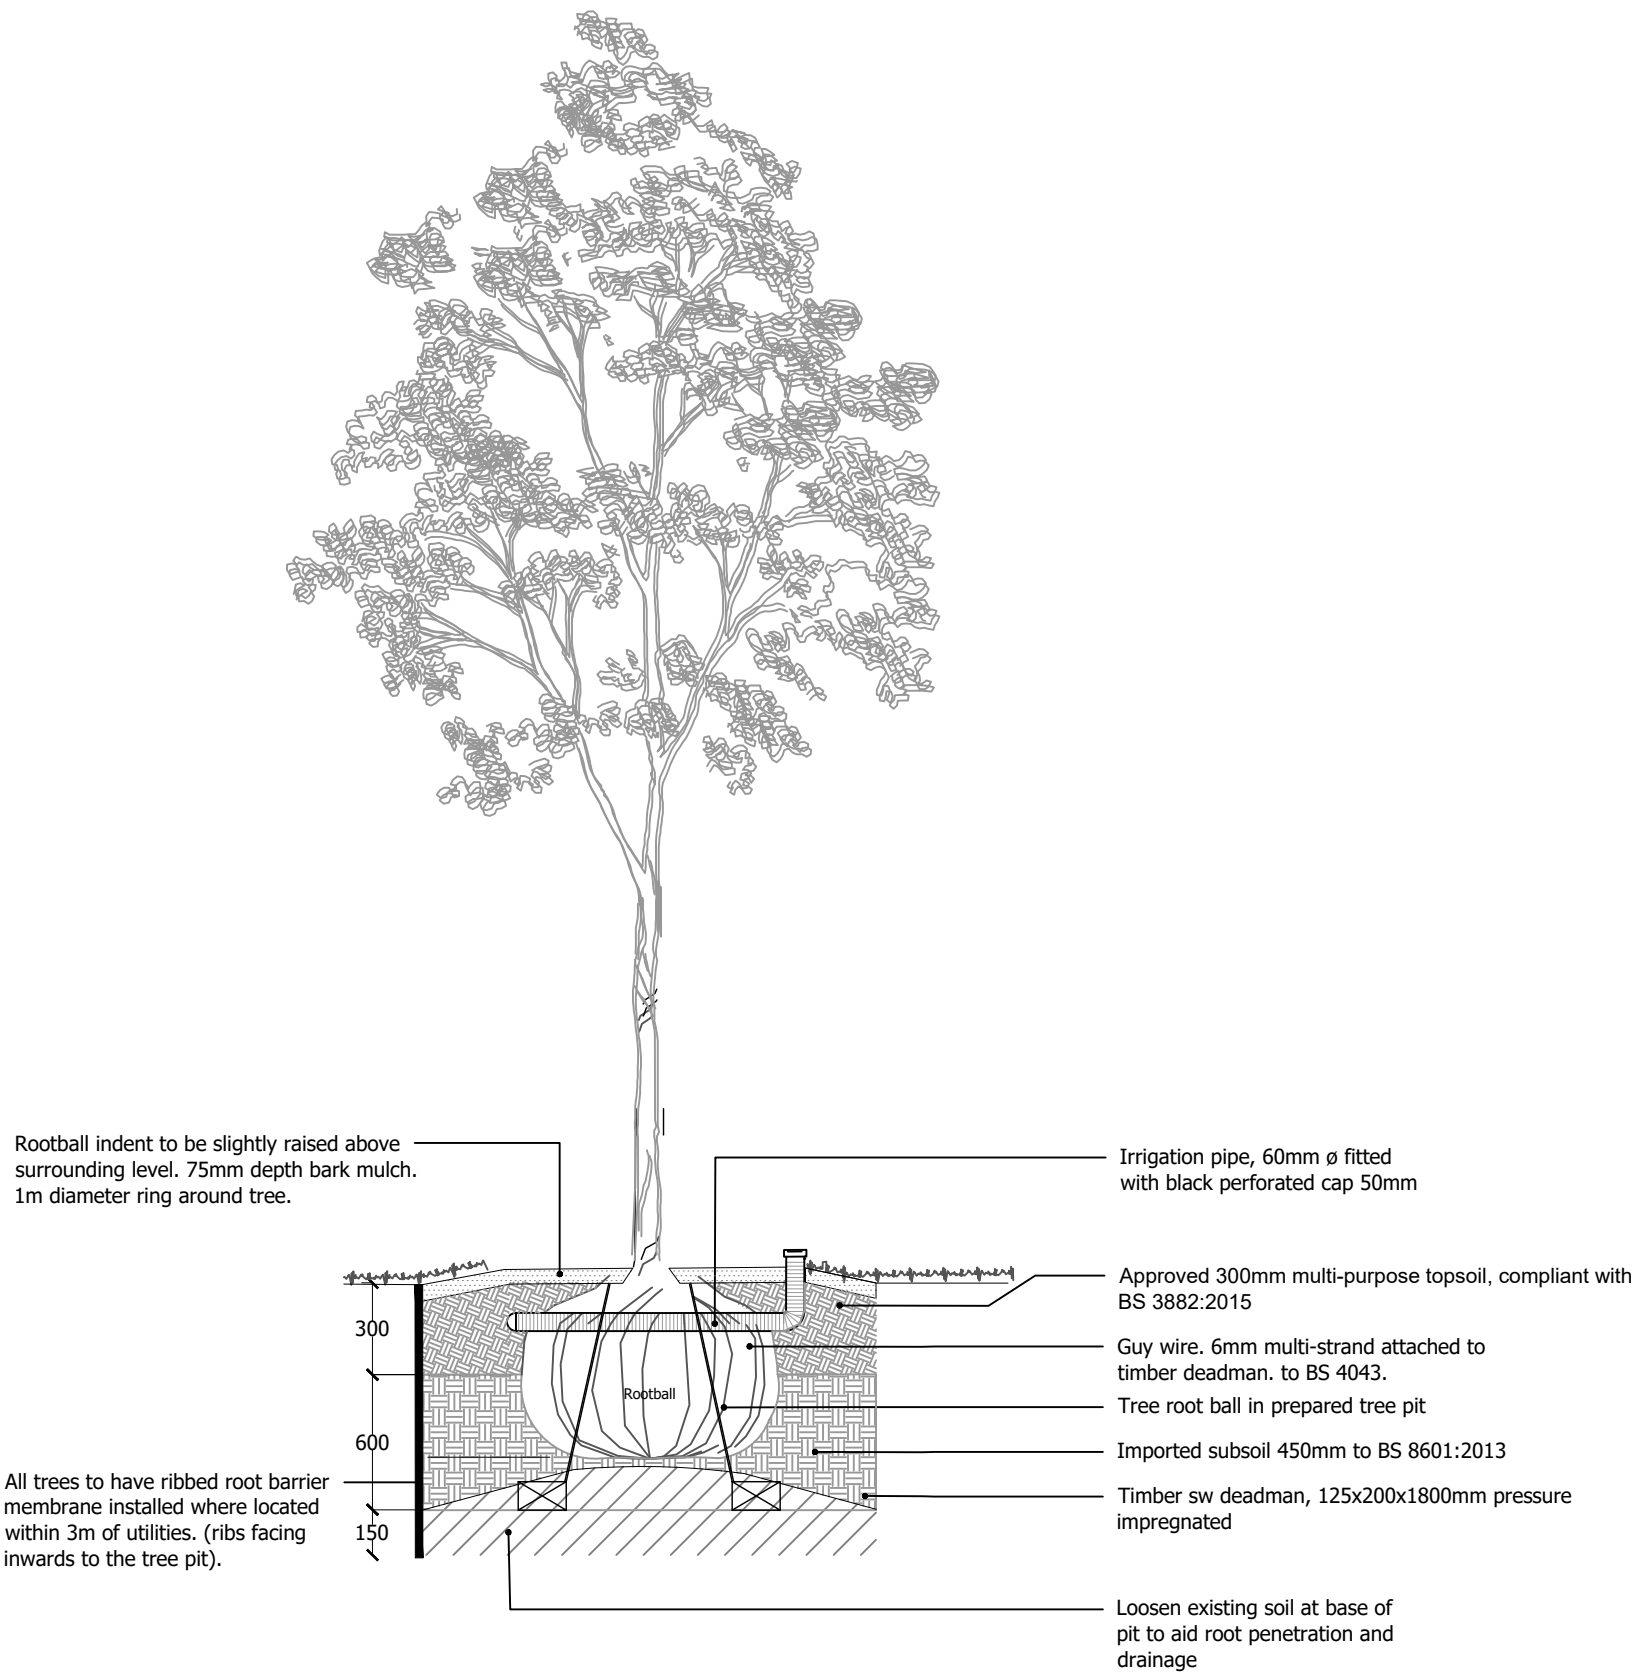

DET5 TYPICAL TREE PIT SOFT LANDSCAPE
Trees 20-25cm girth or larger
SCALE 1:25@A1

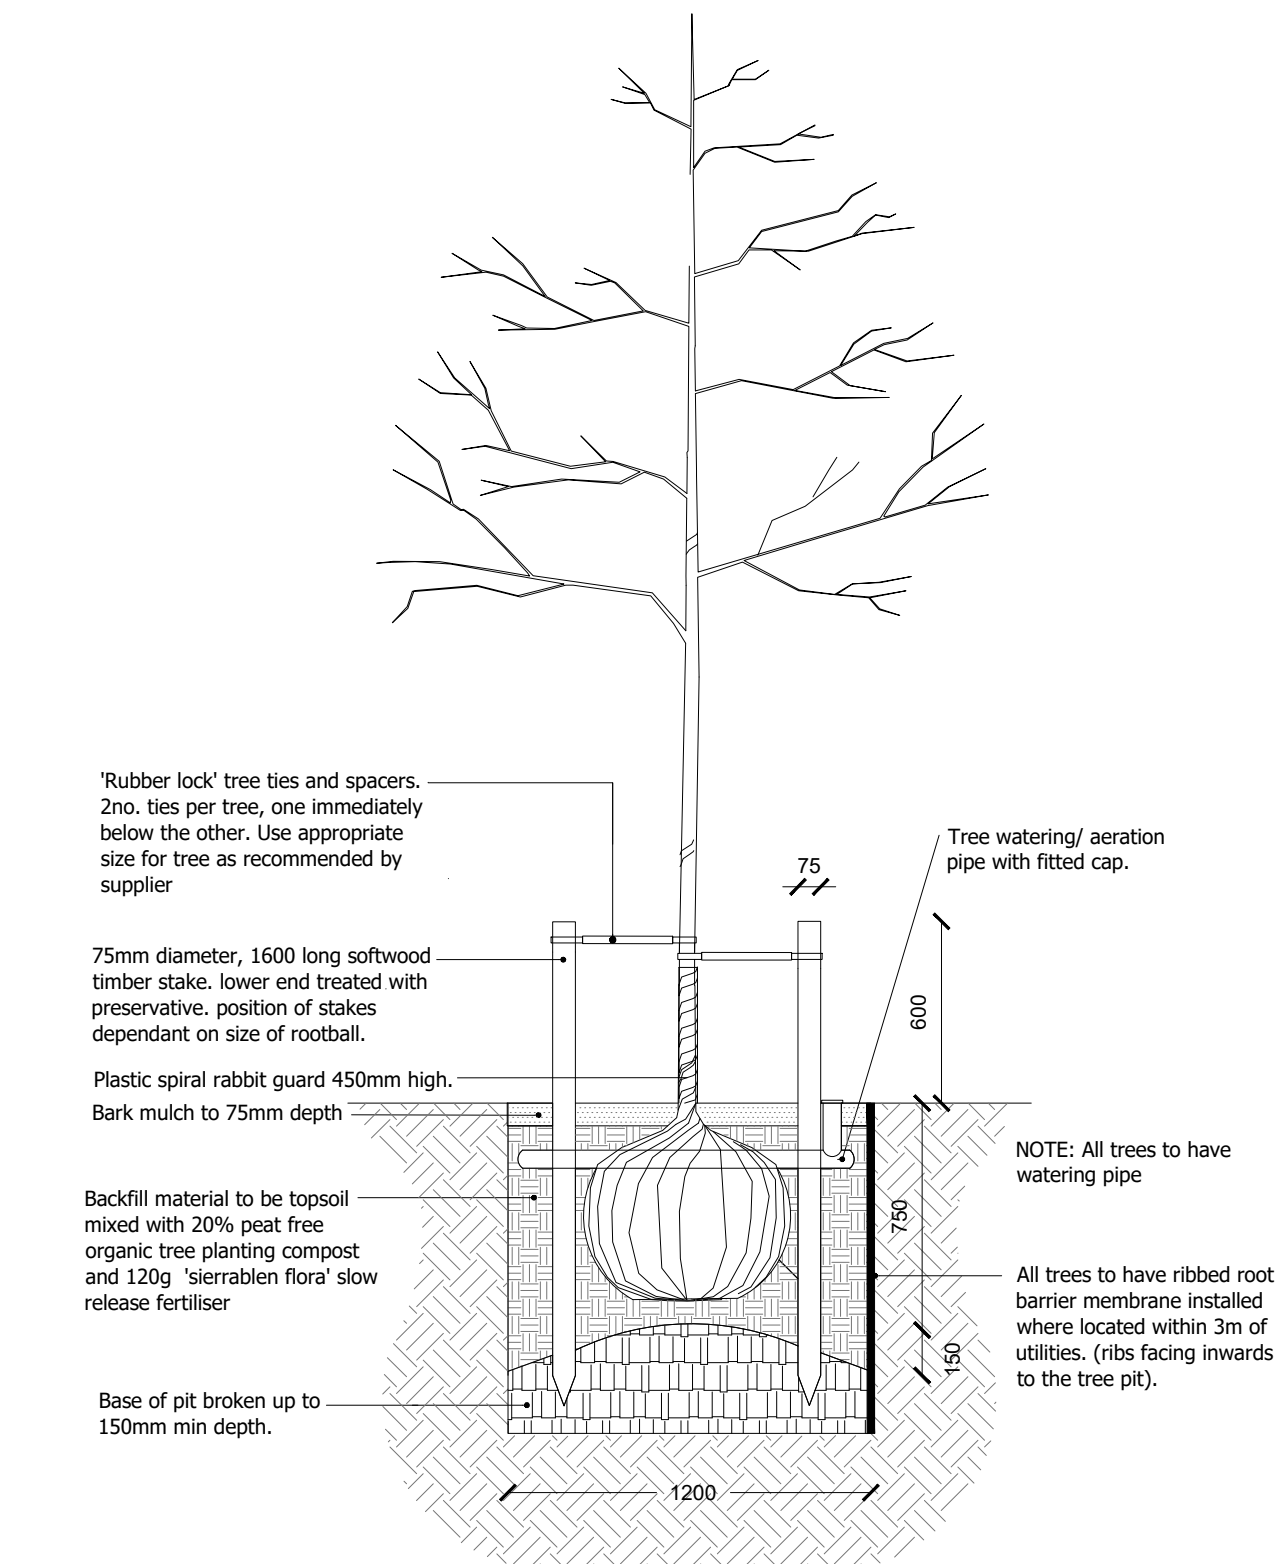

DET6 TYPICAL TREE PIT SOFT LANDSCAPE
Trees smaller than 20-25cm girth
SCALE 1:25@A1

PLANNING

Project
Shinfield Park

Drawing Title
Typical Details
Soft Landscape

Date 23.01.25 Scale 1:25 @A1 Drawn by CY Check by DS
Project No 333101463 Drawing No RG-LD-300 Revision P1

0 0.2 0.4 0.6 0.8 1.0m

Stantec
Stantec UK Limited
The Blade
Abbey Square
Reading
RG1 3BE
T: 0118 9430 000



stantec.com\uk