
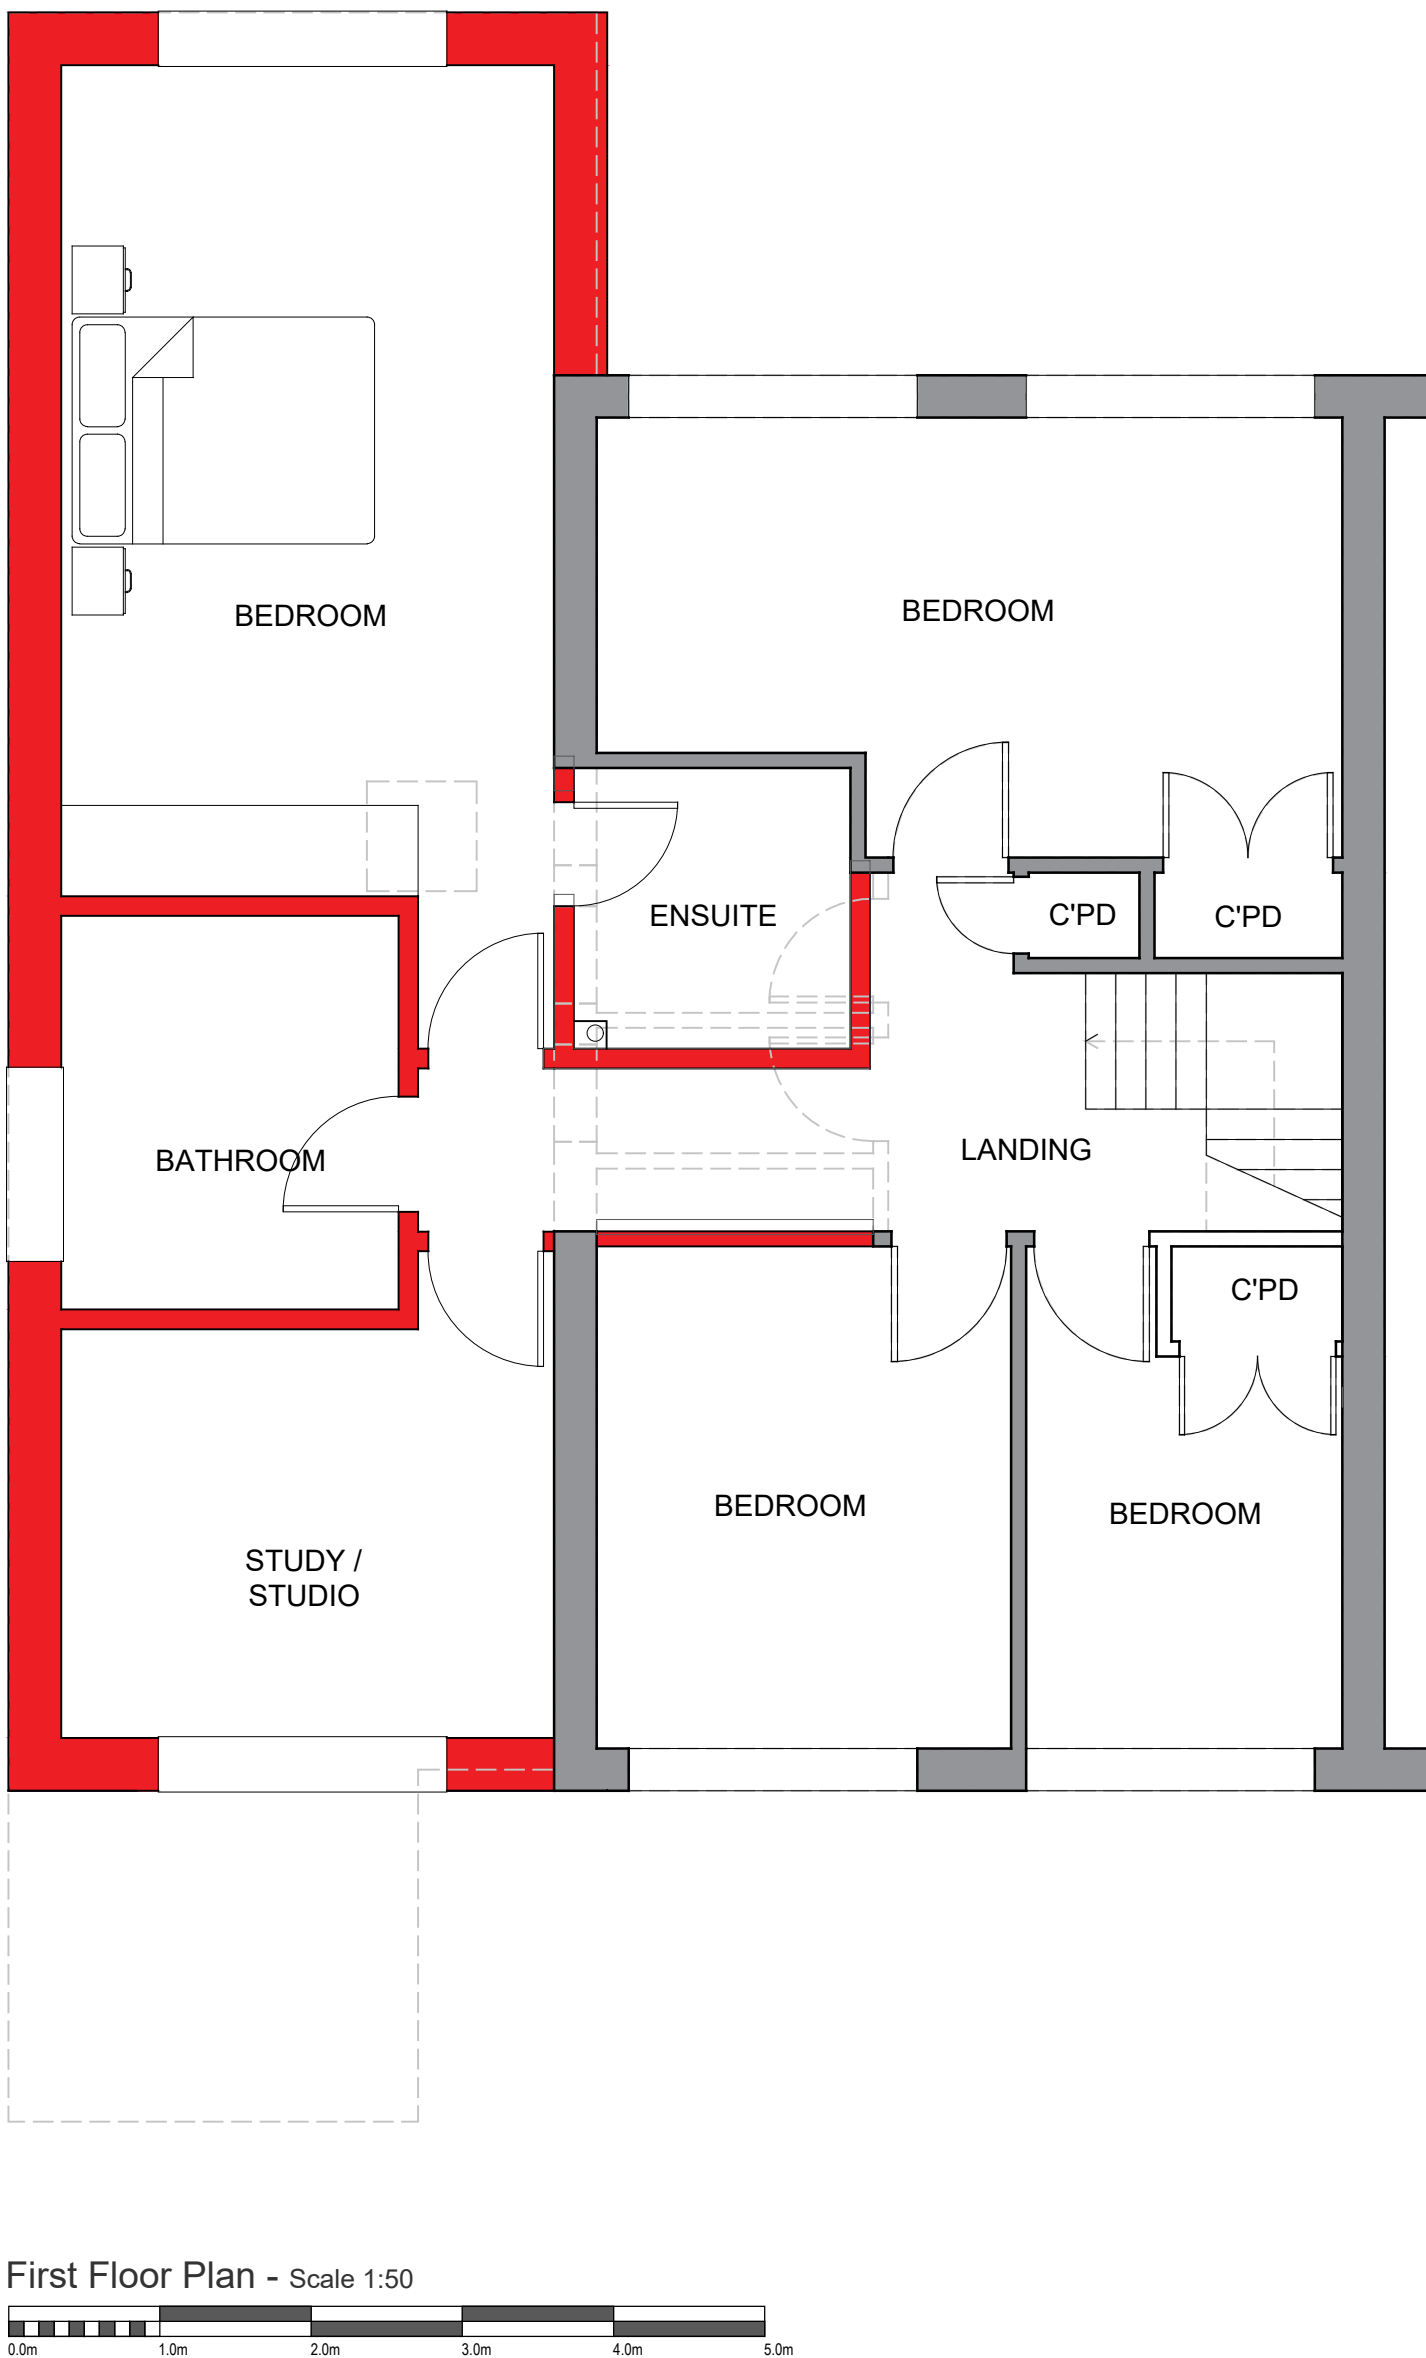
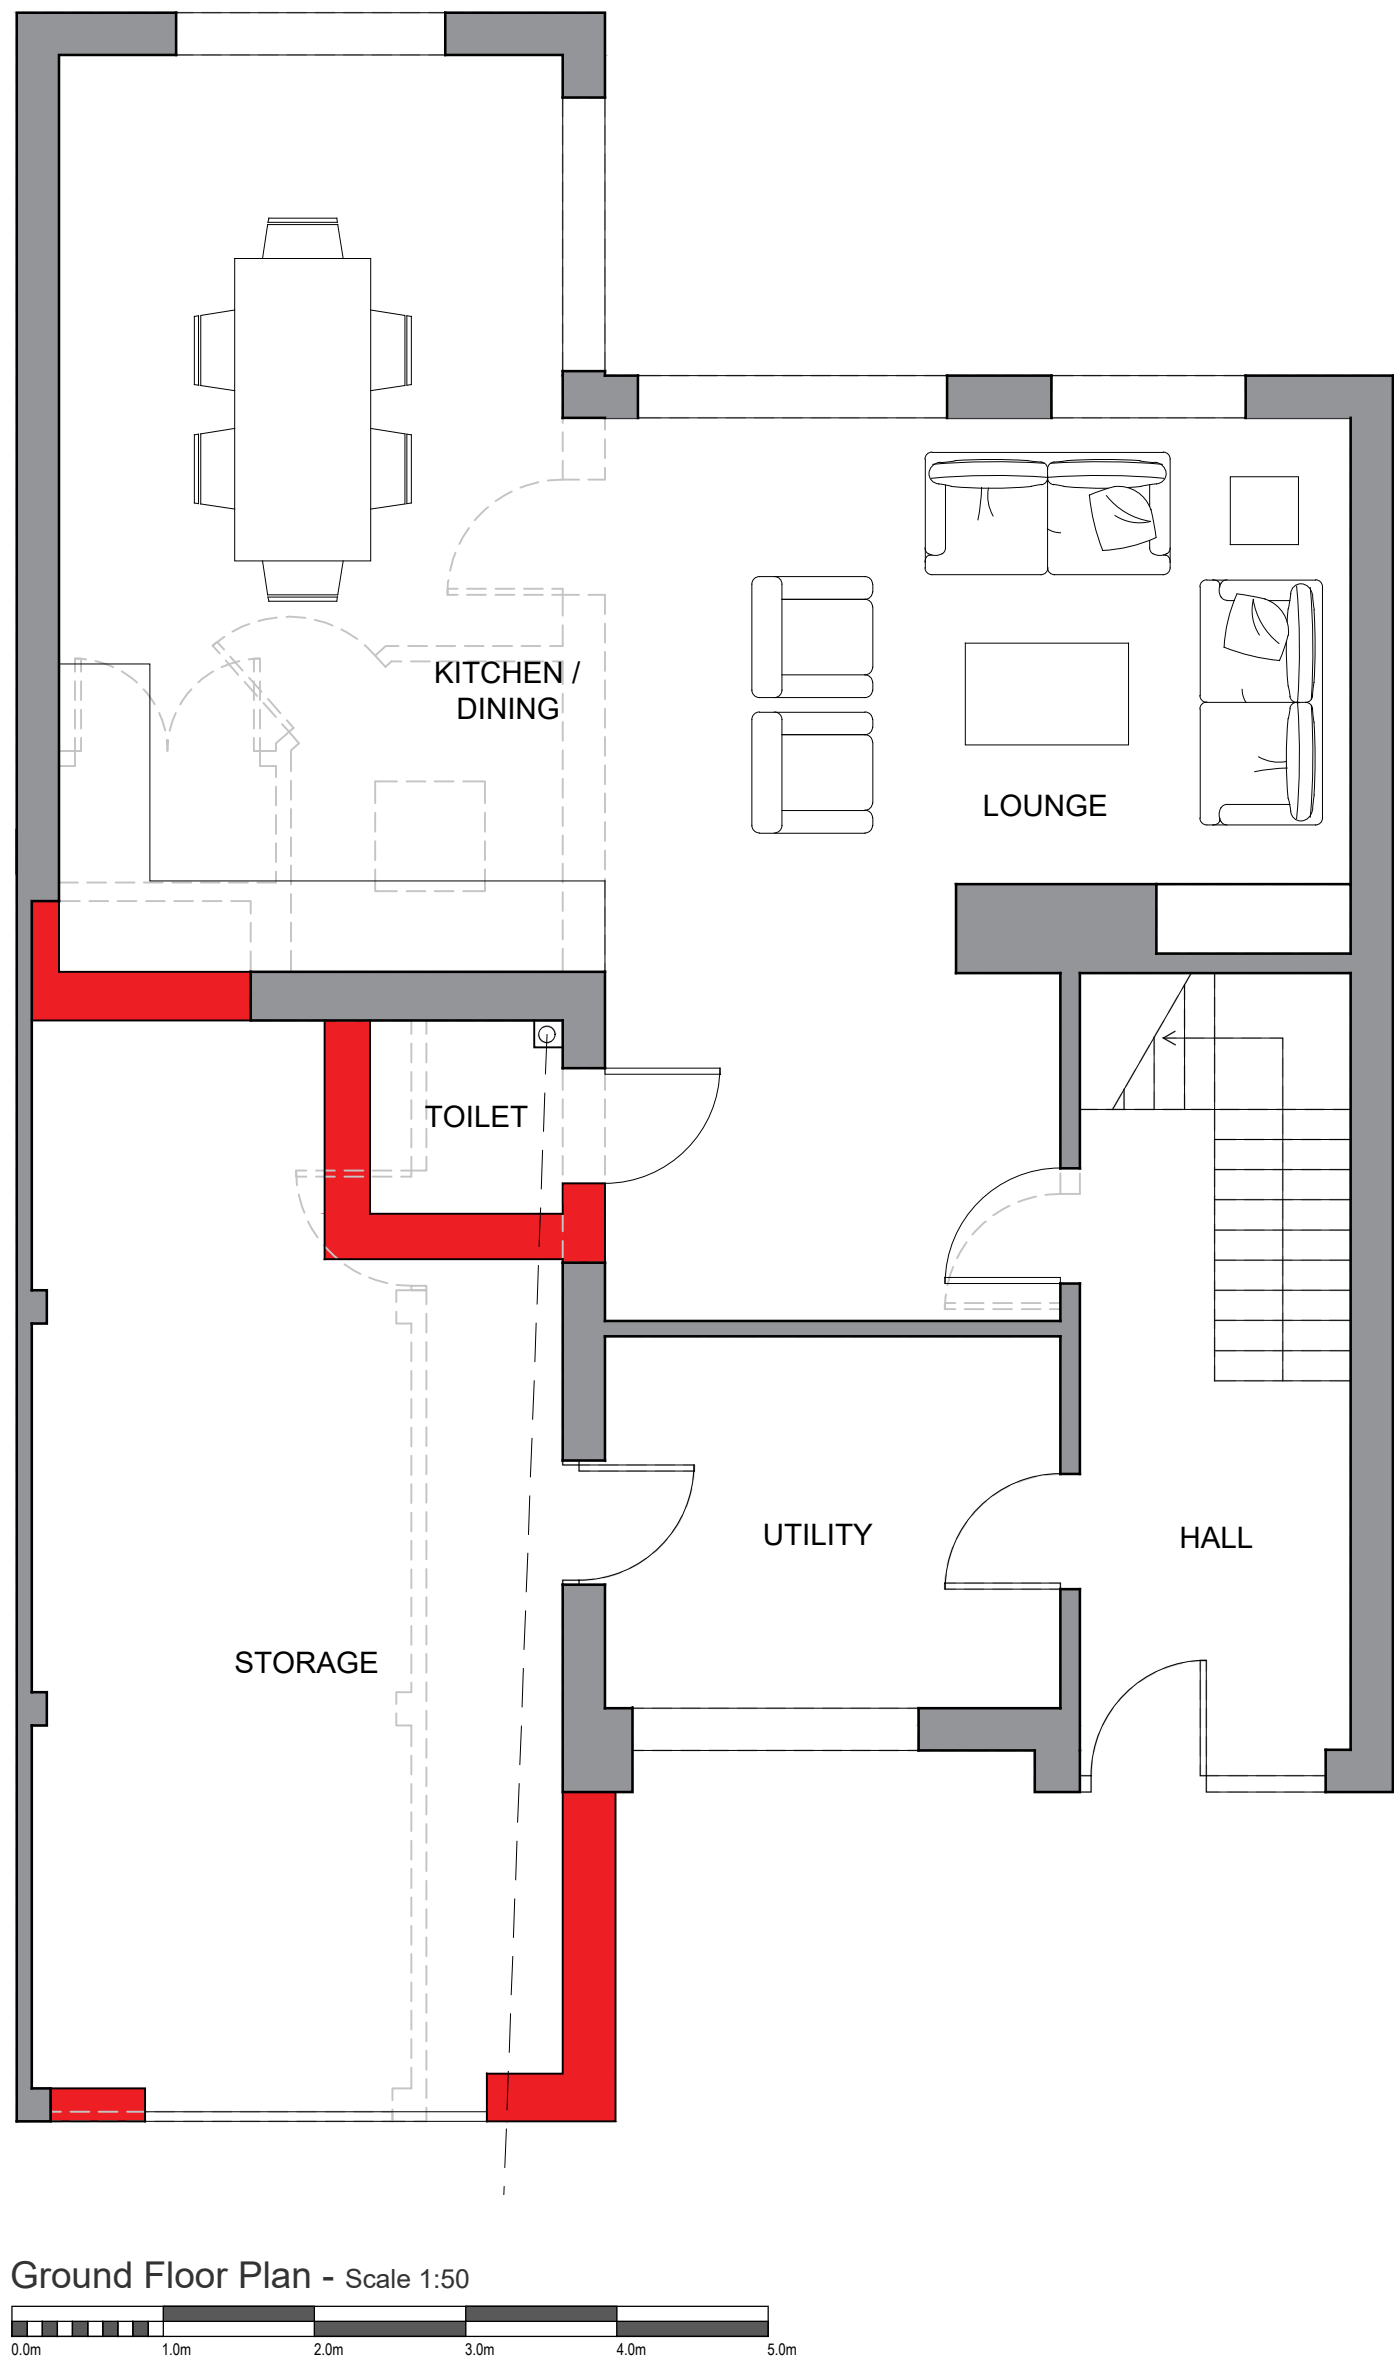


PLEASE CHECK ALL DIMENSIONS ON SITE PRIOR TO COMMENCING PROJECT

NOTES

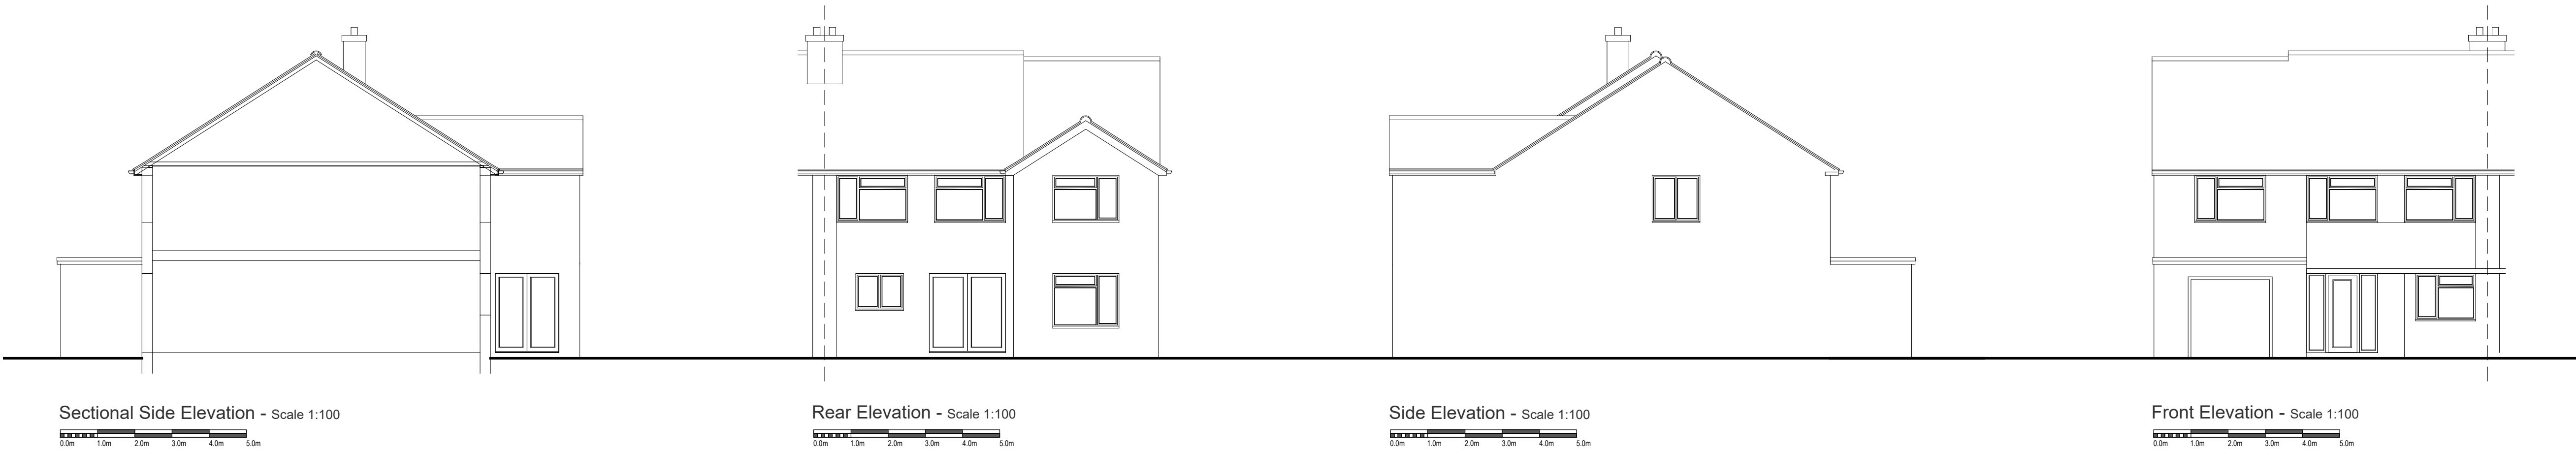

REVISIONS

REV	DESCRIPTION	DATE	SIG
-	FIRST ISSUE	08-01-24	JF
A	CLIENT AMENDMENTS	02-09-24	JF
B	FIRST FLOOR FRONT EXTENSION REDUCED	13-01-24	JF

retsofdesign

Architectural Services & Interior Design

M: +44 (0)7985 478563
<http://www.retsodefdesign.com>

Client

Mr and Mrs Moore

Project

16 Copse Drive
Wokingham
RG41 1LX

Drawing

Proposed Plans & Elevations

Project Ref	Date	Drawing Number
EJ03081	August 2024	002B
Scale	Sheet Size	
AS SHOWN	A1	



REGISTERED
INTERIOR
DESIGNER®
COLLECTIVE MARK

