



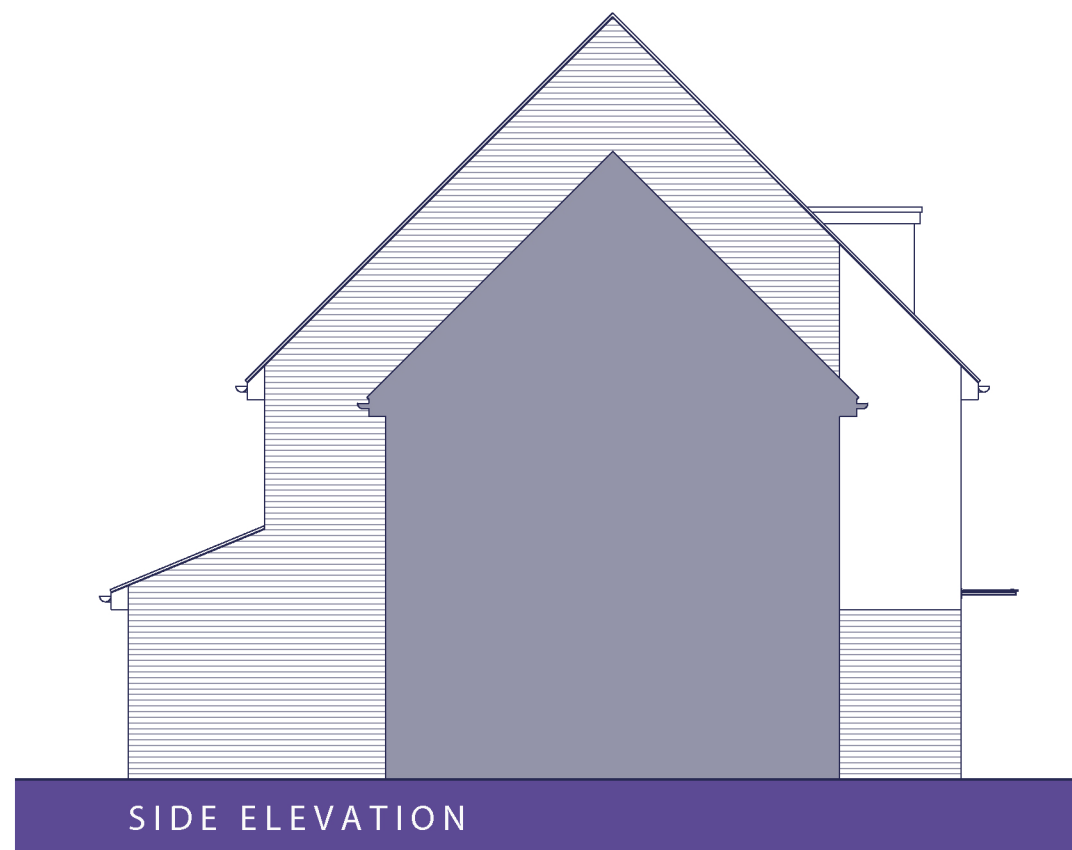

PLOT 1133

FOR MATERIAL COLOURS, PLEASE REFER TO
STREETSCENES AND LAYOUTS.

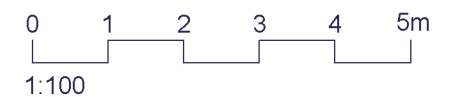

Rev.	Date	Description
A	07.03.25	Plot references amended.

MCN	DGP
Drawn	Checked

Client **miller homes**

Project South Wokingham, Phase R10.

Drawing Title Type A - Style 1 Elevations - Render

Scale 1:100 @ A3

Drawn MCN Checked DGP

Date Jan 2025

File P1914 A Type

Drg.No. P1914.A.103

Rev. A

Drawing Status
PLANNING

aap
architecture

AAP Architecture Ltd
Unit A, Monument Business Centre, Monument Way East, Woking, Surrey GU21 5LG
T 01483 727345 E projects@aap-arc.co.uk W aap-arc.co.uk

Under the Intellectual Property Act 2014, this drawing is the copyright of AAP Architecture Ltd.