

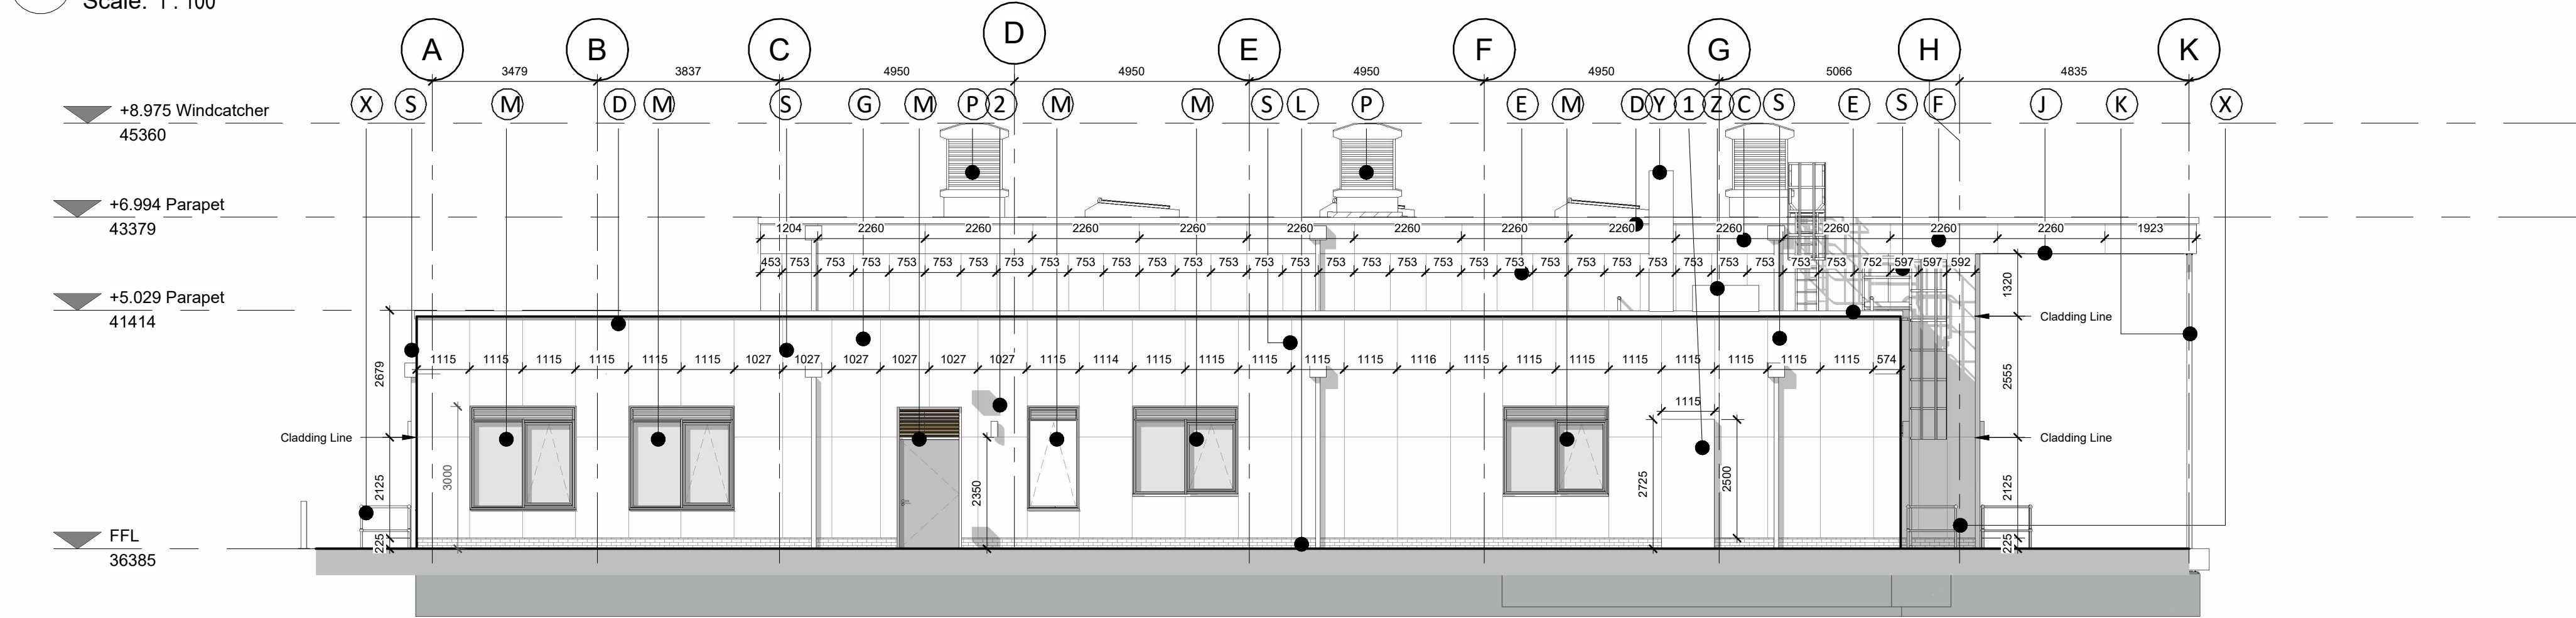
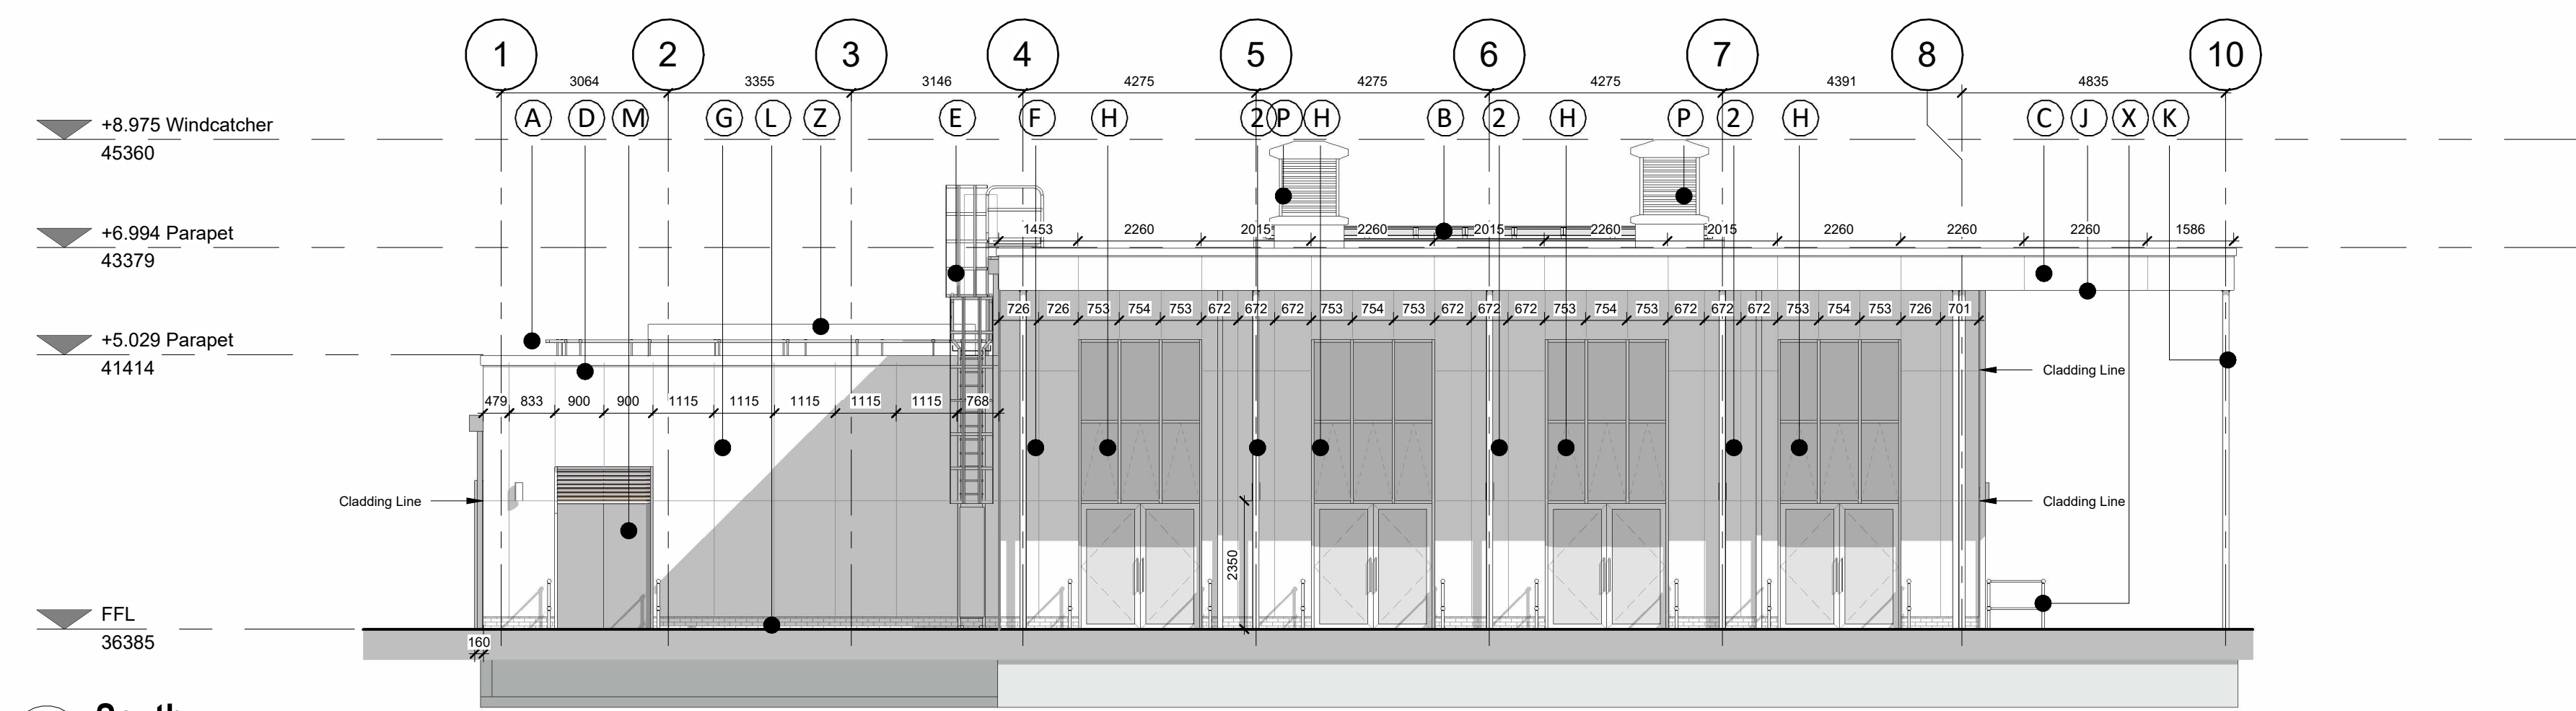
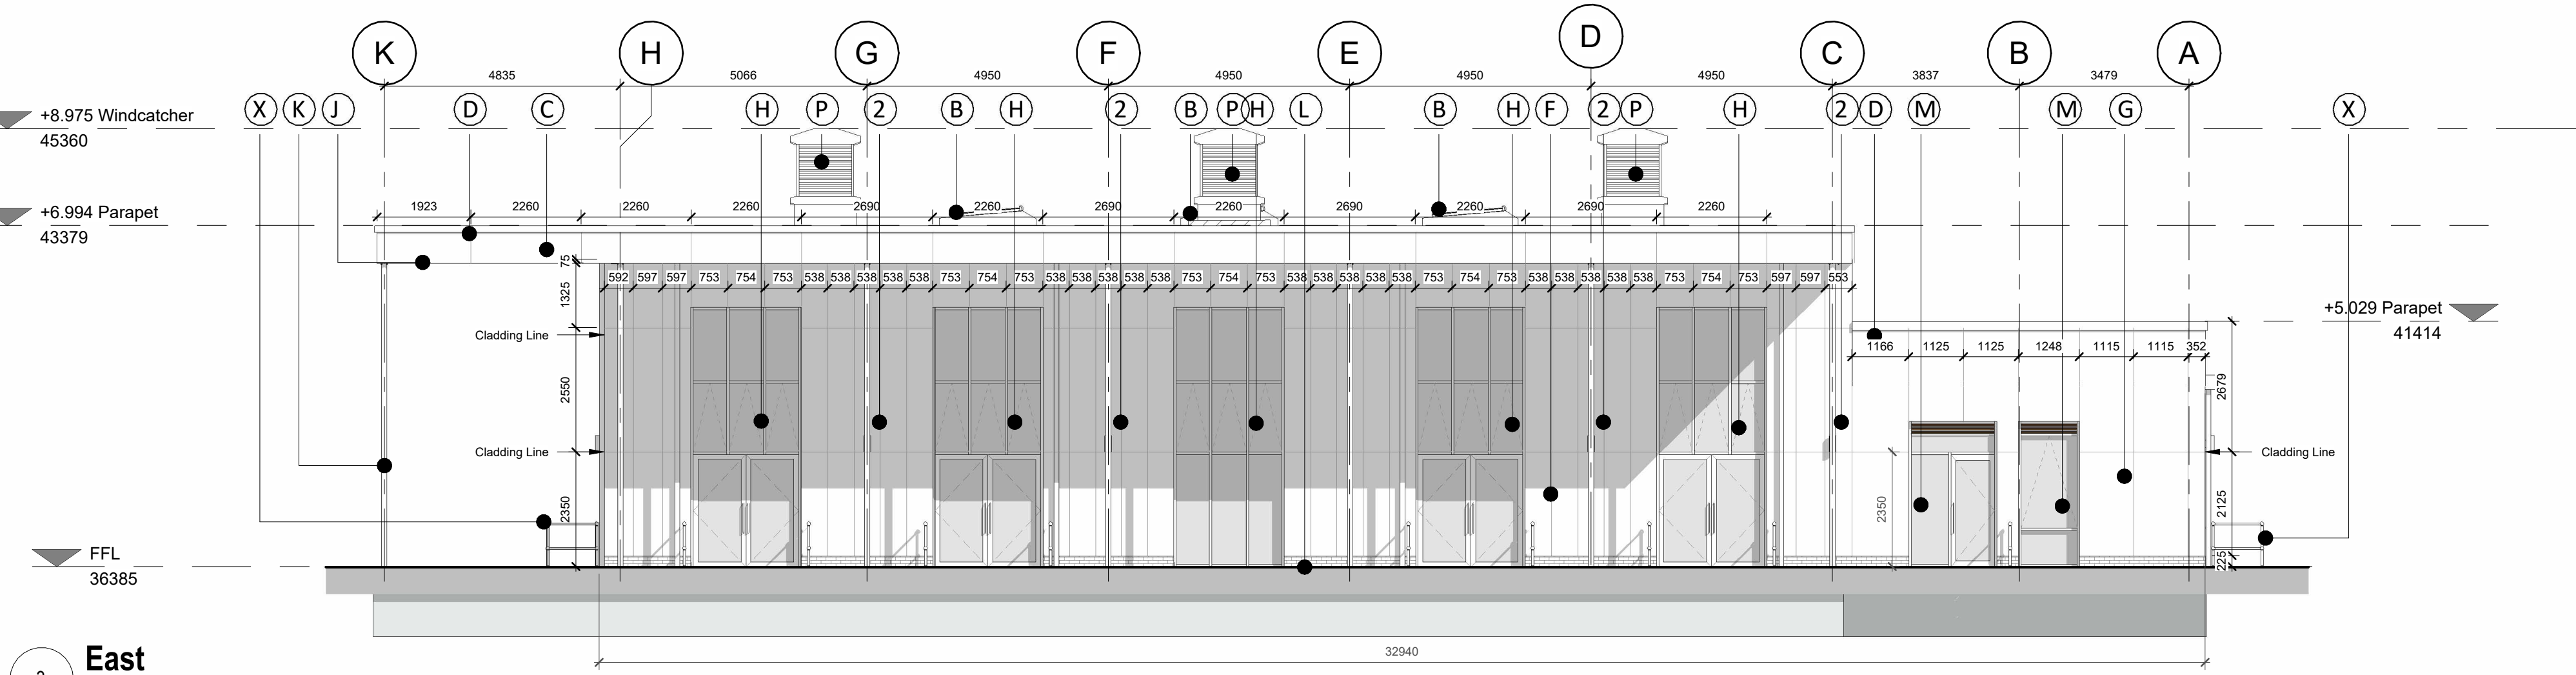


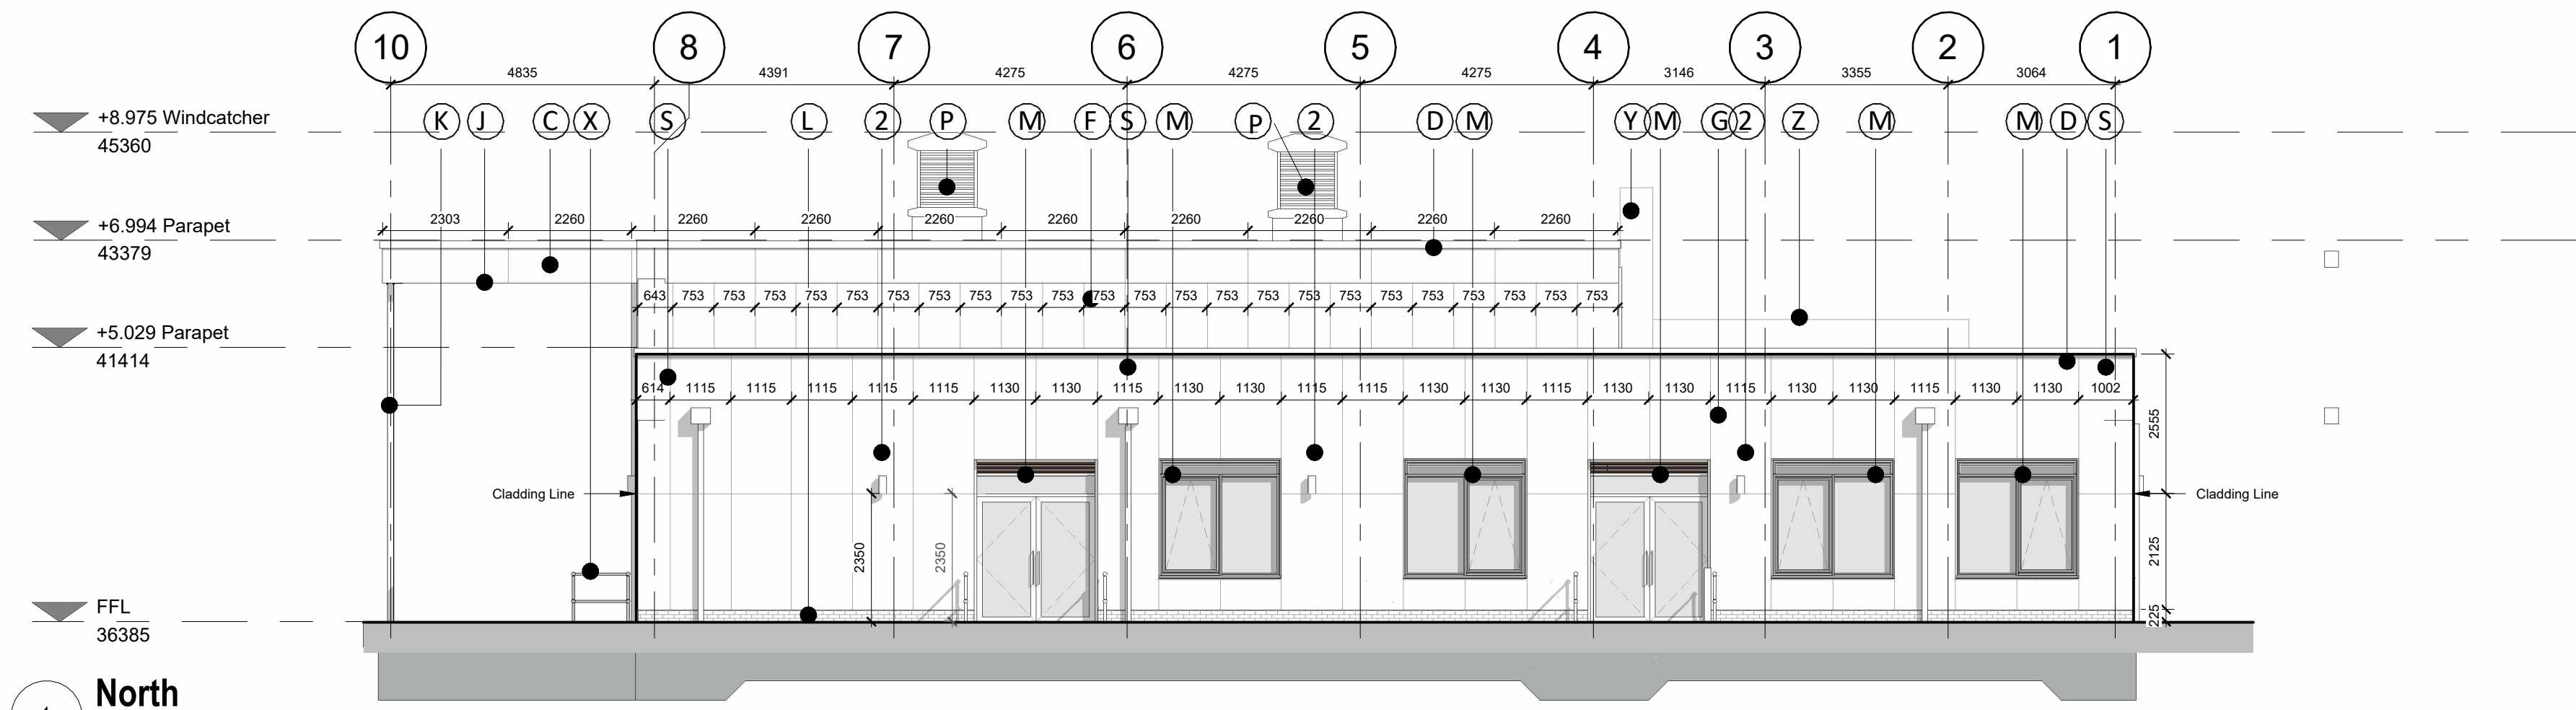

KEY (NTS)

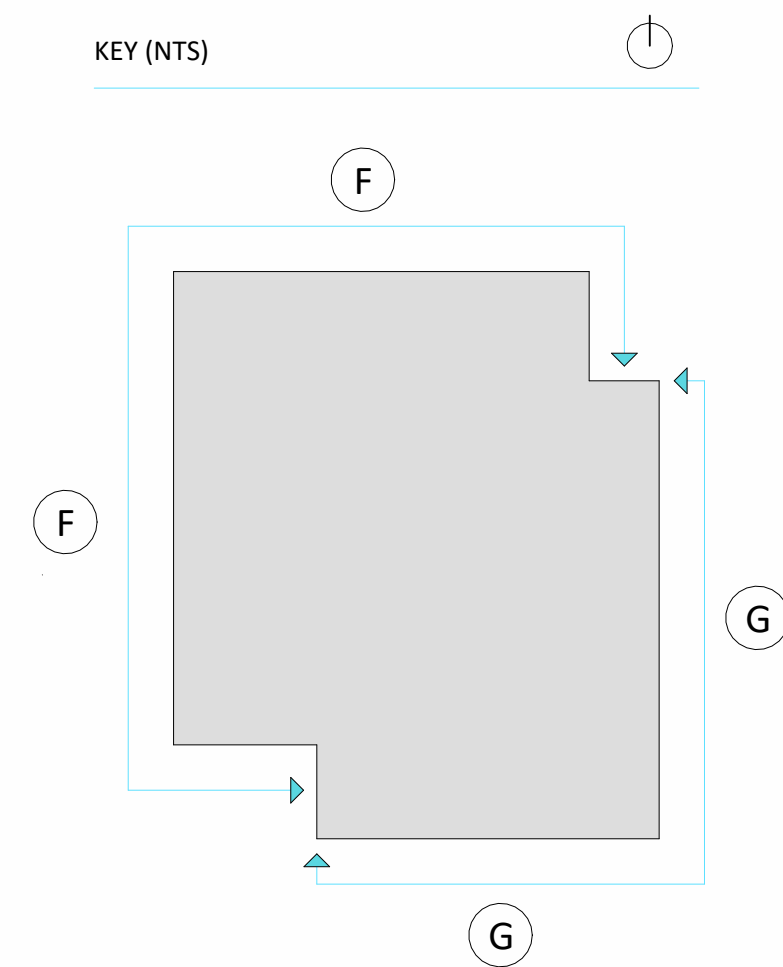

Key Plan

LEGEND

- (A) Galvanised collapsible railings
- (B) Rooflight
- (C) Aluminium fascia
PPC RAL 7016 Anthracite Grey
- (D) Aluminium capping to parapets
PPC RAL 7016 Anthracite Grey
- (E) Aluminium external fixed ladder with guarding and locks
- (F) Fibre cement cladding 01
Equitone Natura - Quartz White
- (G) Fibre cement cladding 02
Equitone Natura - Charcoal
- (H) Curtain wall
PPC RAL 7016 Anthracite Grey
- (J) CLT canopy soffit
- (K) Column
PPC RAL 7016 Anthracite Grey
- (L) Brick plinth
Dark grey engineering brick
- (M) Window / Door with louvers
PPC RAL 7016 Anthracite Grey
- (N) Location for PV panels
- (P) Windcatcher
- (Q) Omitted
- (R) Omitted
- (S) Rain water pipe and hopper, rectangular anti climb.
PPC RAL 7016 Anthracite Grey
- (T) UPVC membrane walkway
- (U) Omitted
- (V) Roofing membrane laid over out to falls insulation on metal / CLT deck
- (W) Aluminium lightning conductor tape - locations TBC
- (X) Steel door hoop with perforated panel insert
- (Y) Kitchen extract duct
- (Z) AHU
- (1) Boxing out of services rising from ground (to match rainscreen cladding)
- (2) External light installed 2.5m AGL Enola Round updown by SLV

P09	21.05.25	Planning Issue	TS	NM
P08	14.04.25	Issued for planning.	TS	NM
P07	20.03.25	Cladding set out updated.	TS	NM
P06	17.03.25	Window updated.	TS	NM
P05	24.02.25	Issued for comment.	TS	NM
P04	05.12.24	Issued to M&E designer.	TS	NM
P03	07.11.24	Issued to SFS designer	TS	NM
P02	09.10.24	Issued to SFS Designer	TS	NM
P01	26.07.24	Stage 4 Issue for comment	TS	NM

Rev	Date	Description	By	Chk'd
-----	------	-------------	----	-------

POLKEYCOLLINS

www.polkeycollins.co.uk
+44 (0) 1522 306 456
info@polkeycollins.co.uk

RIBA 
Chartered Practice

CLIENT The Piggott School Through CTS

PROJECT Piggott School - Multi-purpose Hall

TITLE Proposed Elevations

SCALE As indicated STATUS S0 REV P09

DRAWING 2708_E_PCA - DR - A - 3100

0 0.5 1 2 3 4 5 10m

Scale 1:100