


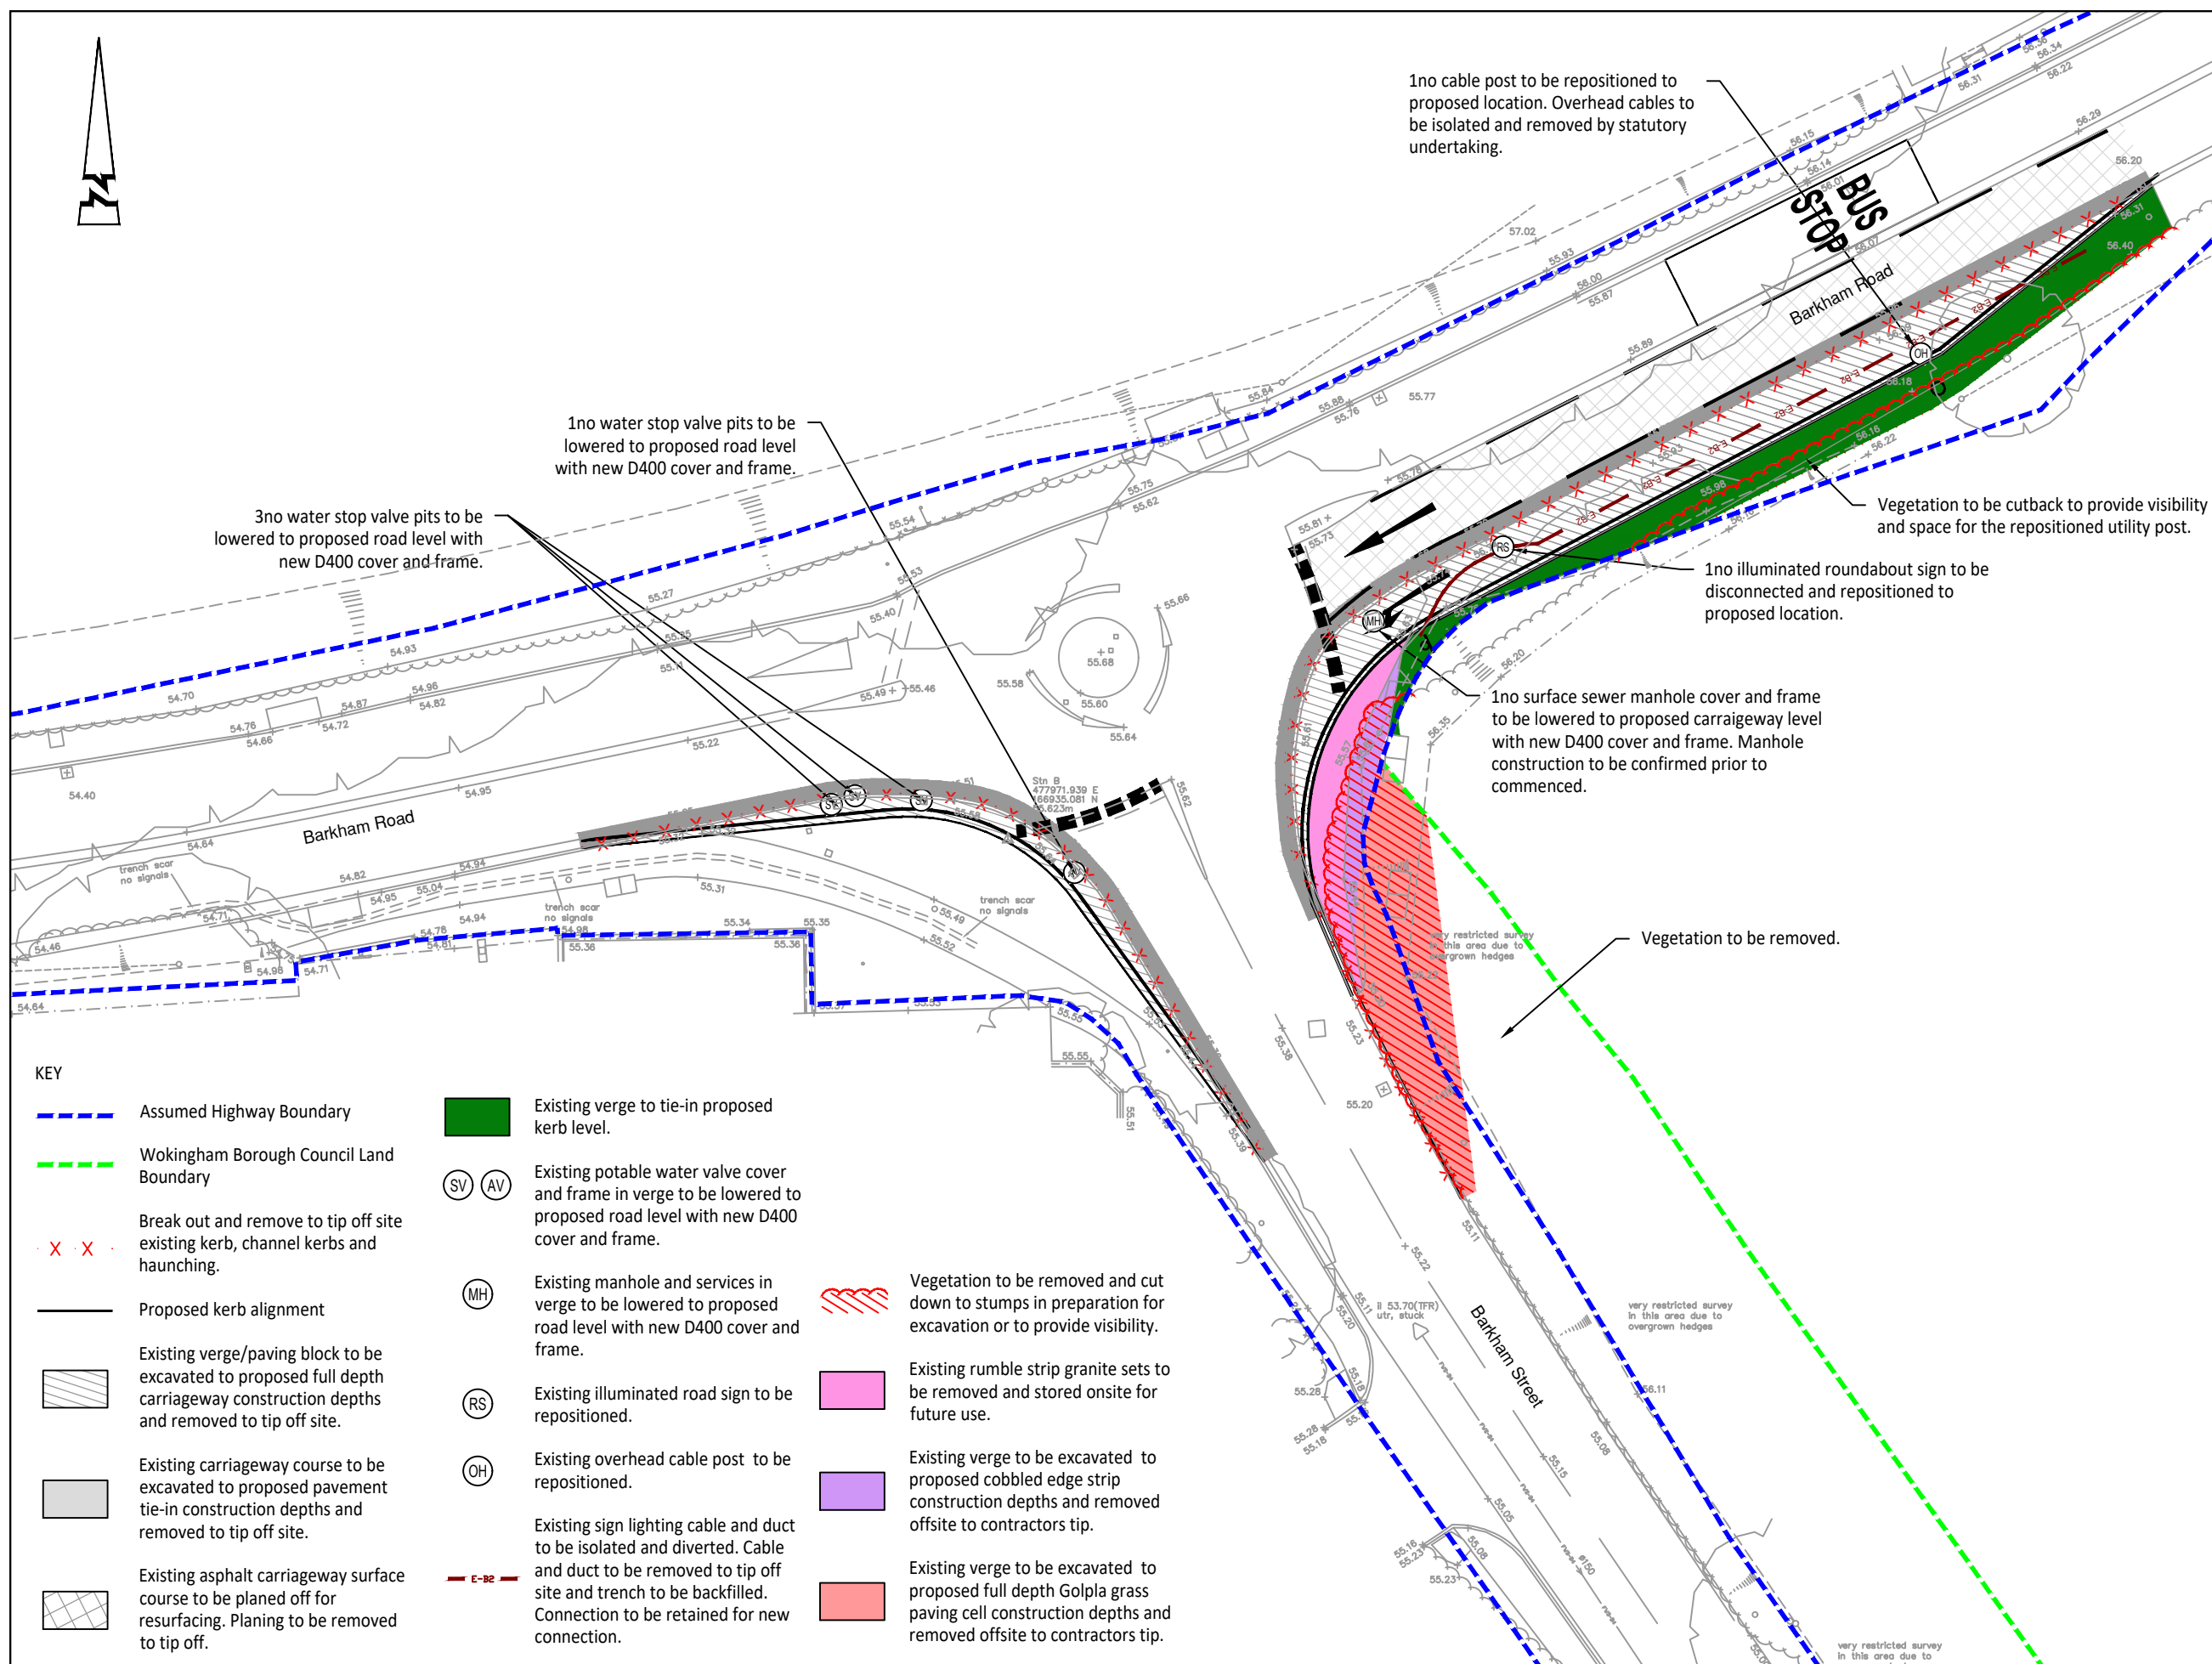

© ABLEY LETCHFORD PARTNERSHIP LTD.
This drawing should not be reproduced without
consent.

NOTES

1. All dimensions are in metres unless otherwise stated.
2. Do not scale from this drawing.
3. The Contractor shall maintain access to all properties affected by the works.
4. To be read in conjunction with all other project drawings and specifications.

C1	04.26	CONSTRUCTION ISSUE FOLLOWING TECHNICAL APPROVAL BY WBC	RG	RF
Rev	Date	Description	Drawn	Checked



www.ableyletchford.co.uk

Client
MILLER HOMES
KIER VENTURES

Project SOUTH WOKINGHAM SDL BARKHAM ROAD JUNCTION

Title
SECTION 278 WORKS
SITE CLEARANCE PLAN

Status **FOR CONSTRUCTION**

Scale 1:250 @ A3	Date APRIL 2026	Drawn RG	Checked RF
Drawing No A389-S278-J01-201			Revision C1