


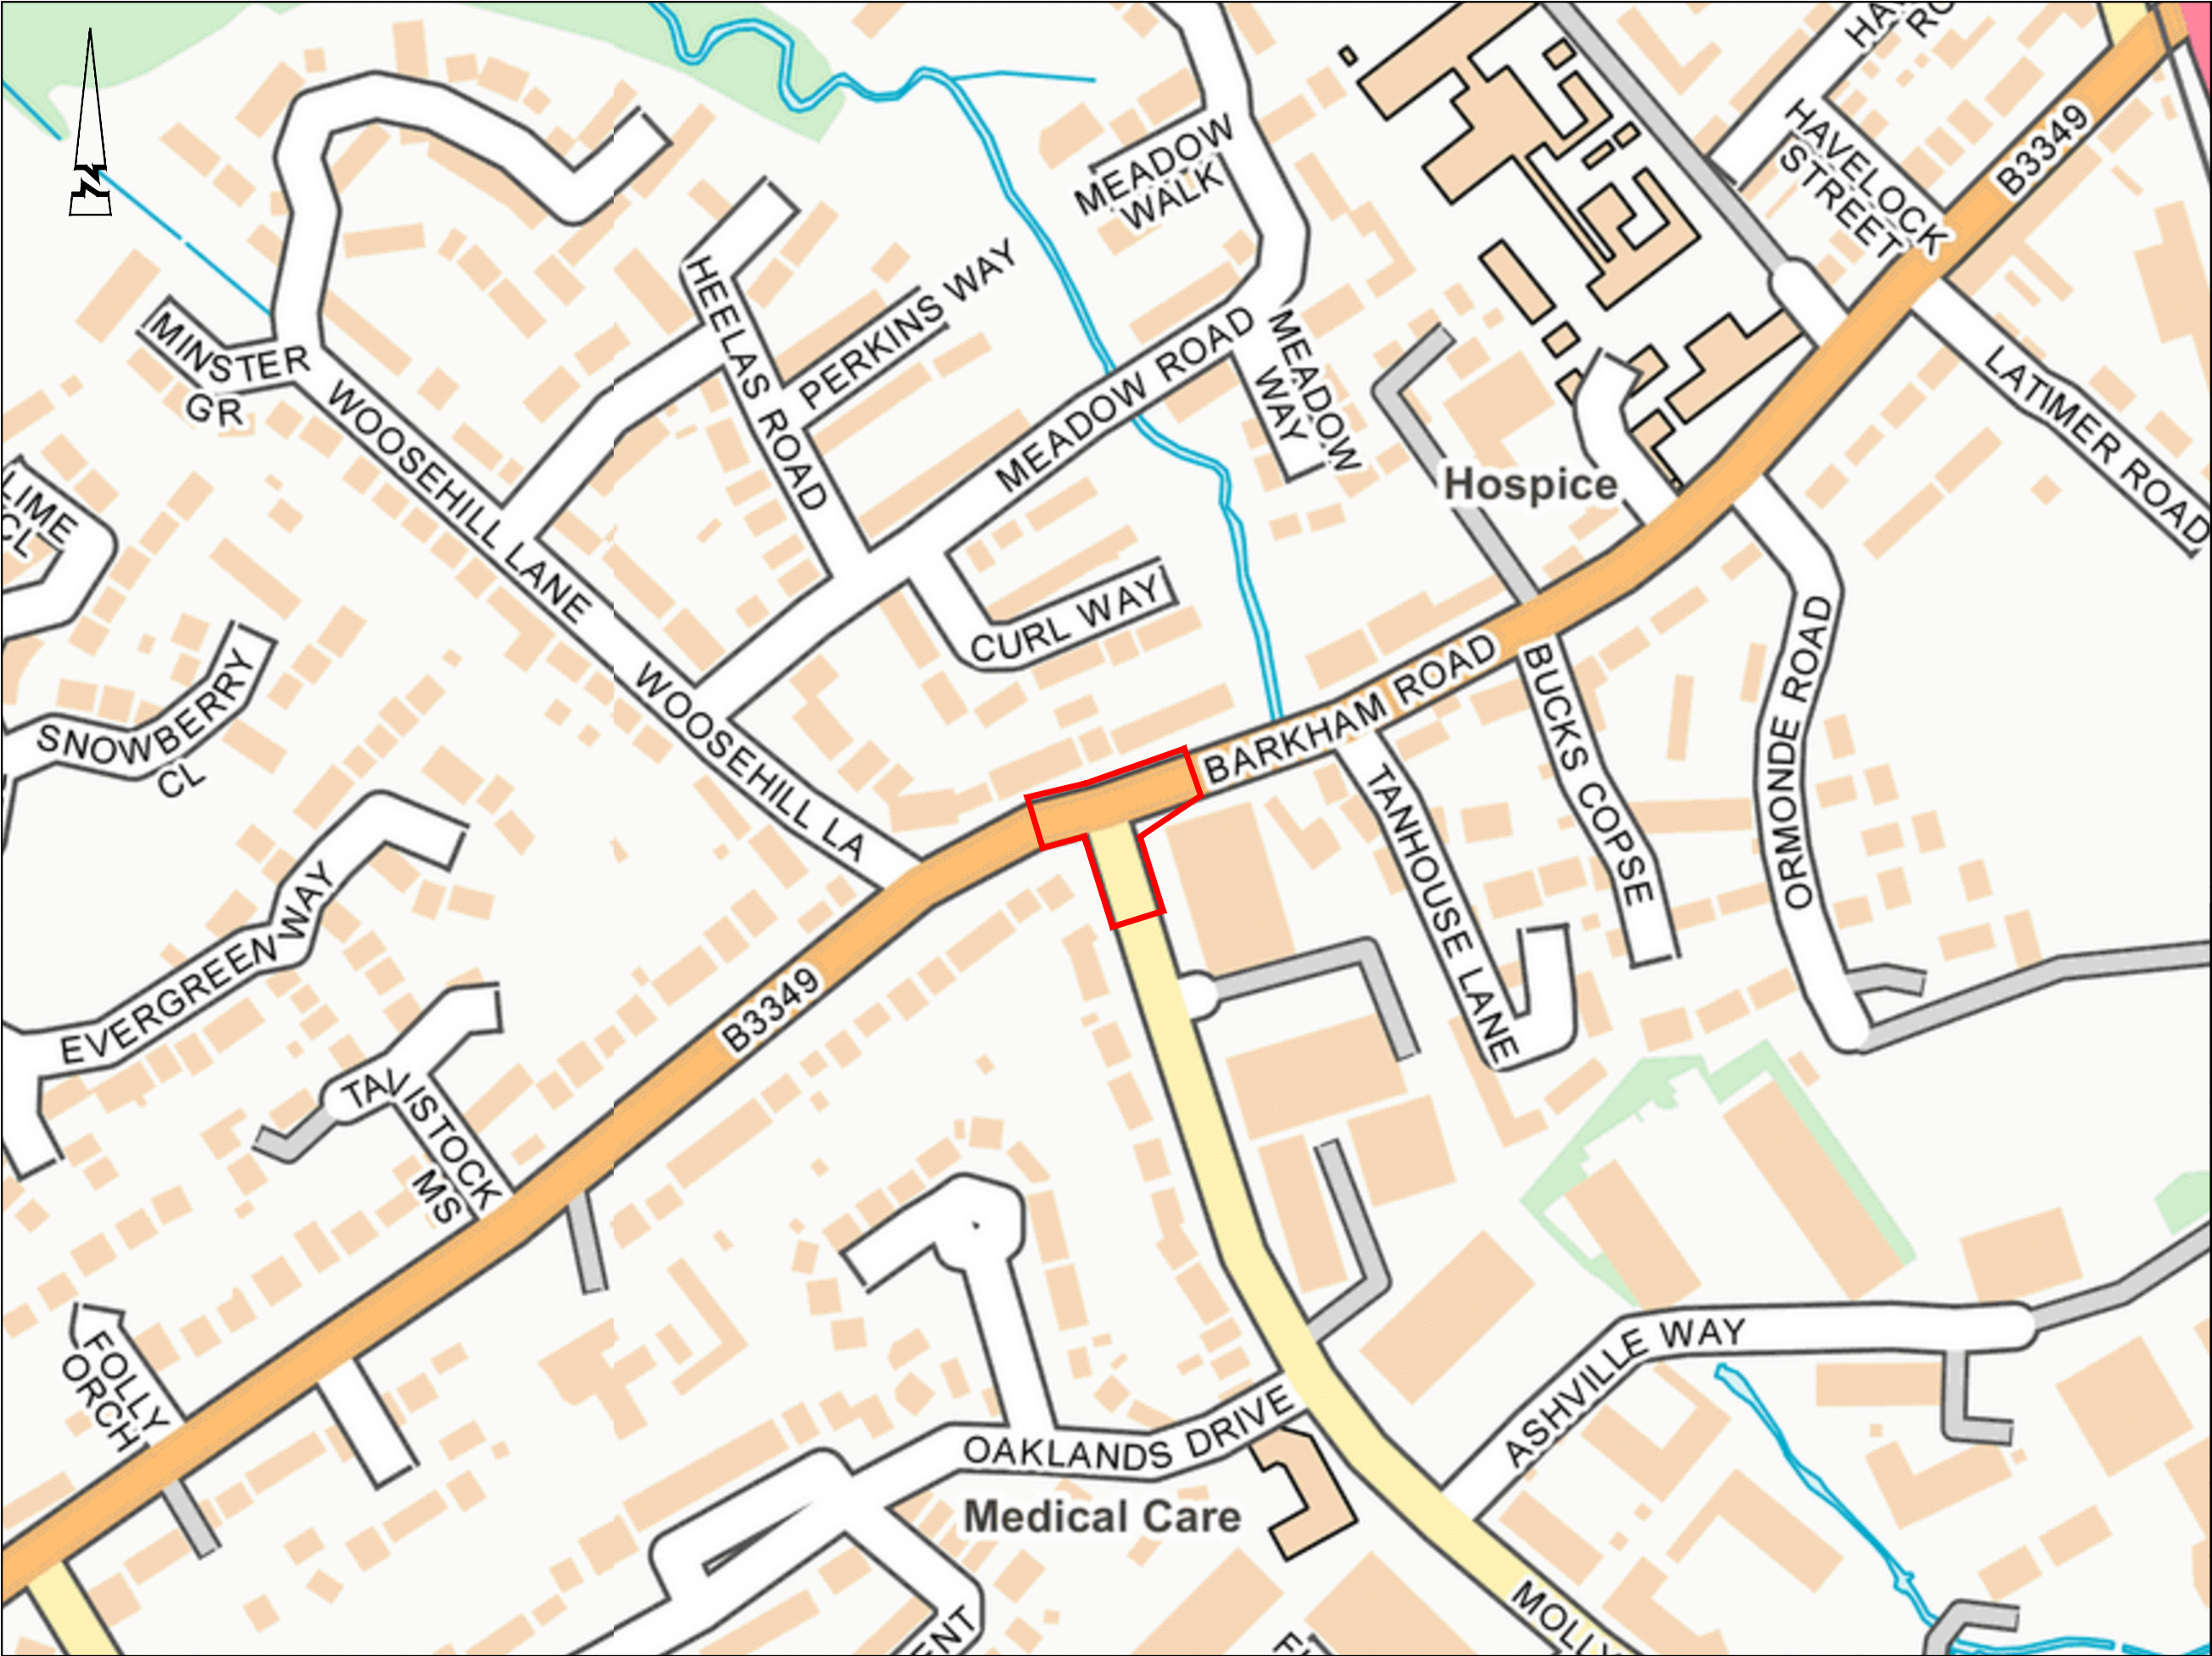

© ABLEY LETCHFORD PARTNERSHIP LTD.
This drawing should not be reproduced without
consent.

Key
Section 278 boundary

Contains public sector
informatin licensed under the
Open Government License v3.0

C1	03.26	CONSTRUCTION ISSUE FOLLOWING TECHNICAL APPROVAL BY WBC	RG	RF
Rev	Date	Description	Drawn	Checked



www.ableyletchford.co.uk

Client
**MILLER HOMES
KIER VENTURES**

Project
**SOUTH WOKINGHAM SDL
MOLLY MILLARS LANE
JUNCTION**

Title
SITE LOCATION PLAN

Status
FOR CONSTRUCTION

Scale 1:2500 @ A3	Date MAR 2026	Drawn RG	Checked RF
Drawing No A389-S278-J02-001			Revision C1