


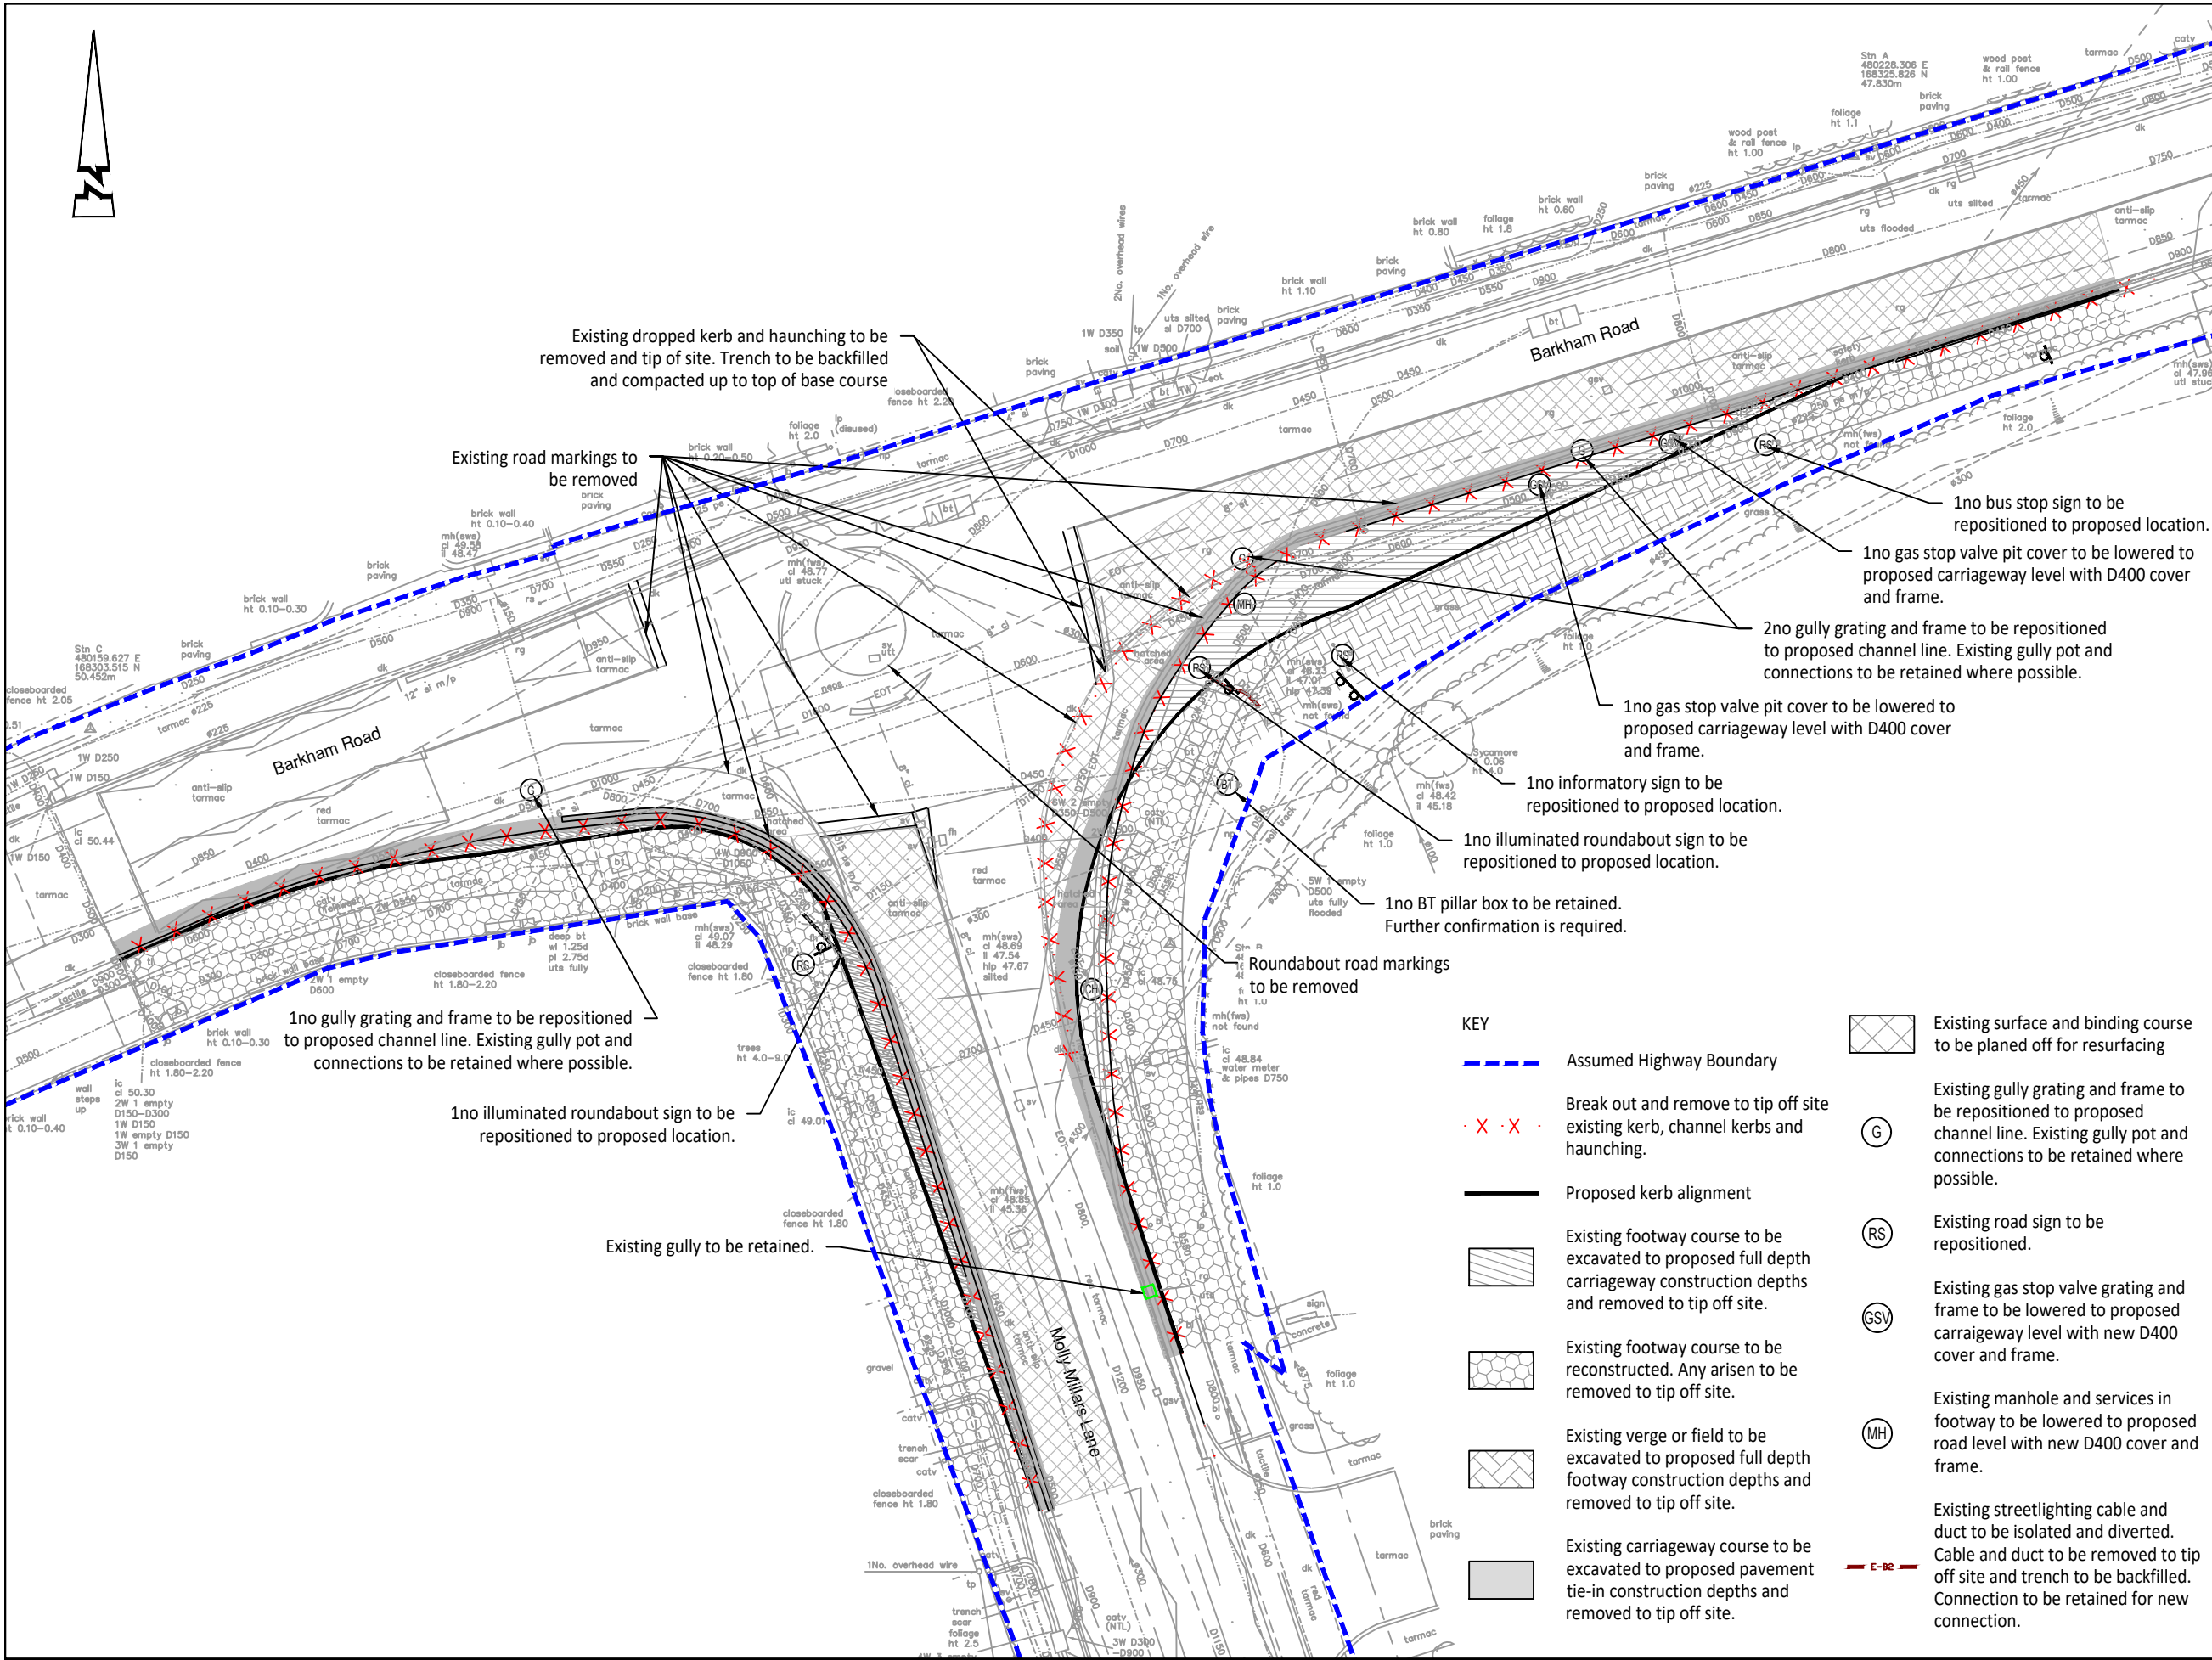

© ABLEY LETCHFORD PARTNERSHIP LTD.
This drawing should not be reproduced without consent.

- NOTES**
- 1. All dimensions are in metres unless otherwise stated.
 - 2. Do not scale from this drawing.
 - 3. The Contractor shall maintain access to all properties affected by the works.
 - 4. To be read in conjunction with all other project drawings and specifications.

C1	03.26	CONSTRUCTION ISSUE FOLLOWING TECHNICAL APPROVAL BY WBC	RG	RF
Rev	Date	Description	Drawn	Checked

www.ableyletchford.co.uk

Client
**MAR 2026
KIER VENTURES**

Project
**SOUTH WOKINGHAM SDL
MOLLY MILLARS LANE
JUNCTION**

Title
**SECTION 278
SITE CLEARANCE PLAN**

Status
FOR CONSTRUCTION

Scale 1:250 @ A3	Date MAR 2026	Drawn RG	Checked RF
Drawing No A389-S278-J02-201			Revision C1