
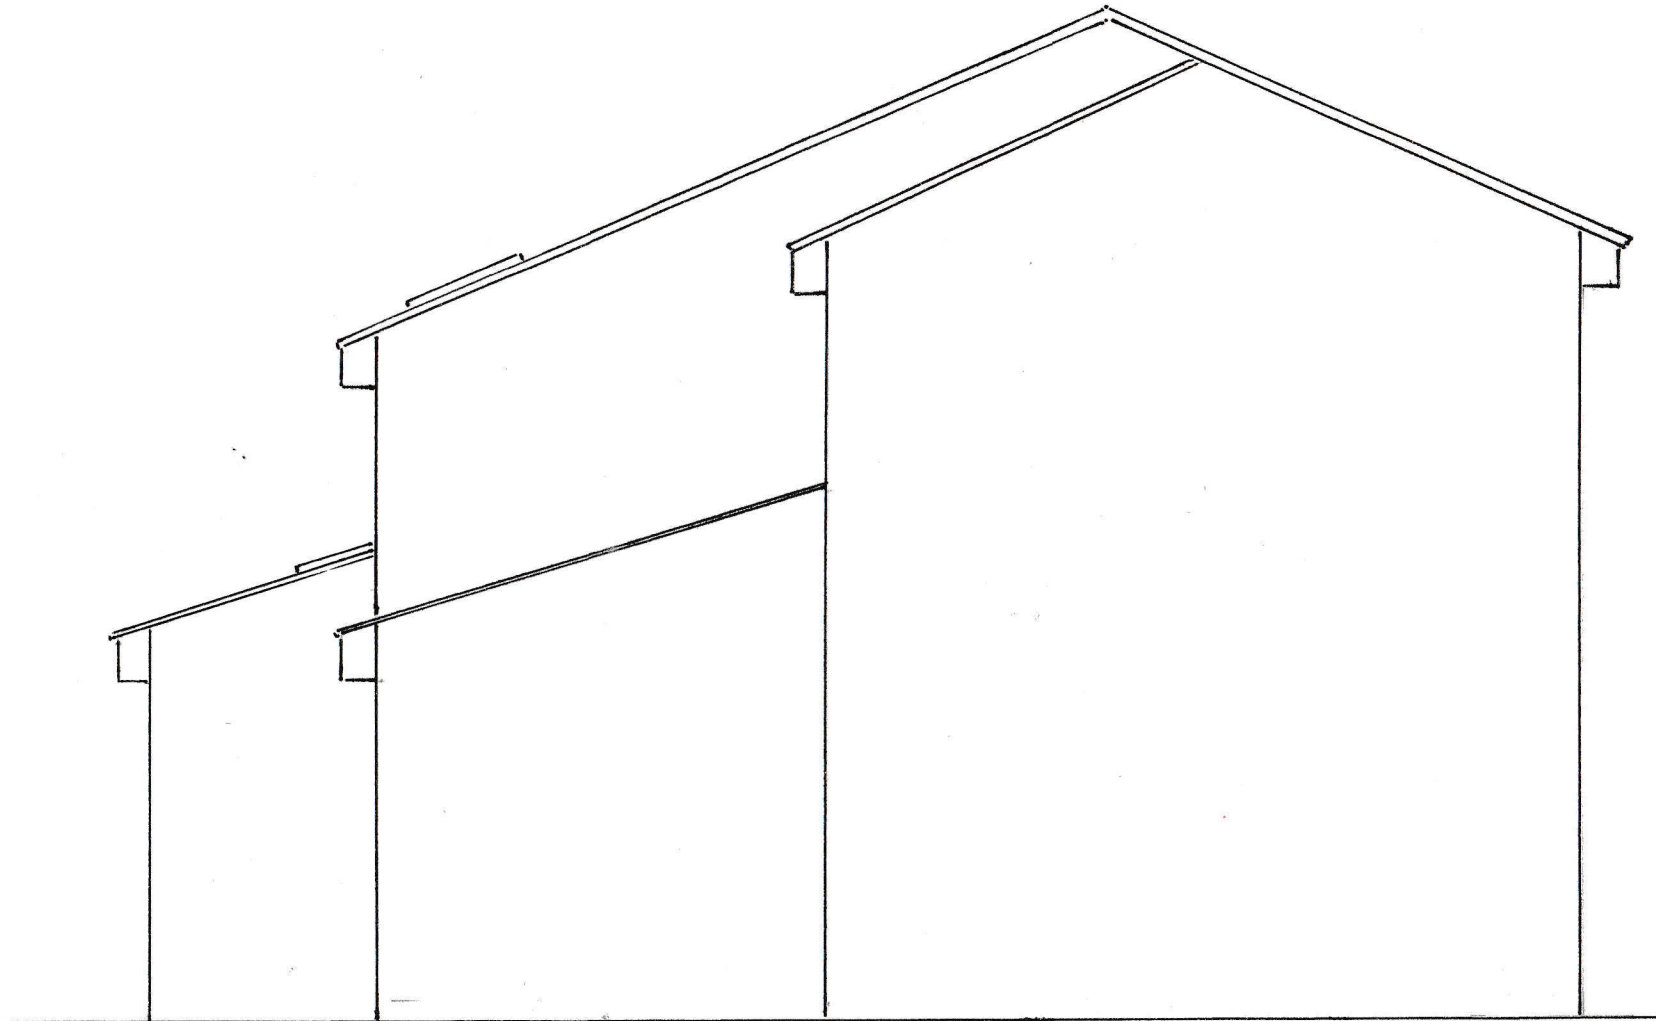


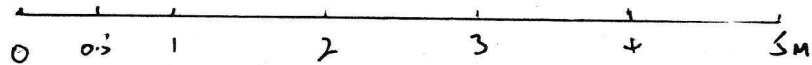

11 WOODPECKER
WALK
WORKINGHAM
RG4 3YU

SCALE 1:50
@ PAF
PROPOSED
WEST SIDE
ELEVATION

NO CHECK OR
MEASUREMENTS
ON SITE.