
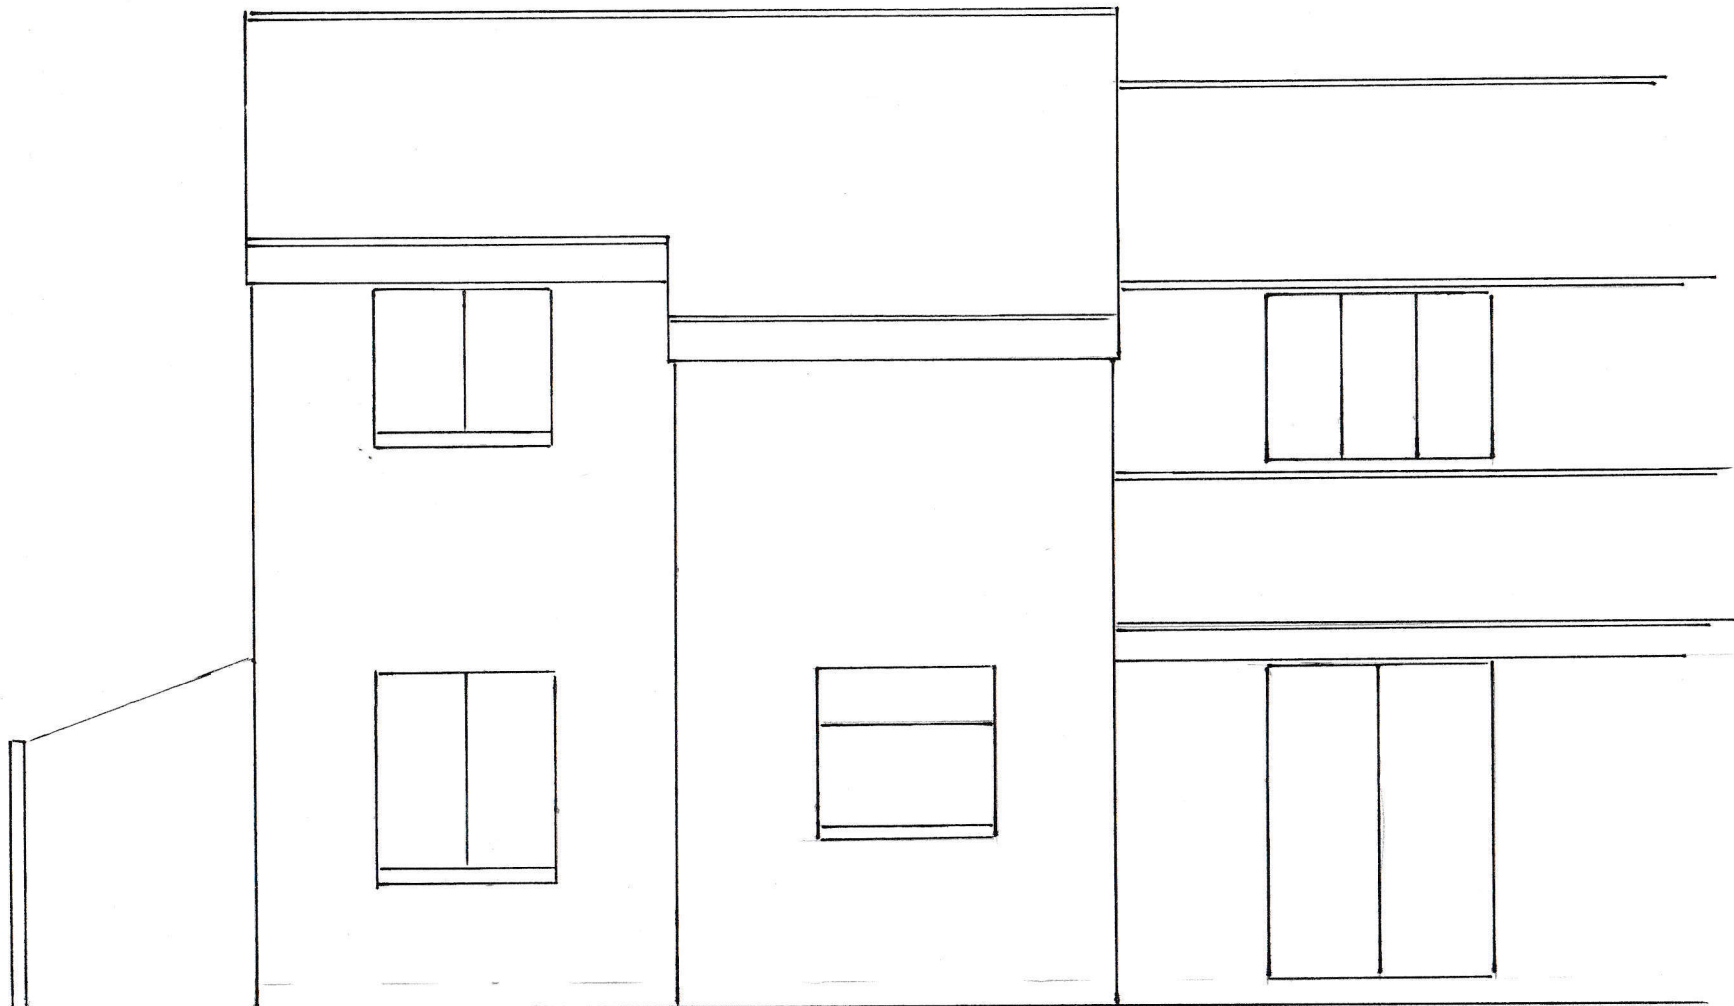


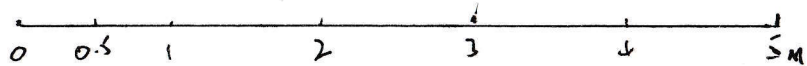

1) Woodpecker
N.W.C.
Working Area
R.C. 13/14

- Scale 1:50
@ A4
- Existing
Rear
Elevation

Nb Check the
Measurements
on site.