
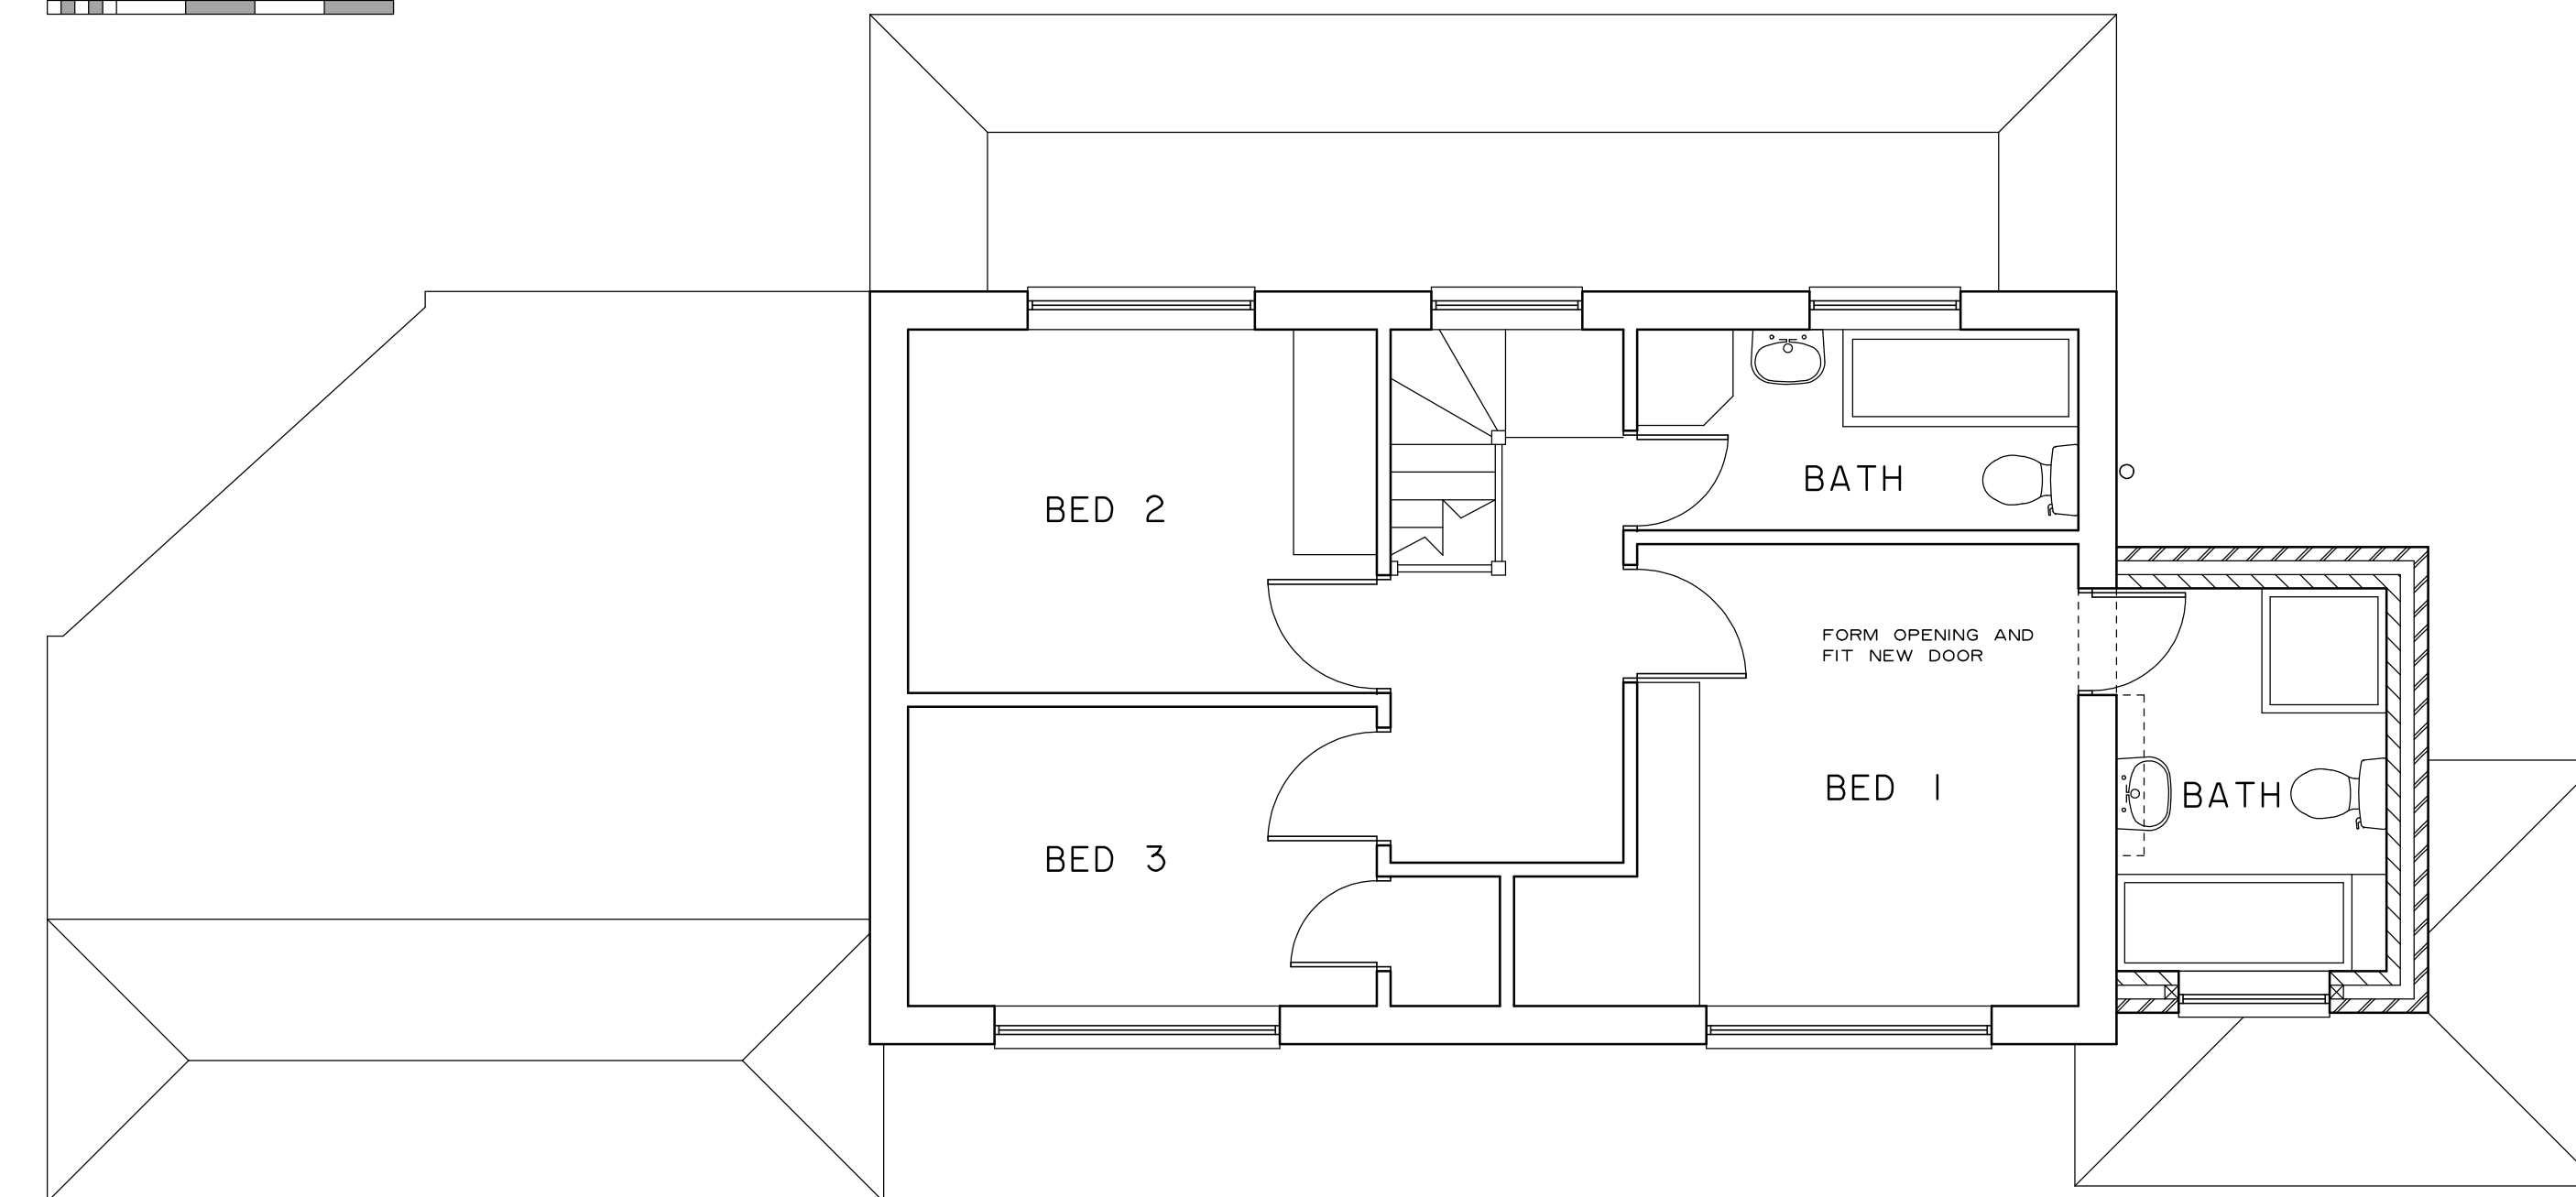


FRONT


R H SIDE

REAR

L H SIDE

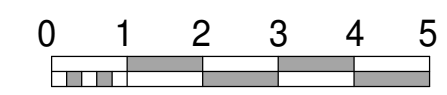

FIRST FLOOR

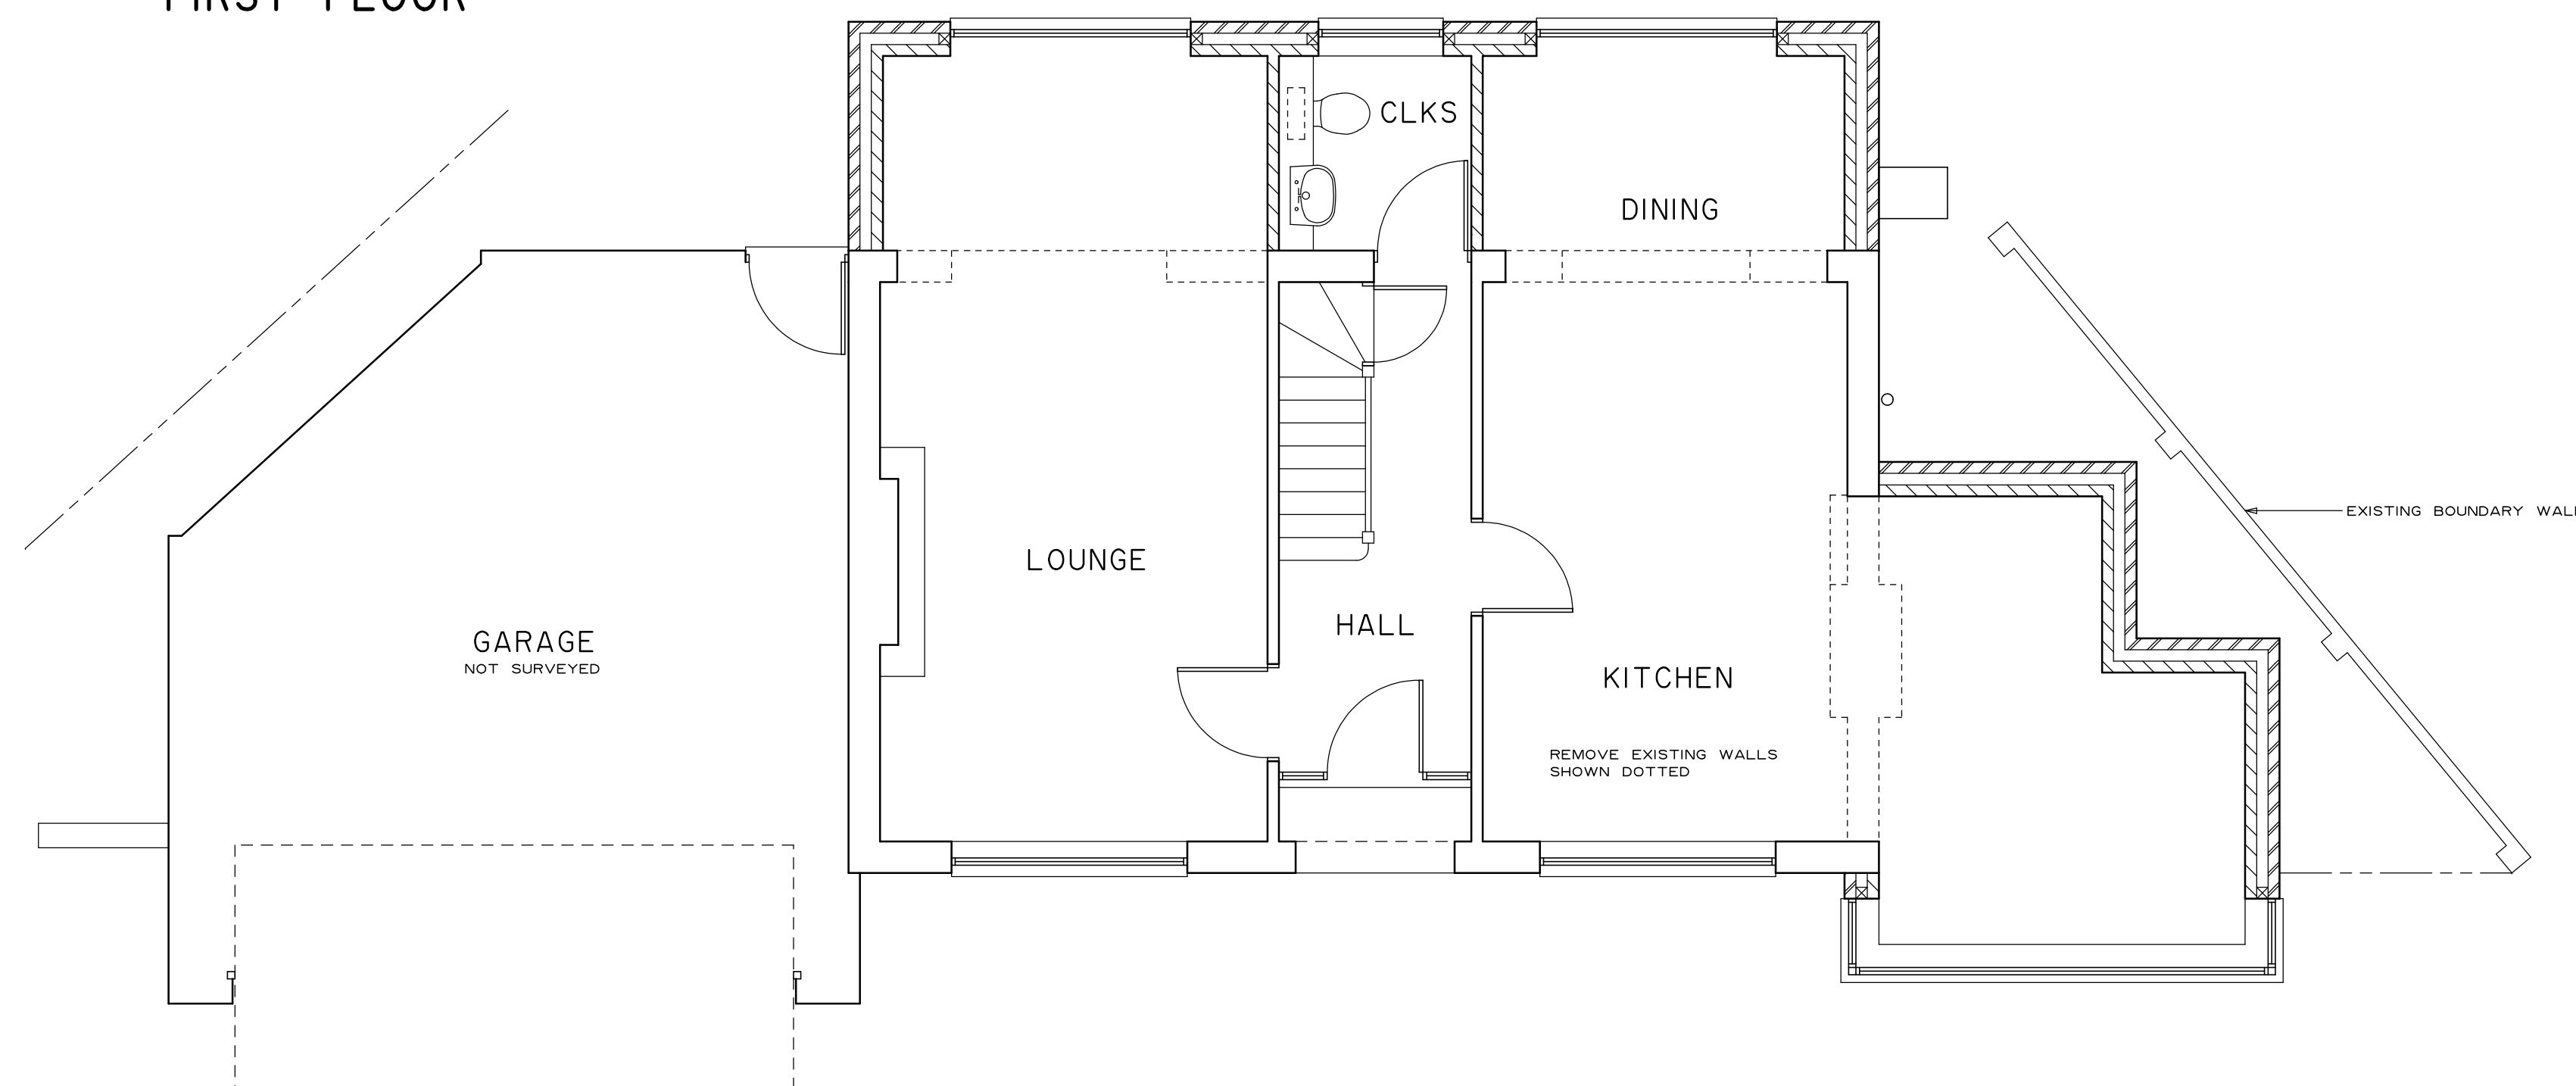

GROUND FLOOR



Revisions

A. Bedroom numbers corrected 22/8/25

CLIVE BALDWIN *Building Design*

Witches Moon, Stony Lane, Little Kingshill, Bucks. HP16 0DS.
Telephone: 01494 936869

12 ERLEIGH COURT DRIVE
EARLEY

Proposed extension

Scale: 1:50, 1:100 @ A1

Date: AUGUST 2015

1539/02A

Scale this drawing for Planning purposes only.
All dimensions are to be checked on site and any discrepancies reported.