
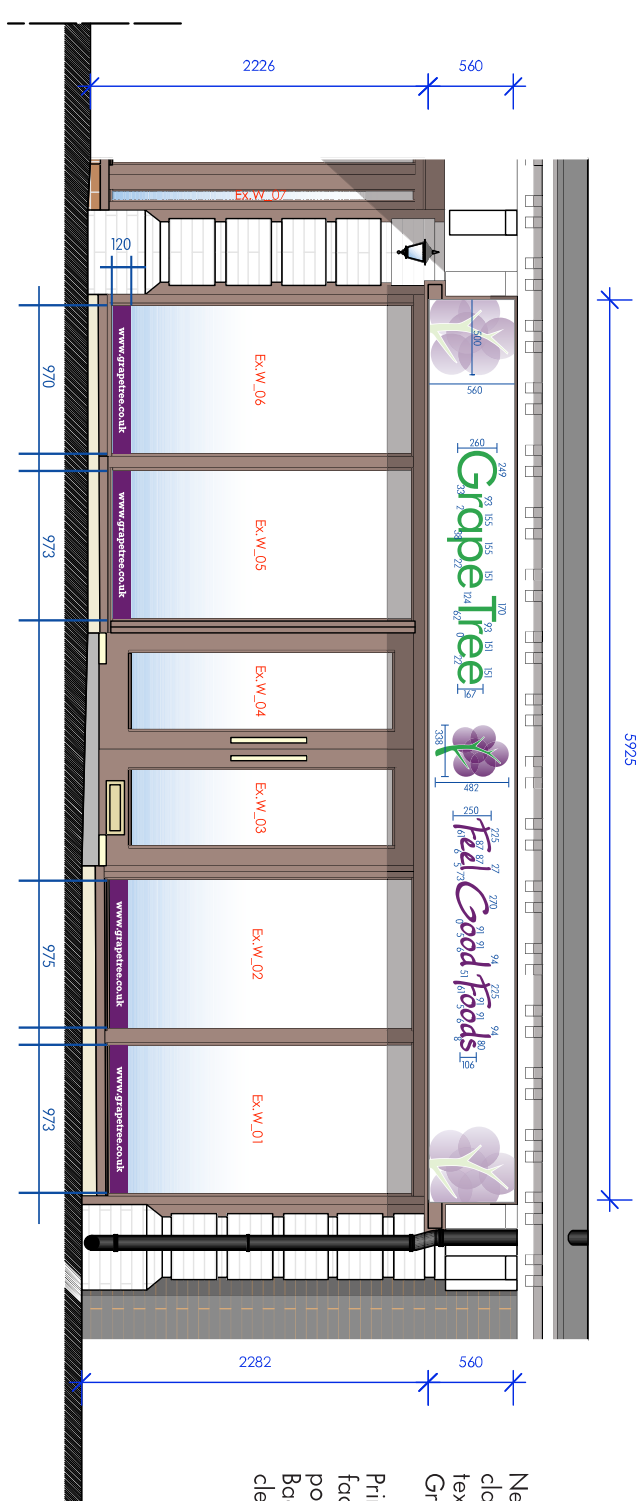


PROPOSED SHOP FRONT

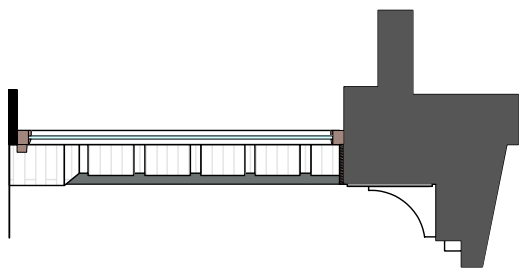

New Fascia Sign
clad with white aluminium composite panels,
text and logo in 5mm thick acrylic on 20mm spacer fixings
Green Pantone 376c, Purple Pantone 260c

Printed self-adhesive vinyl decoration applied to internal face of glazing, printed with eco-solvent inks onto clear polymeric vinyl with permanent clear acrylic adhesive. Backed up with white polymeric vinyl with permanent clear adhesive.

NOTES

This drawing is the copyright of A V HIGGINS and may not be reproduced in part or whole without prior written permission.

Do not scale this drawing - In all cases figured dimensions to be followed. All dimensions to be checked on site before work commences

dimensions to be checked on site before work commences.

This is a true copy of the drawing submitted to the Local Authority with respect to an Application for a Building Warrant / Regulations.

Dated:

Signed:

All work to be carried out in accordance with the following

1. British Standards Codes of Practice
2. The Building Regulations 2000 & subsequent amendments
3. The Building Standards (Scotland) Regulations 1990 & subsequent amendments
4. Manufacturers Specifications & Instructions

NOTES

[illegible]

Open Space
Willow End Park
Malvern
Worcestershire
WR13 6NN
T. 01684 649749
E. office@avhuk.co.uk

CLIENT

JG FOODS LTD

PROJECT

**Grape Tree
1-2 Bush Walk,
Wokingham RG40 1AT**

Grape Tree Wokingham

Scale:	1:50 @ A1	Date:	18/12/2024
Drawing:	Jamal Outkadi	Dwg No:	AVH/Wokingham/0

