



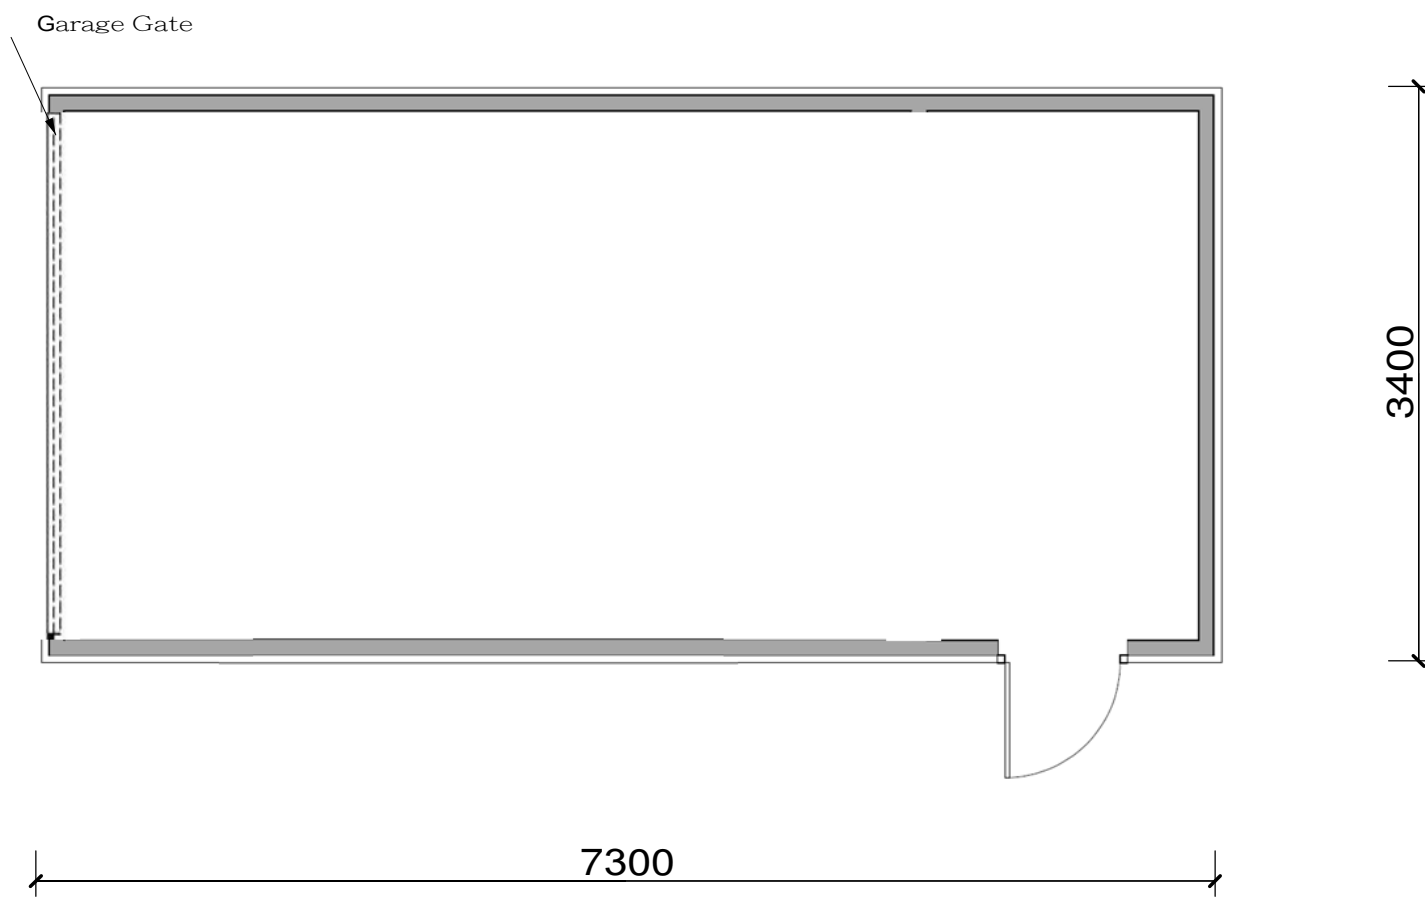

Existing Garage Floor Plan 1-50

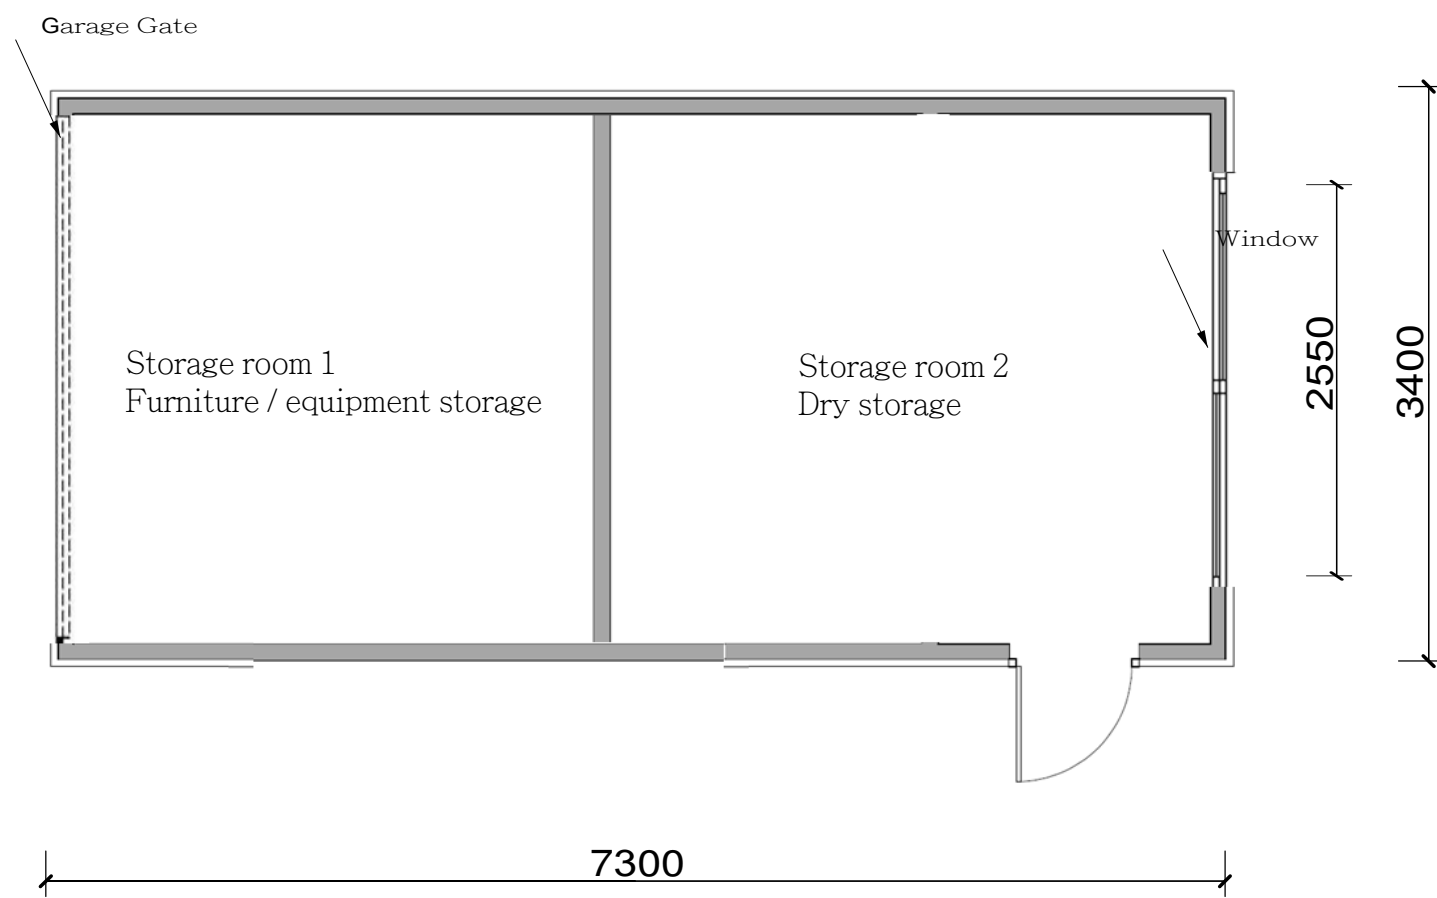

Proposed Garage Floor Plan 1-50
*Elevations won't be any changes.

