




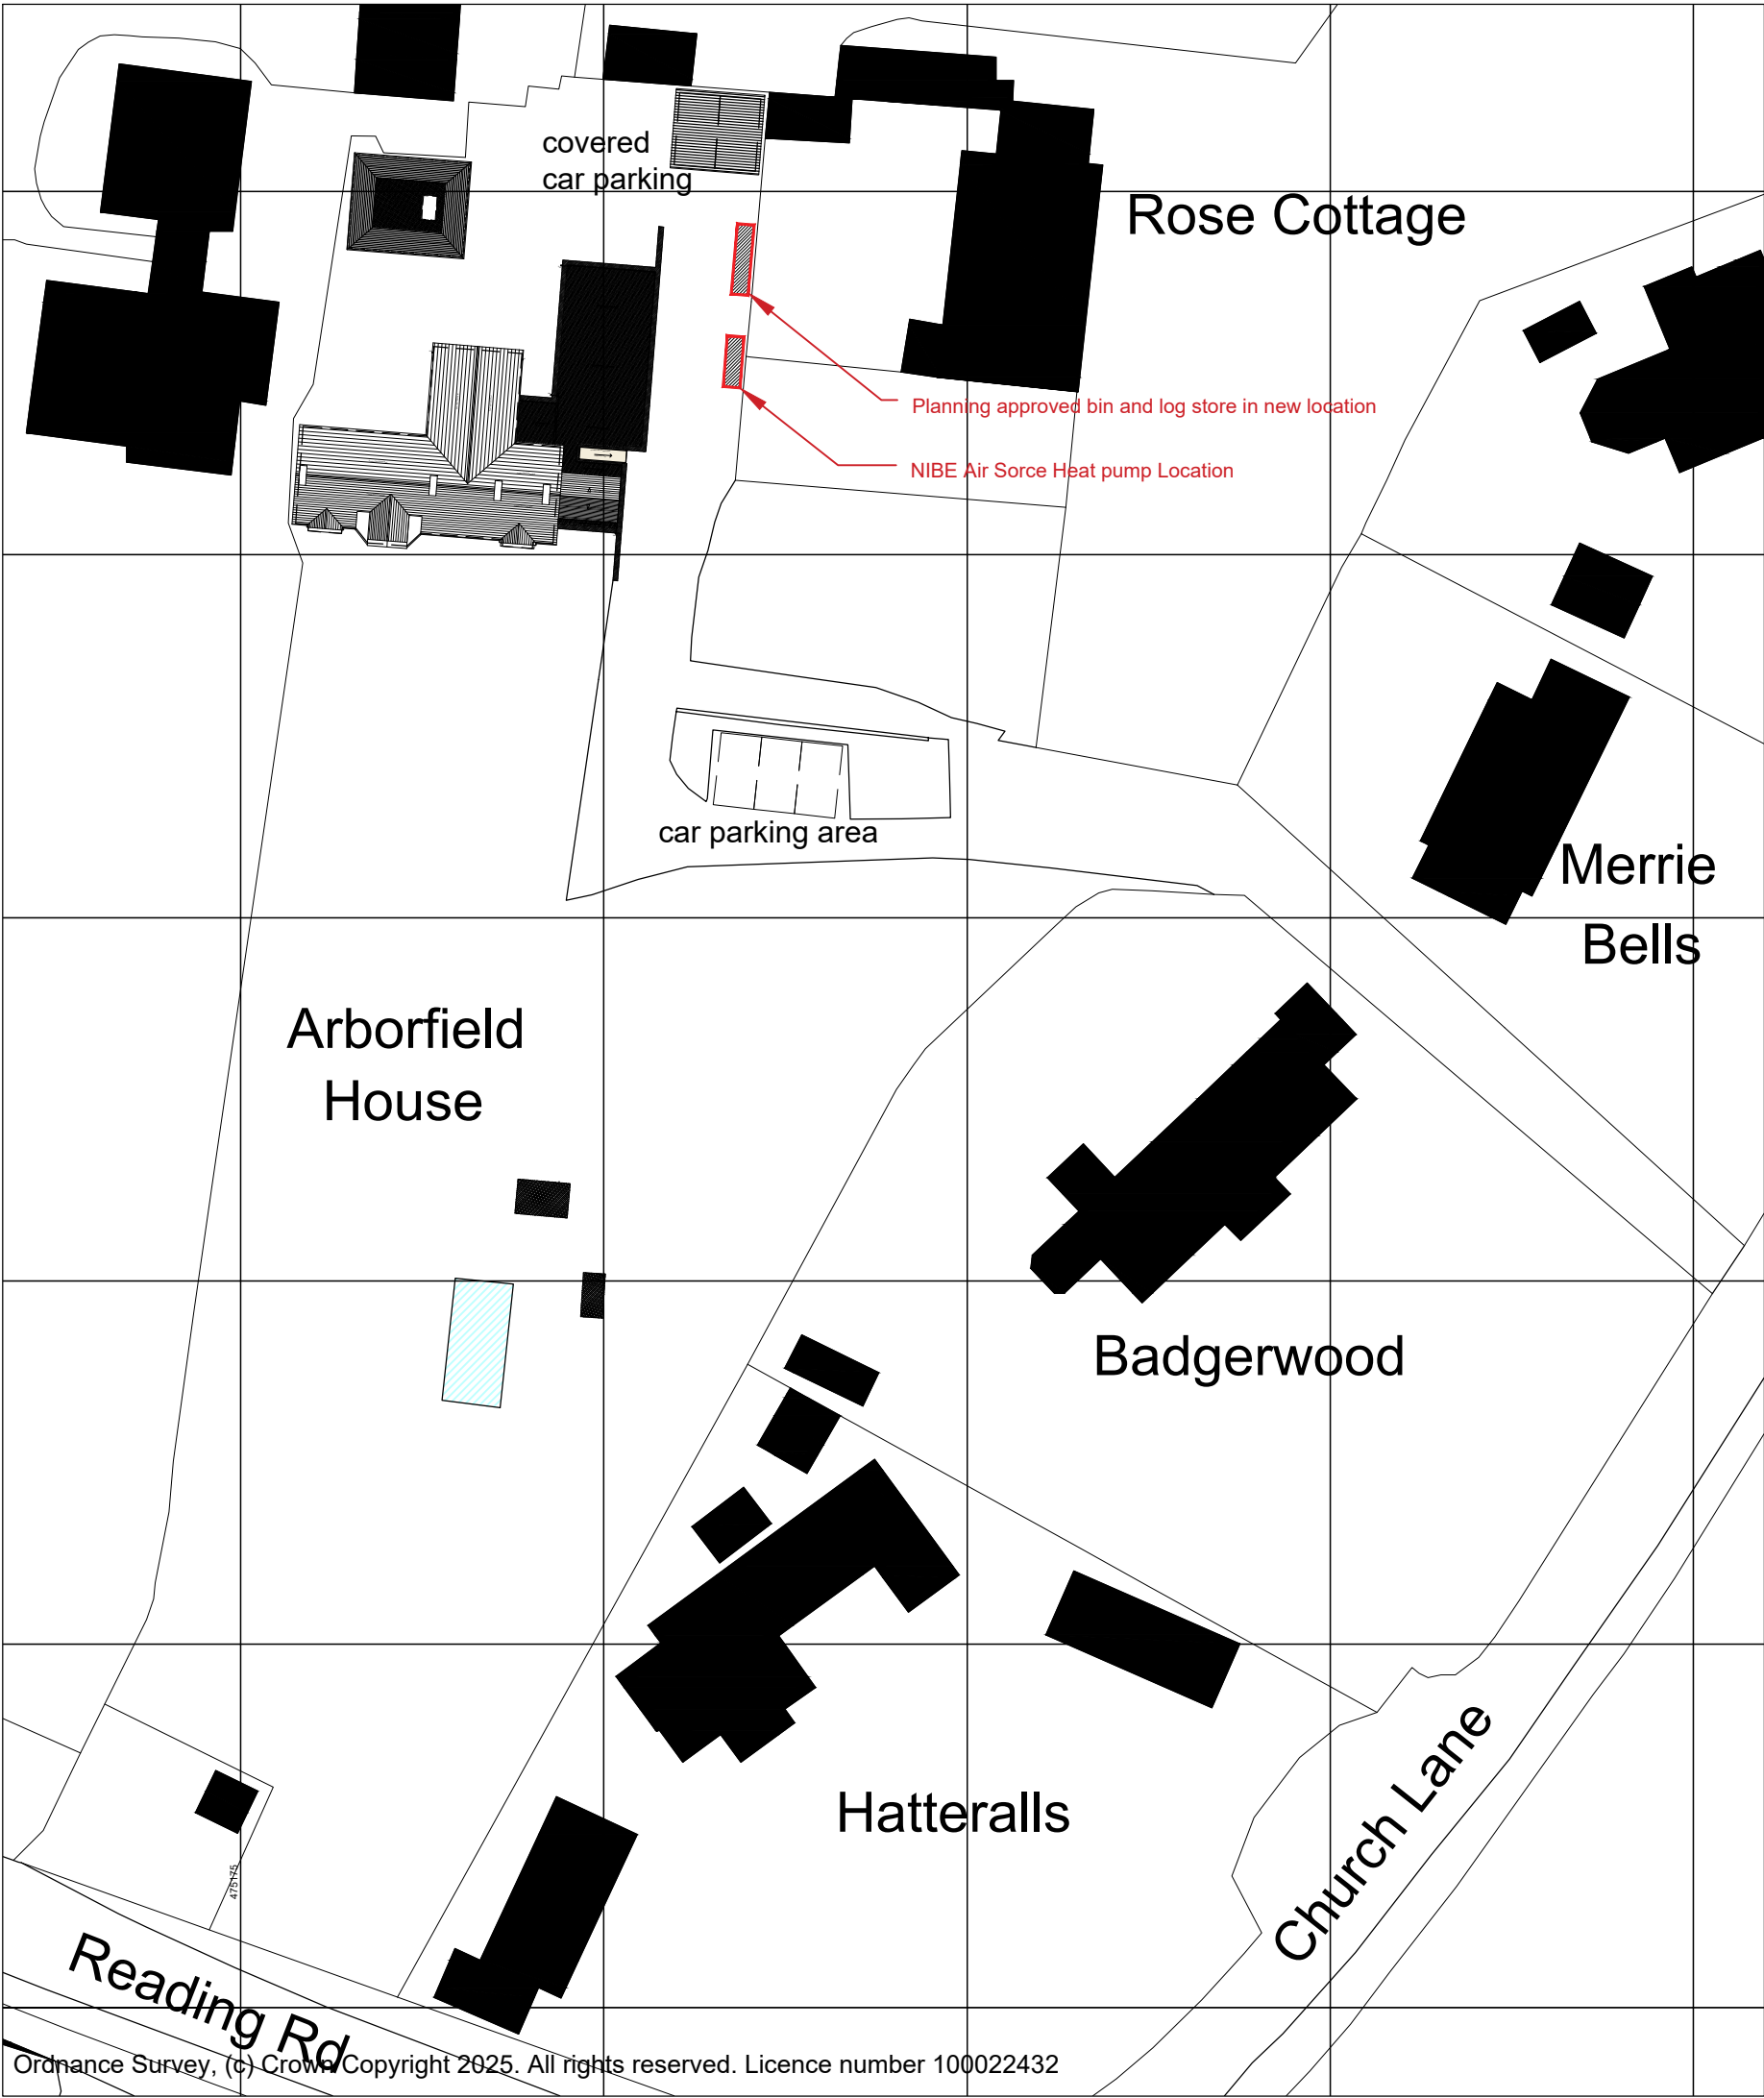

Ordnance Survey, (c) Crown Copyright 2025. All rights reserved. Licence number 100022432

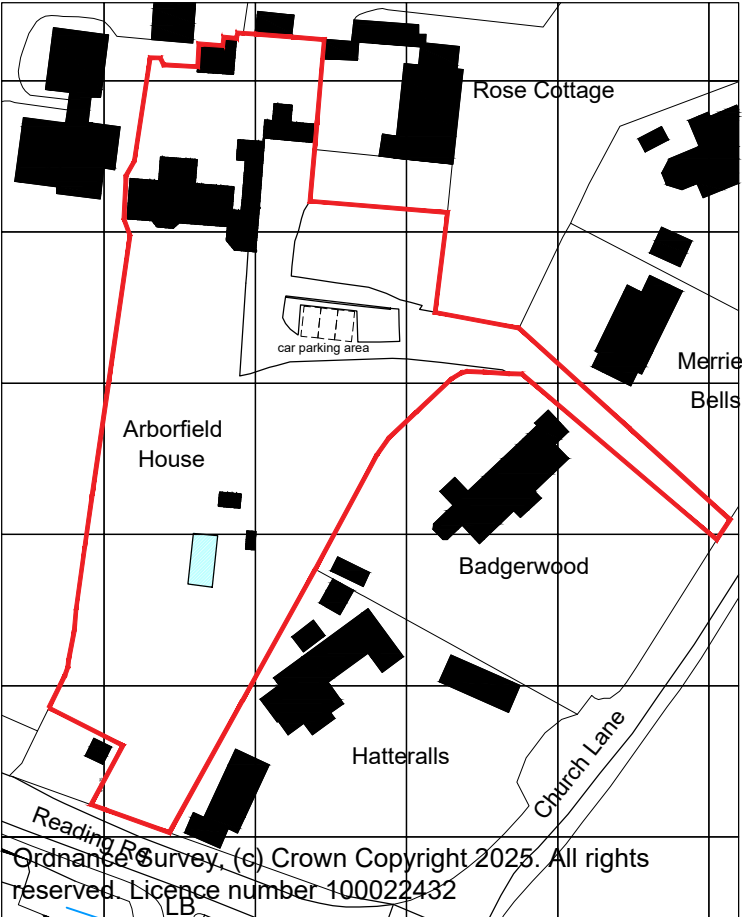

1:1250 Existing Location Plan with site outlined in red

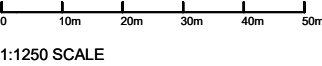

Rev:	Date:	Comments:	Drawn by:
Rev A	28.04.25	TENDER	OS

PLANNING DRAWINGS

ARBORFIELD HOUSE,
CHURCH LANE, RG2 9JB

NIBE Air Source Heat Pump Planning
Drawings

EXISTING LOCATION PLAN and
PROPOSED BLOCK PLAN

SCALE @ A3 : See titles
DATE: April 2025

JOB.NO: 22-11
DWG No.: BR 150 A
DRAWN: OS Issue: 06.05.2025



INFO@INHABITAT-ARCHITECTS.CO.UK
01753 424270
WWW.INHABITAT-ARCHITECTS.CO.UK
1 THAMES SIDE WINDSOR BERKSHIRE SL4 1QN

© This drawing remains the property of Inhabitat
Architects & Designers and shall not be copied
without prior written consent.

All dimensions to be checked on site and any
discrepancies to be reported before work
commences.

1:500 Proposed Block Plan with
development hatched in red

