



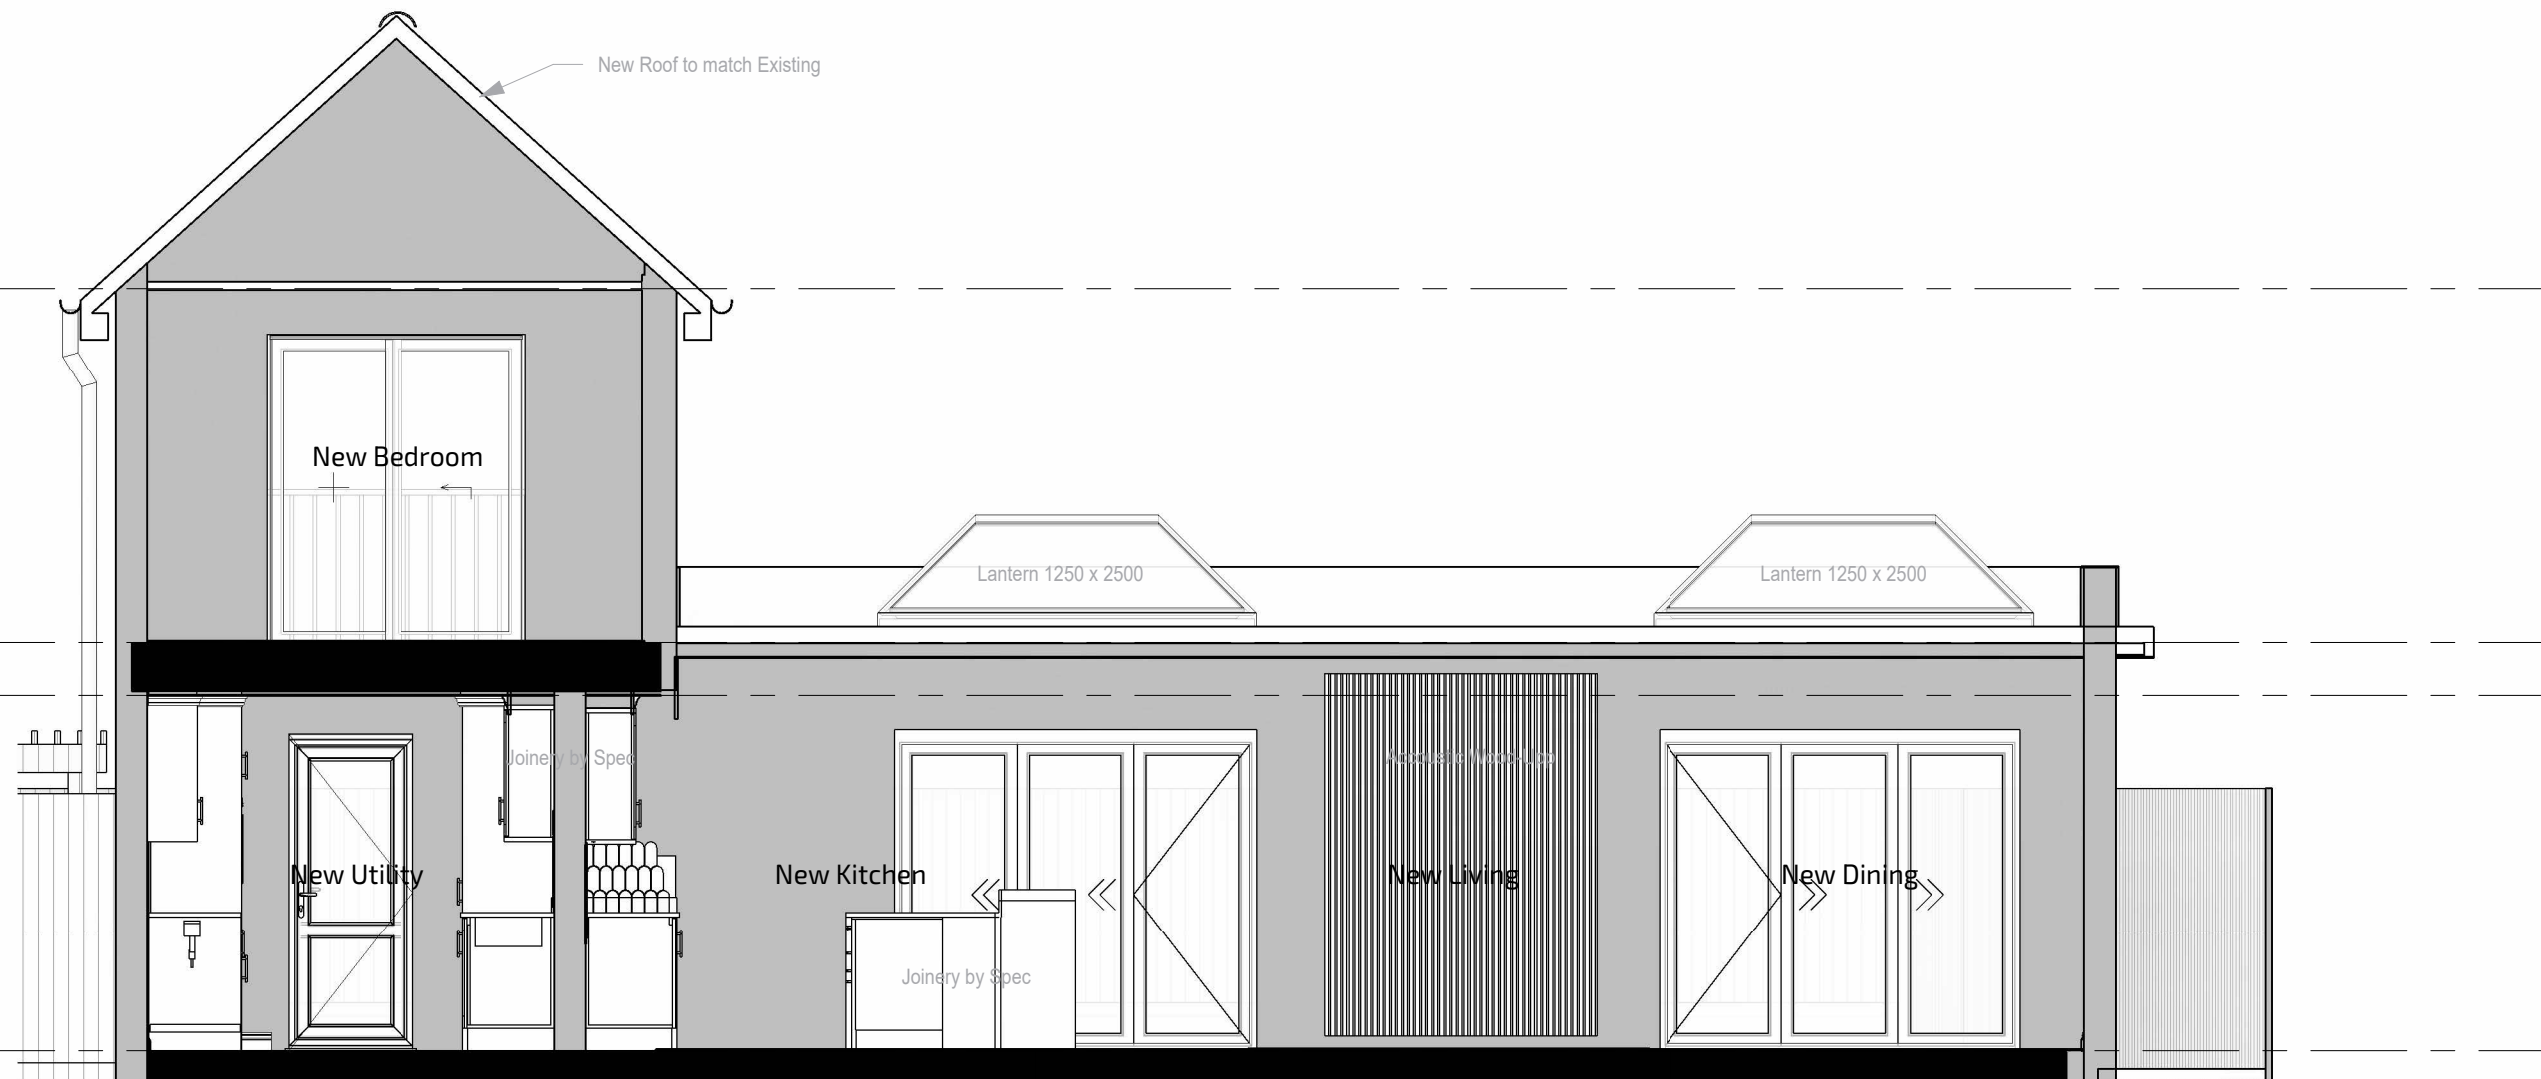

1 Section 1.
Scale 1 : 50

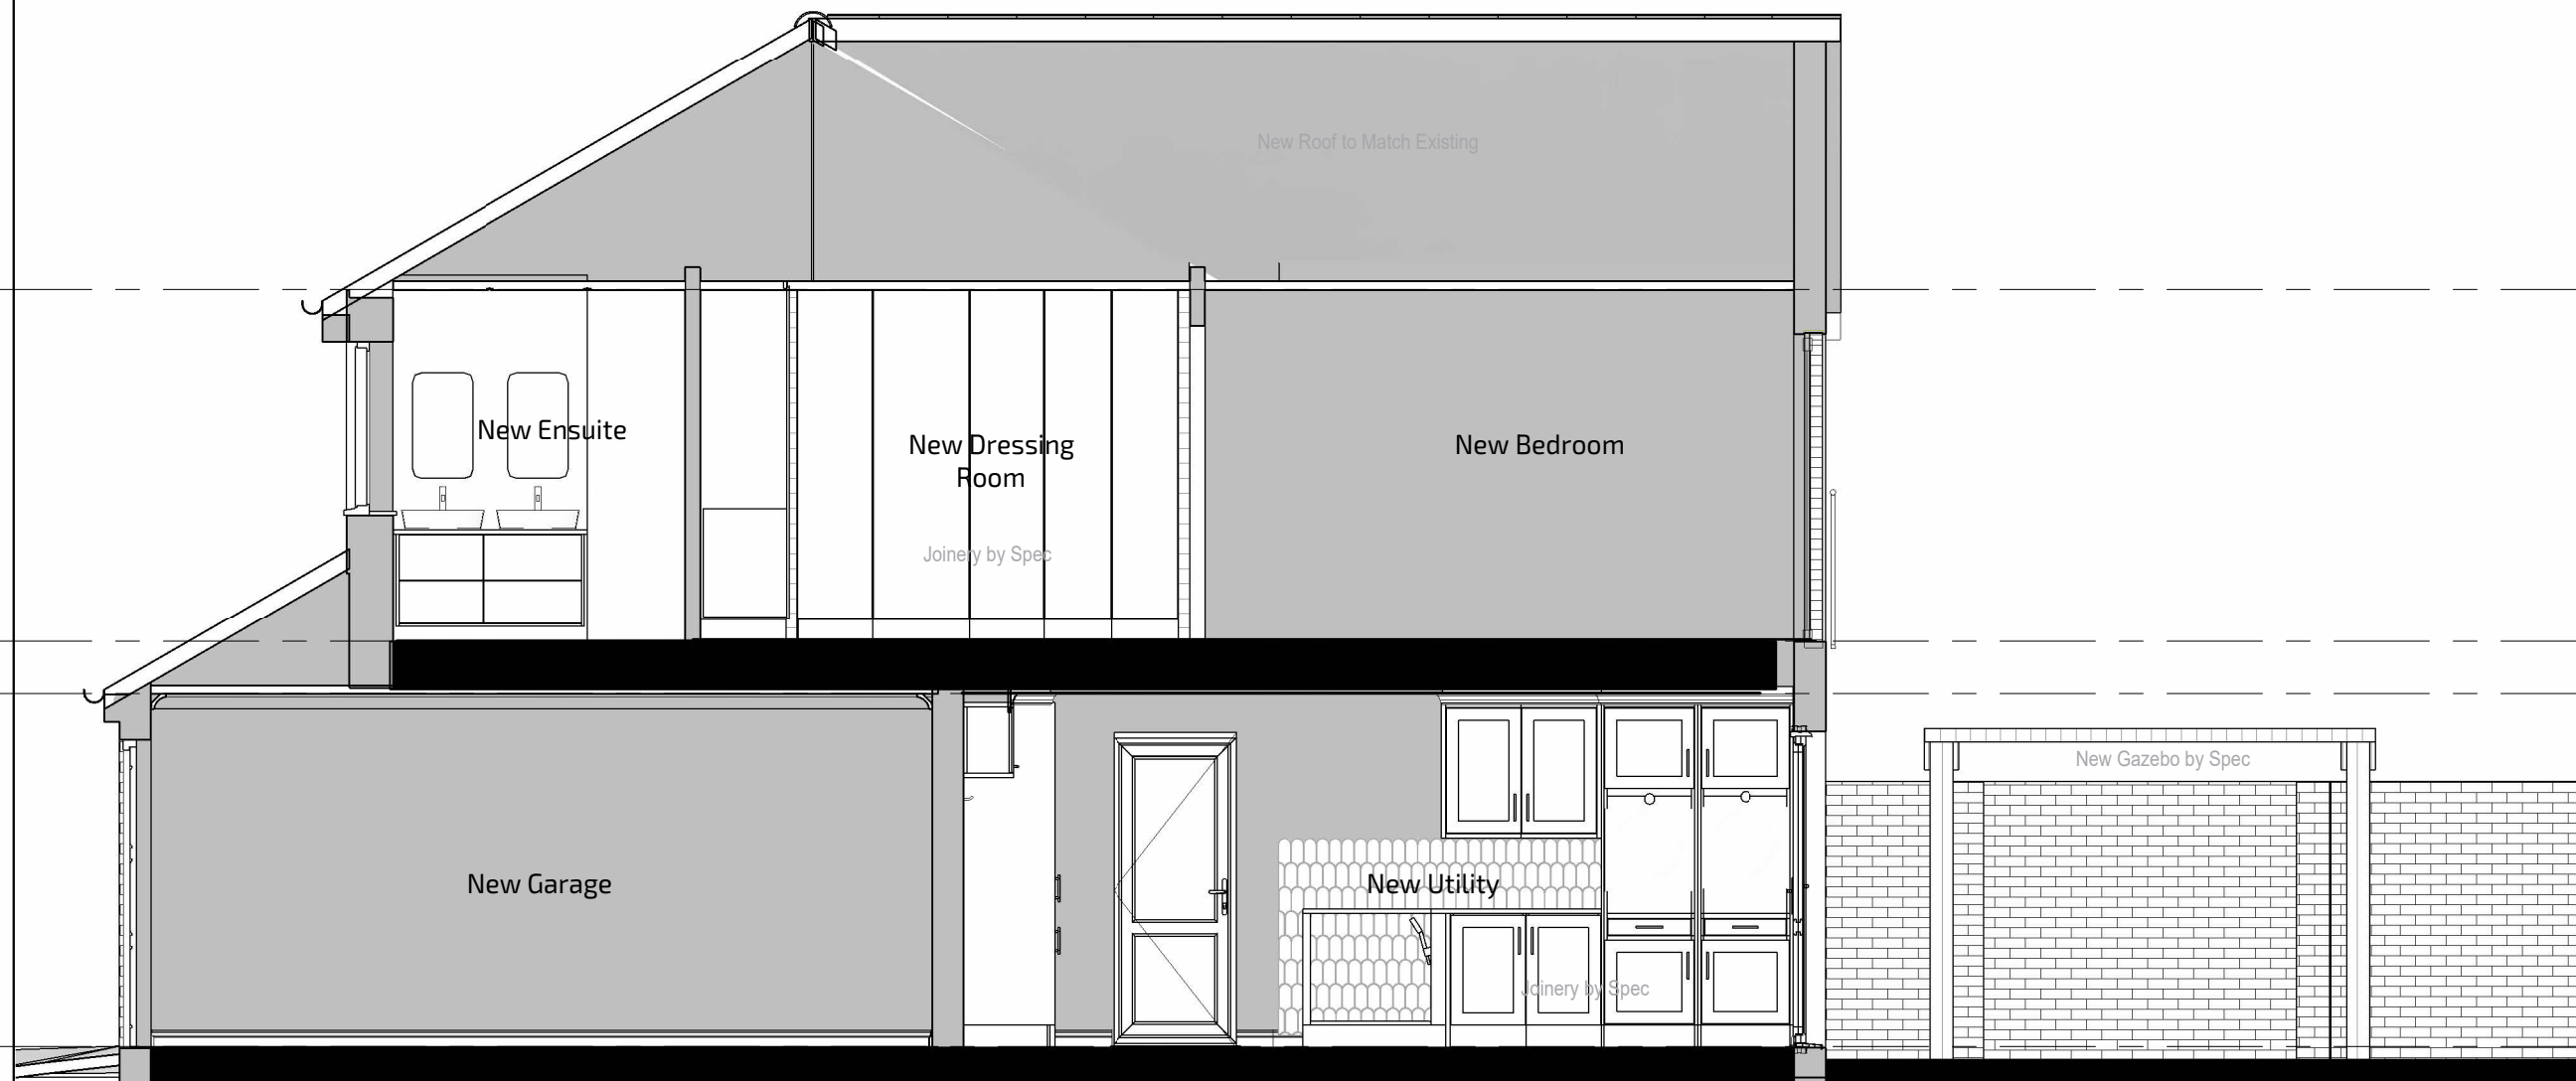

2 Section 2.
Scale 1 : 50



3 Section 3.
Scale 1 : 50



4 Section 4.
Scale 1 : 50



5 Section 5.
Scale 1 : 50

Mobius At Work Ltd, The Treehouse,
Turners Barn, Redlake Lane,
Wokingham, RG40 3BF

These drawings and specifications are confidential and shall remain the sole property of Mobius At Work Ltd. All of its contents are protected under the copyright, designs and patents act 1988. All copyright, design rights and intellectual property rights remain the property of Mobius At Work Ltd. They shall not be reproduced (in whole or in part), shared with third parties or used in any manner on other projects or extensions to this project without the prior written consent of Mobius At Work Ltd. These drawings and specifications are intended to express design intent (which is subject to change at anytime) and do not necessarily reflect actual site conditions.

Revision Schedule

Rev.	Date	By	Description
P01	06.12.2024	MAW	First Proposal
P02	24.01.2025	MAW	Second Proposal

DESIGN DOCUMENT

PROJECT NAME:
ALTERATIONS AND ADDITIONS

PROJECT ADDRESS:
34 Trefoil Close
Wokingham

CLIENT: Trefoil Close

PROJECT NO: TCL01

ISSUE DATE: 18.11.2024

DESIGNER: Designer

PROJECT MANAGER: LP

CHECKED BY: .

SHEET TITLE:
Proposed Sections

SCALE AT A1: 1 : 50 **SHEET:** 1 OF 1

SHEET NUMBER:
TCL01-MAW-00-ZZ-D-I-3100-P02

NOT FOR
CONSTRUCTION