



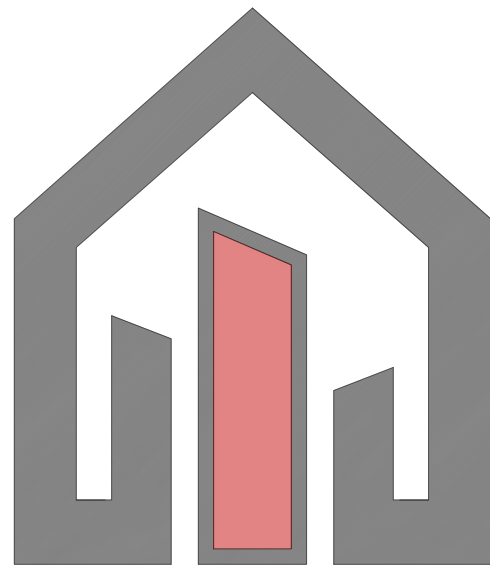

0 2 20 metres

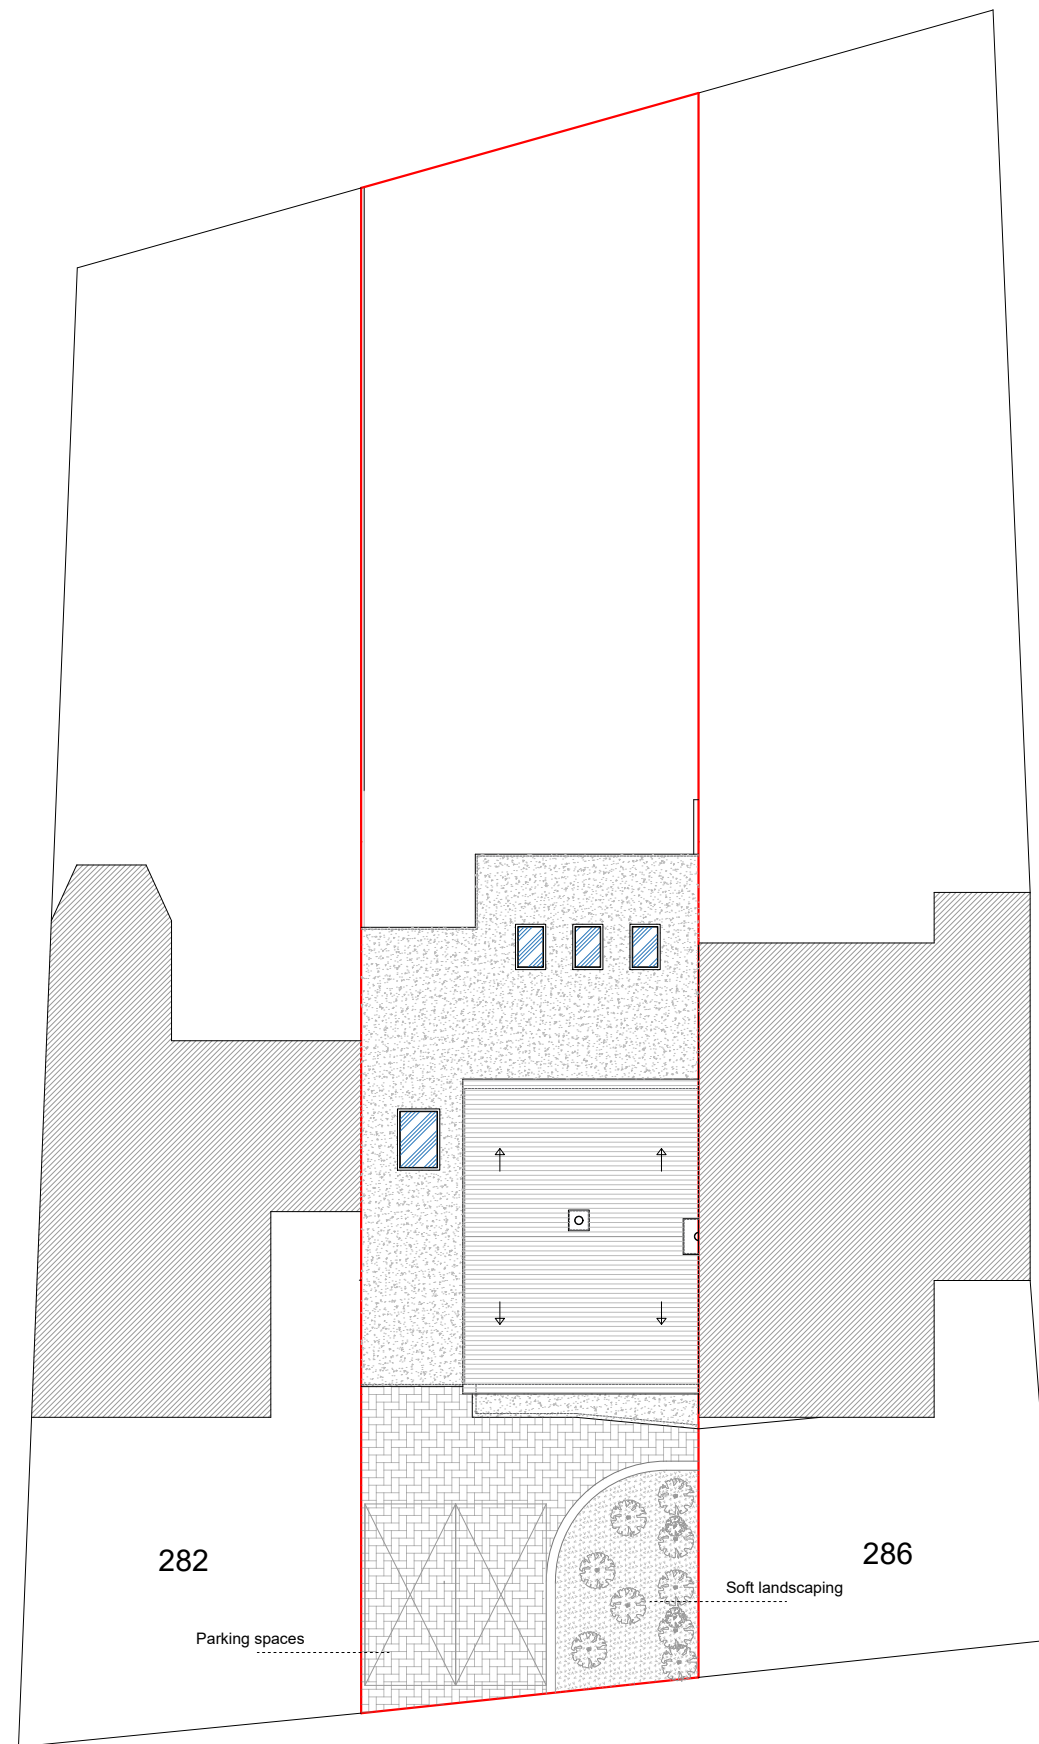

Proposed Block Plan

- Notes
1. All materials to match existing unless otherwise noted.
 2. Do not scale for the construction purposes.
 3. The contractor must verify all dimension on site prior to commencement of works.
 4. This document is copyright of the originator and must be treated as confidential.

Project
284 Silverdale Rd,
Earley, Reading, RG6
7NU

Drawing title
Proposed Block plan

Drawing no
13

Rev
-

Scale
1:200 @ A2

Date
Mar 2026



1 Right Plan
1rightplan@gmail.com
07955 449 285