


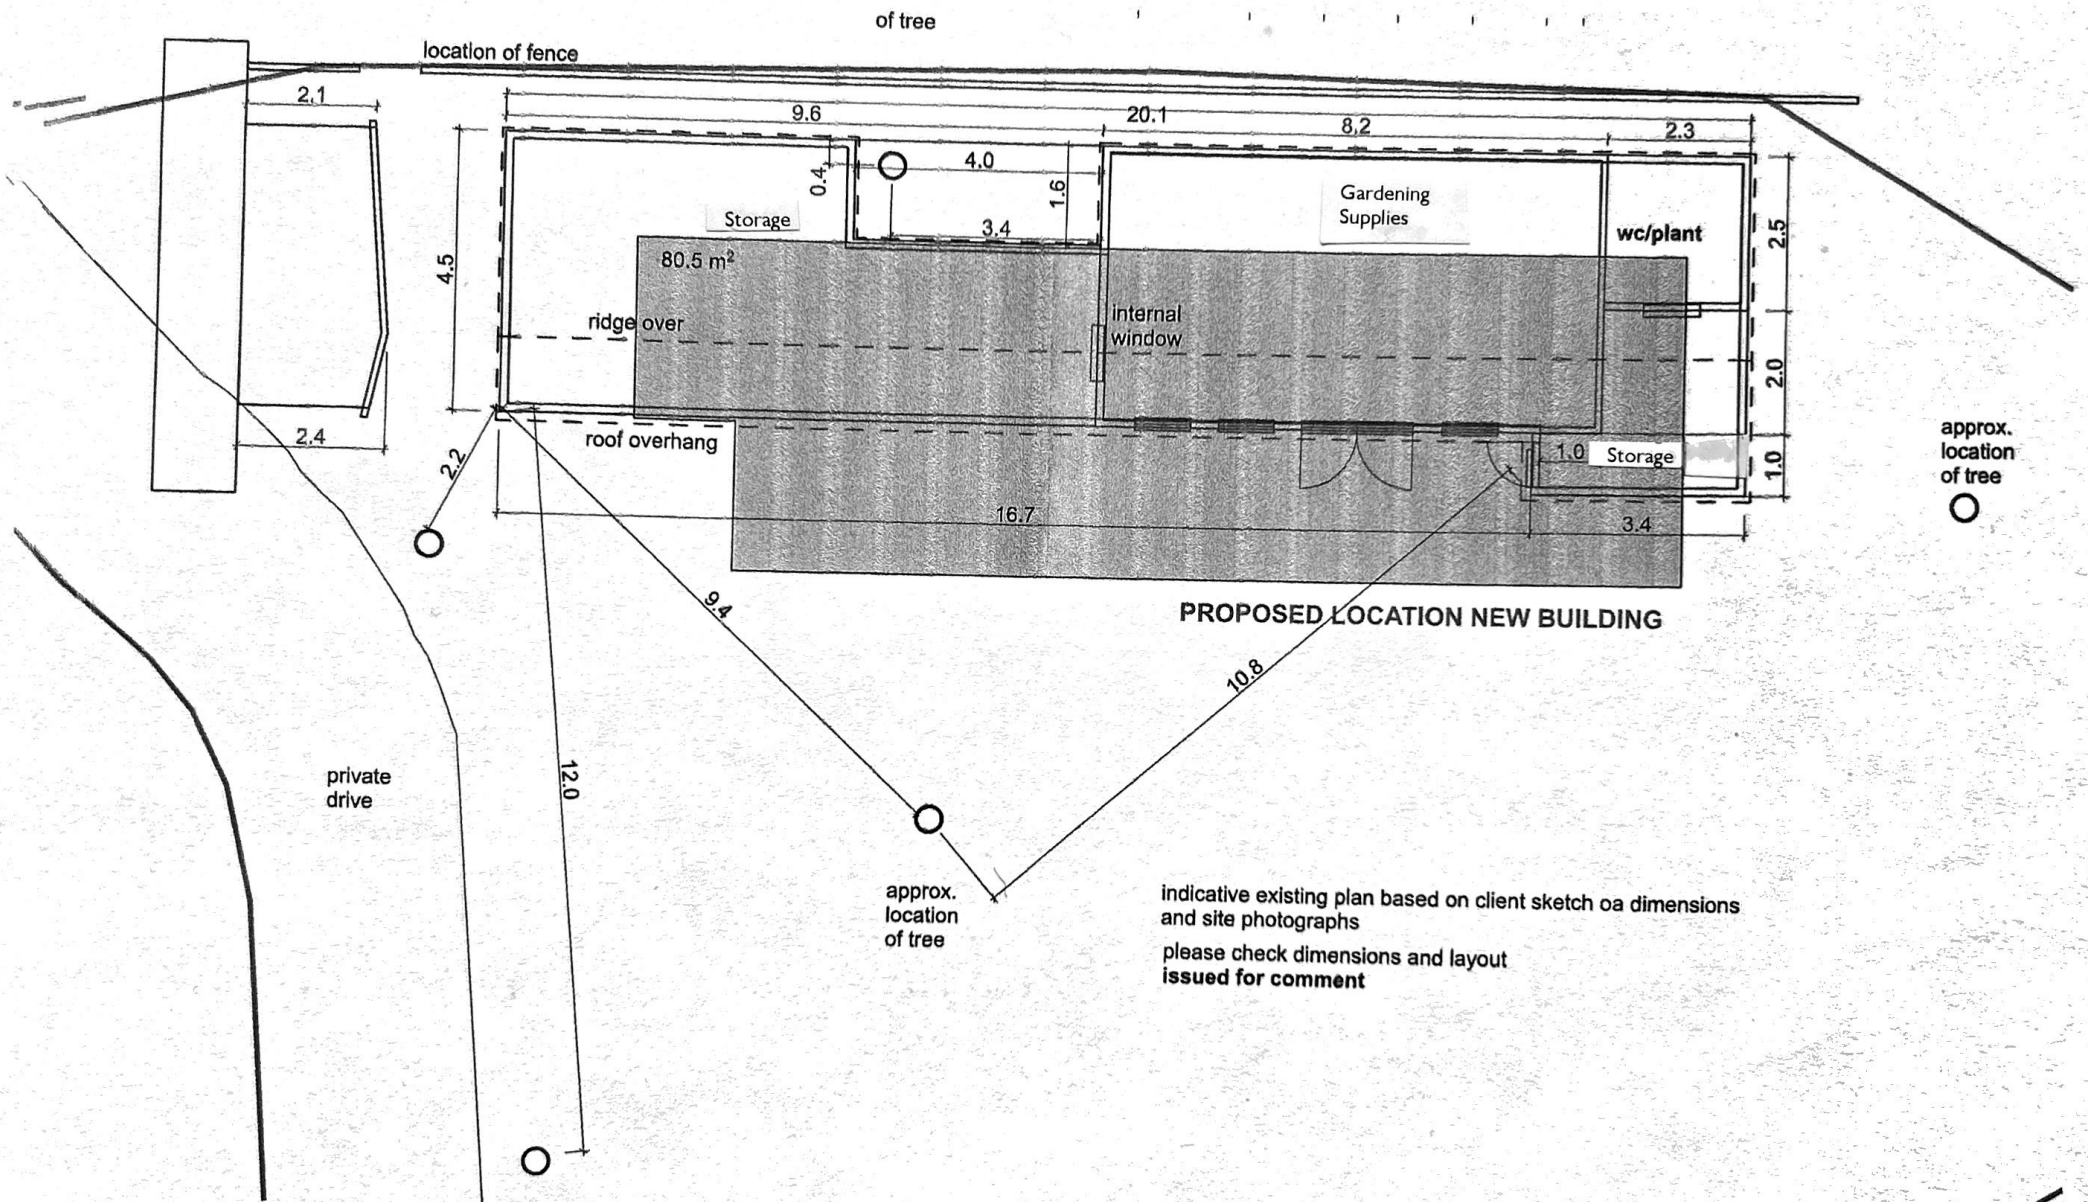

indicative existing plan based on client sketch of dimensions and site photographs
please check dimensions and layout
issued for comment