


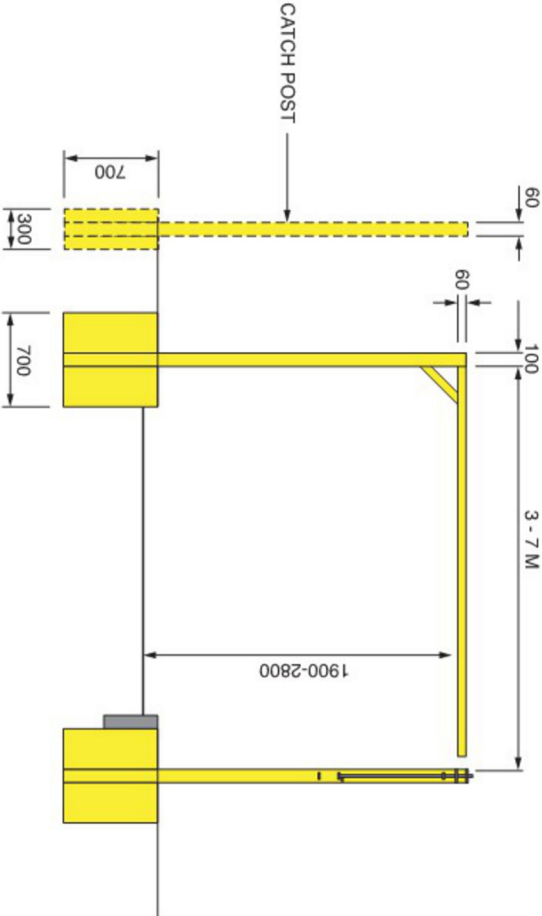

SINGLE LEAF HEIGHT BARRIER



Unit 28B Nuralite Industrial Estate, Canal Road, Higham, Kent, ME3 7JA
T: 01474 248808 E: sales@heightbarriers.co.uk

SINGLE LEAF
HEIGHT BARRIER

Scale: 1:50 Product Code: HBS-01

Reproduced from Ordnance Survey
with the permission of the Controller
of Her Majesty's Office
© Crown Copyright



Highway Planning Ltd
59 Barnards Hill
Marlow
Bucks
SL7 2NX
01628 488444

REV	AMENDMENTS								
Job Title		RISELEY RECREATION GROUND, ODIHAM ROAD, RISELEY							
Client		SWALLOWFIELD PARISH COUNCIL							
Drawing Title		PROPOSED HEIGHT BARRIER DETAIL							
Scale	Date	Designed	Drawn	Drawing No	Rev				
NTS	26 FEB 26	DFM	DFM	26.17 - 003					