



Hall

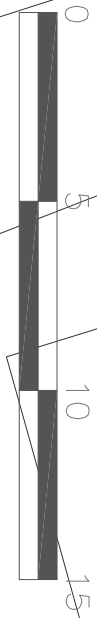

Hall

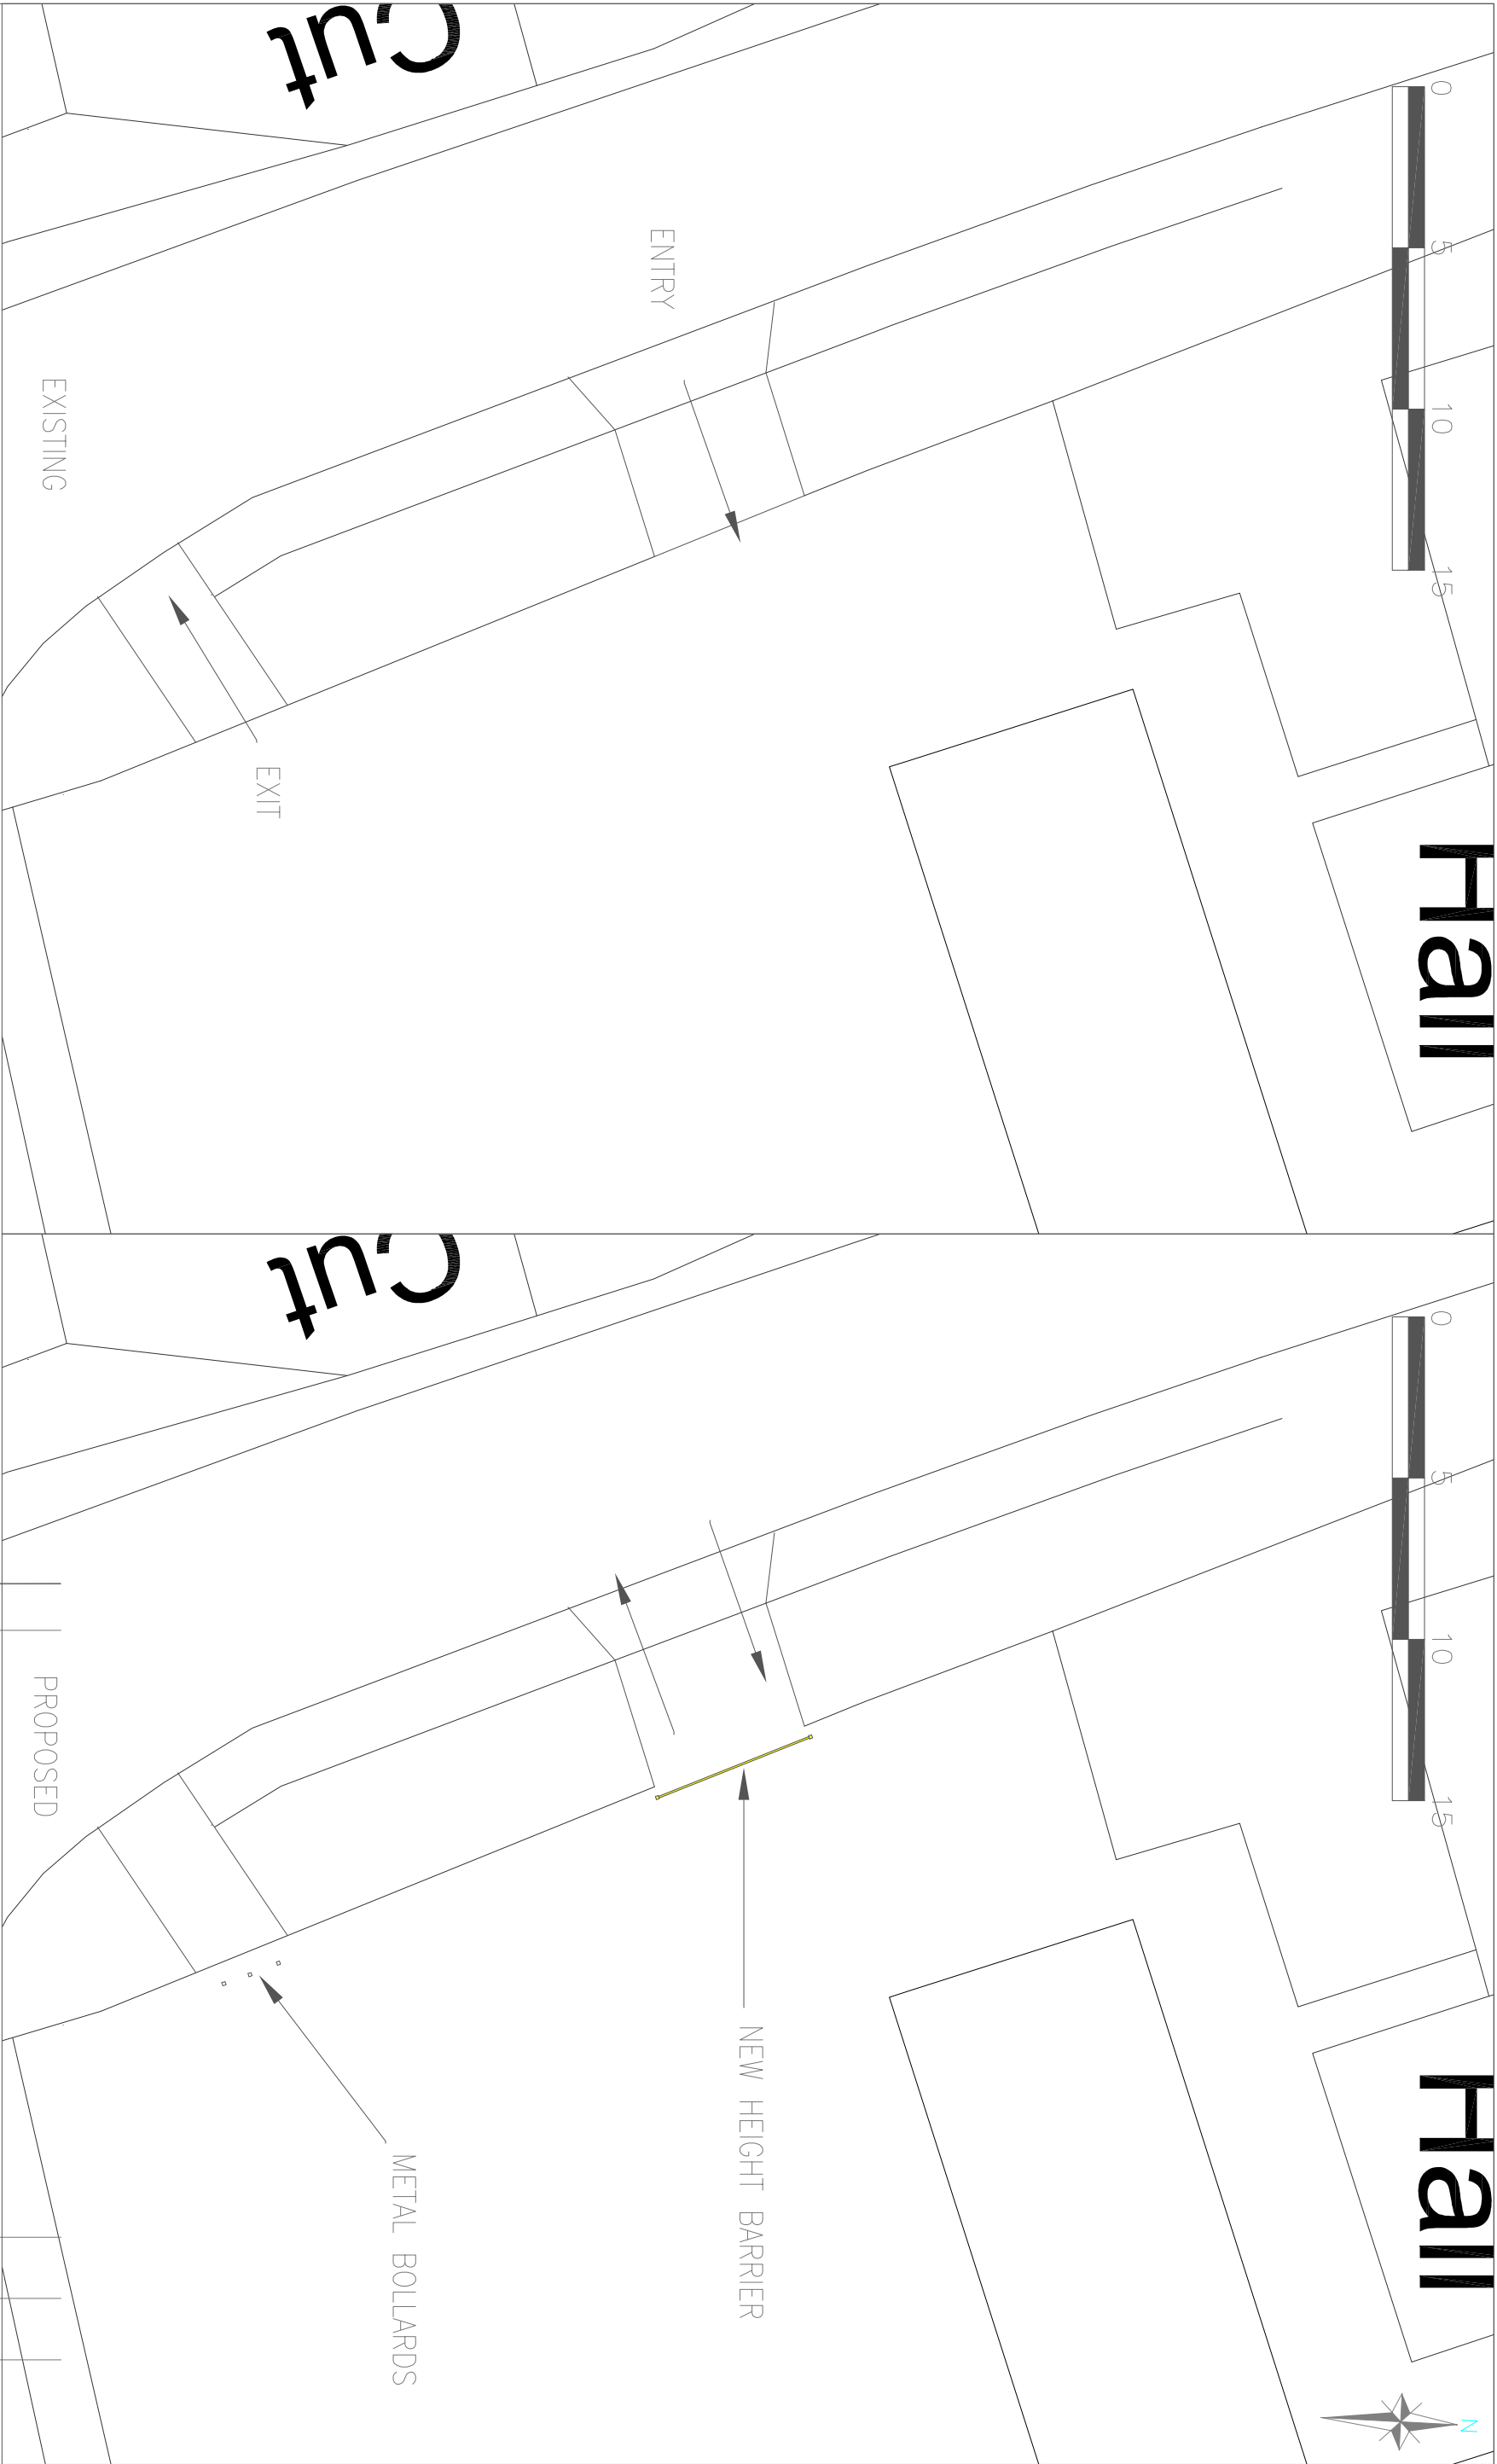

EXISTING

ENTRY

EXIT

Cut

METAL BOLLARDS

NEW HEIGHT BARRIER

PROPOSED

Job Title
RISELEY RECREATION GROUND, ODIHAM ROAD, RISELEY

Client
SWALLOWFIELD PARISH COUNCIL

Drawing Title
PROPOSED HEIGHT BARRIER

REV	AMENDMENTS			DRAWN	CHKD	DATE
1	200	@	A3	26	FEB	26
2	200	@	A3	26	FEB	26



Highway Planning Ltd
59 Barnards Hill
Marlow
Bucks
SL7 2NX
01628 488444