


DRAWING NO. CH.005

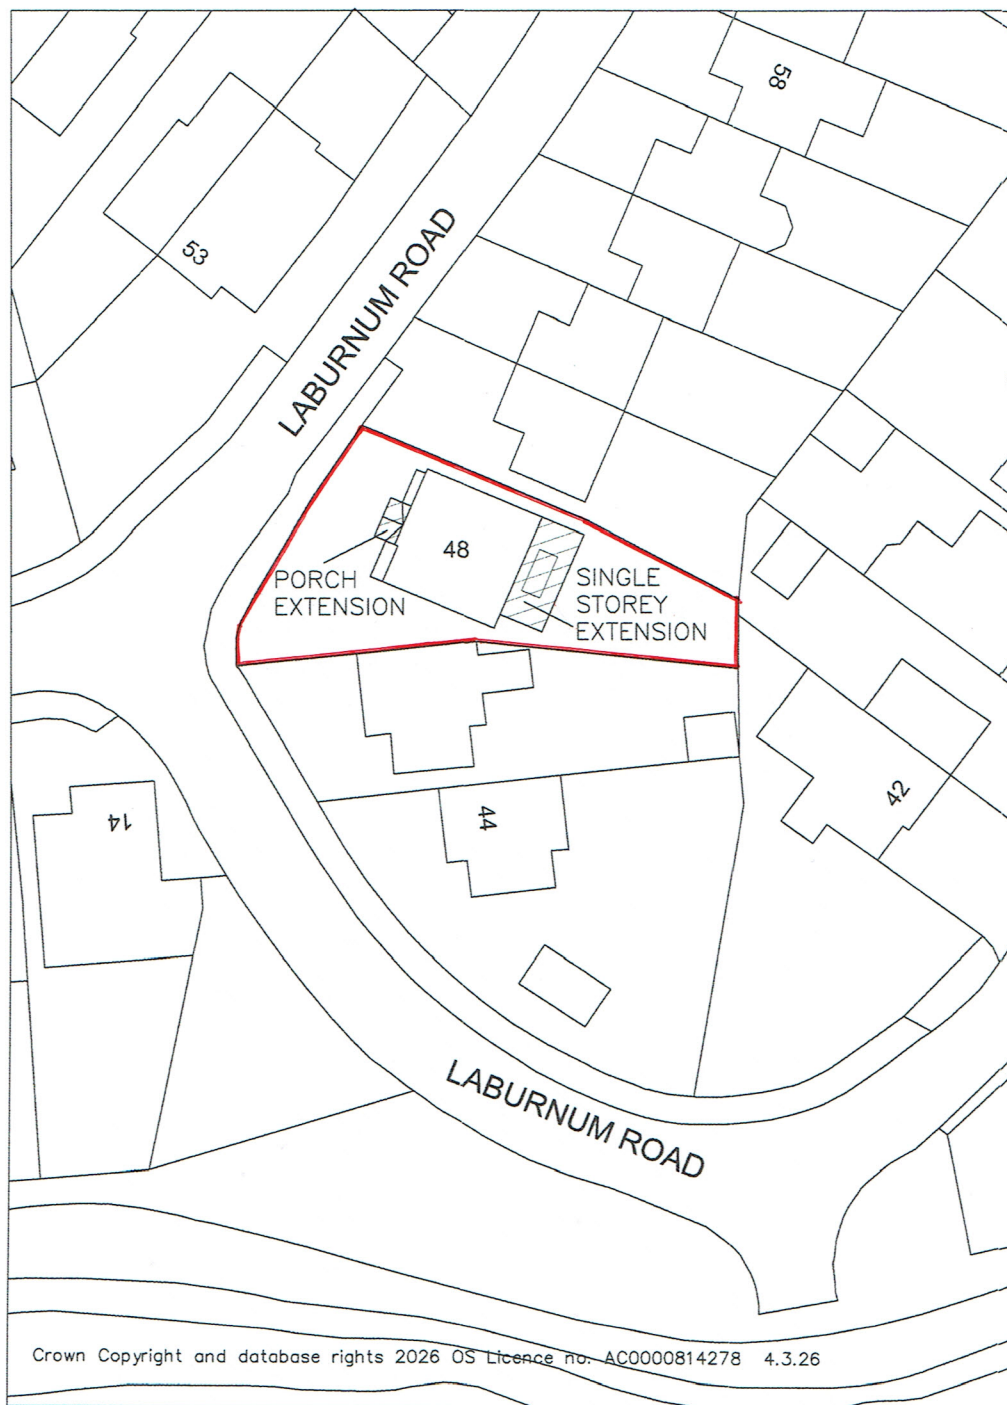

48 LABURNUM ROAD
WINNERSH BERKS RG41 5XL
SCALE 1:500

