


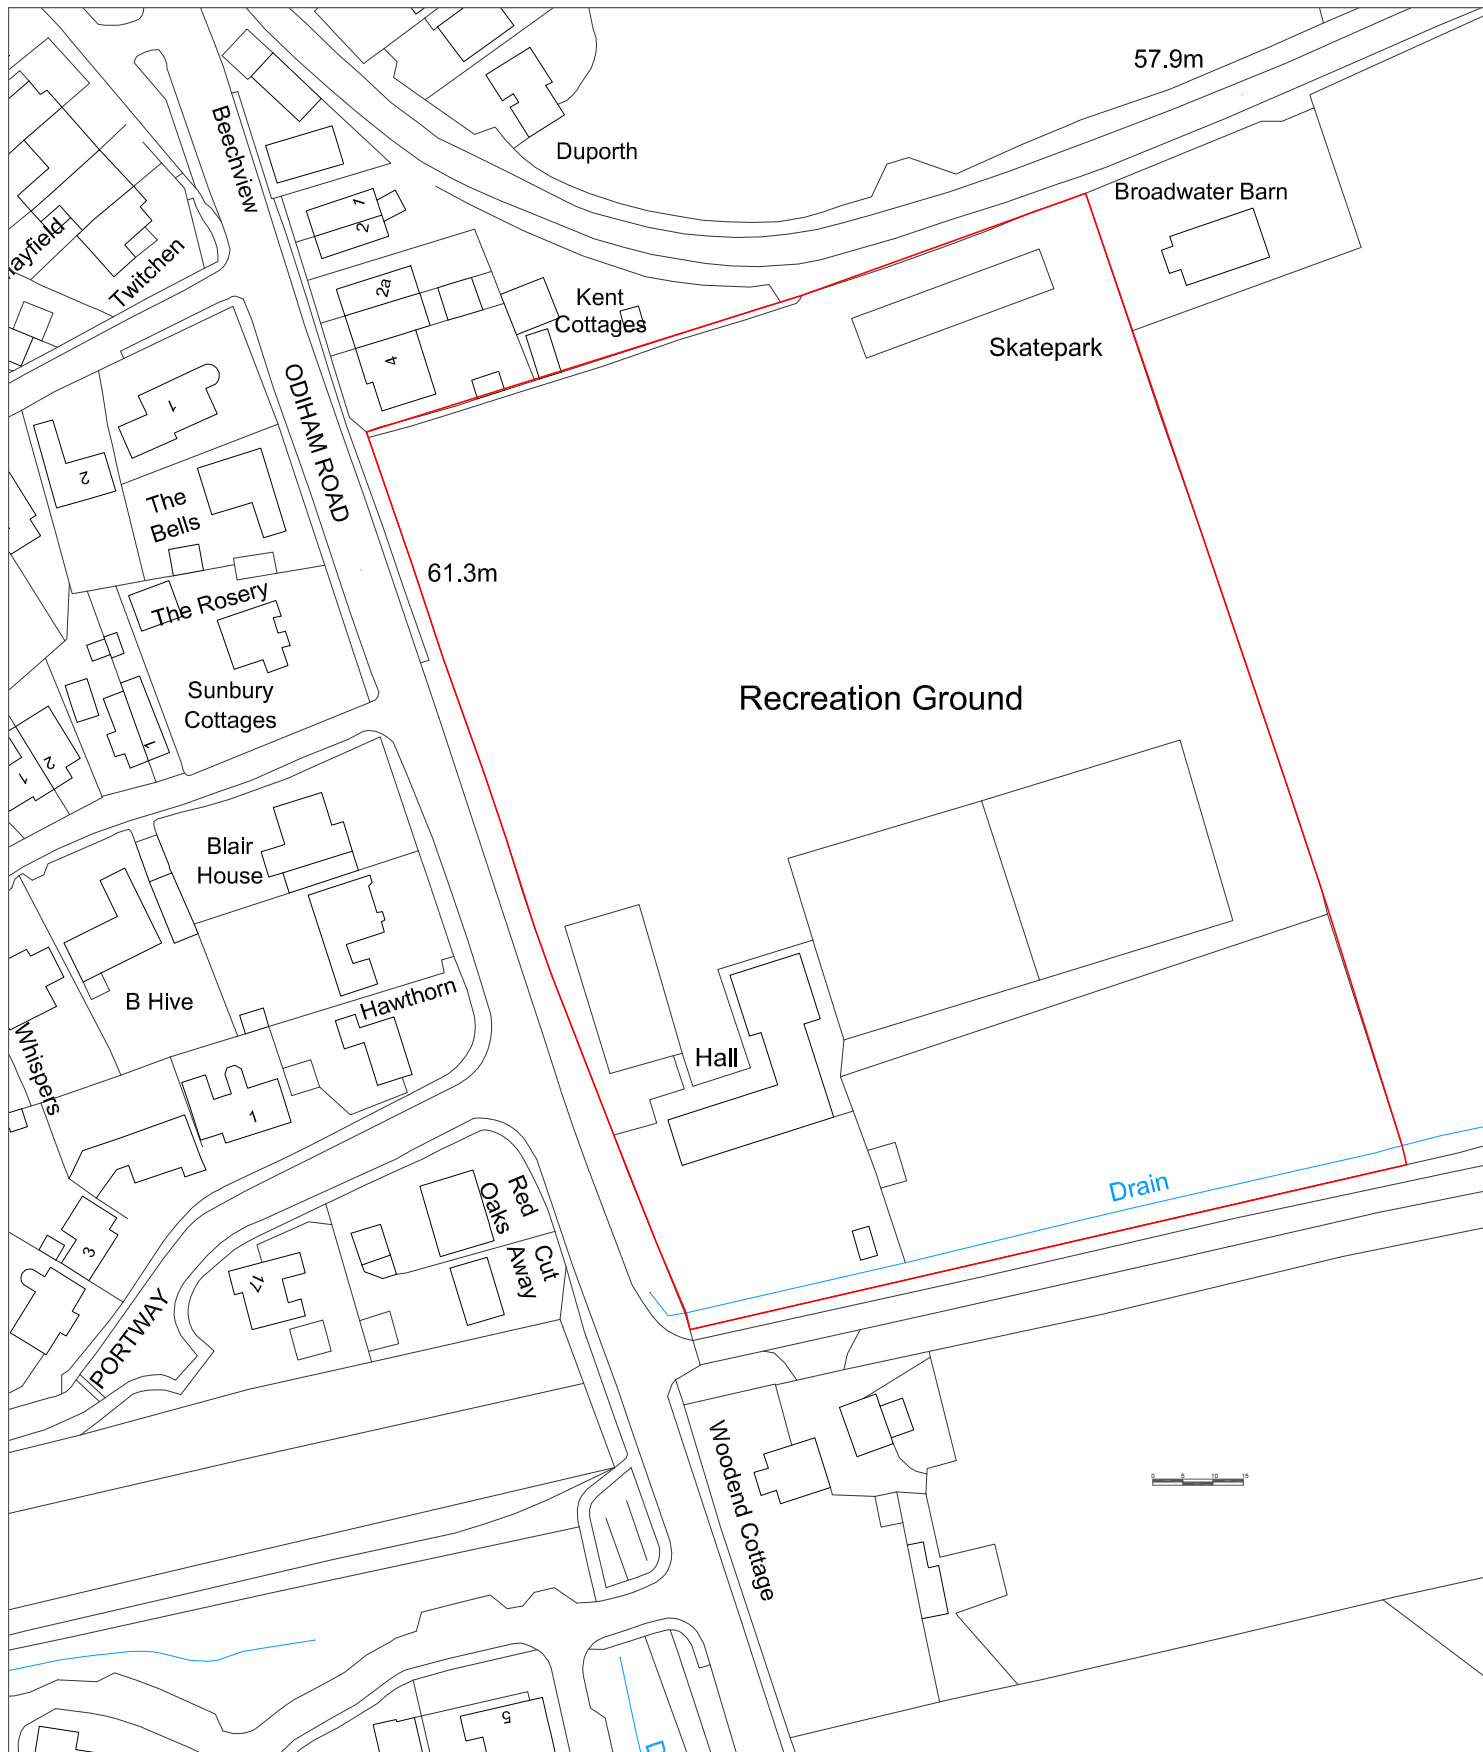

Reproduced from Ordnance Survey  
with the permission of the Controller  
of Her Majesty's Office  
© Crown Copyright



Highway Planning Ltd  
59 Barnards Hill  
Marlow  
Bucks  
SL7 2NX  
01628 488444

Drawing Title  
**SITE LOCATION**

Job Title  
**RISELEY RECREATION GROUND, ODIHAM ROAD, RISELEY RG7 1SD**

Client  
**SWALLOWFIELD PARISH COUNCIL**

Scale  
1:1250

Date  
26 FEB 26

Designed  
DFM

Drawn  
DFM

Drawing No  
26.17 – 001

Rev