


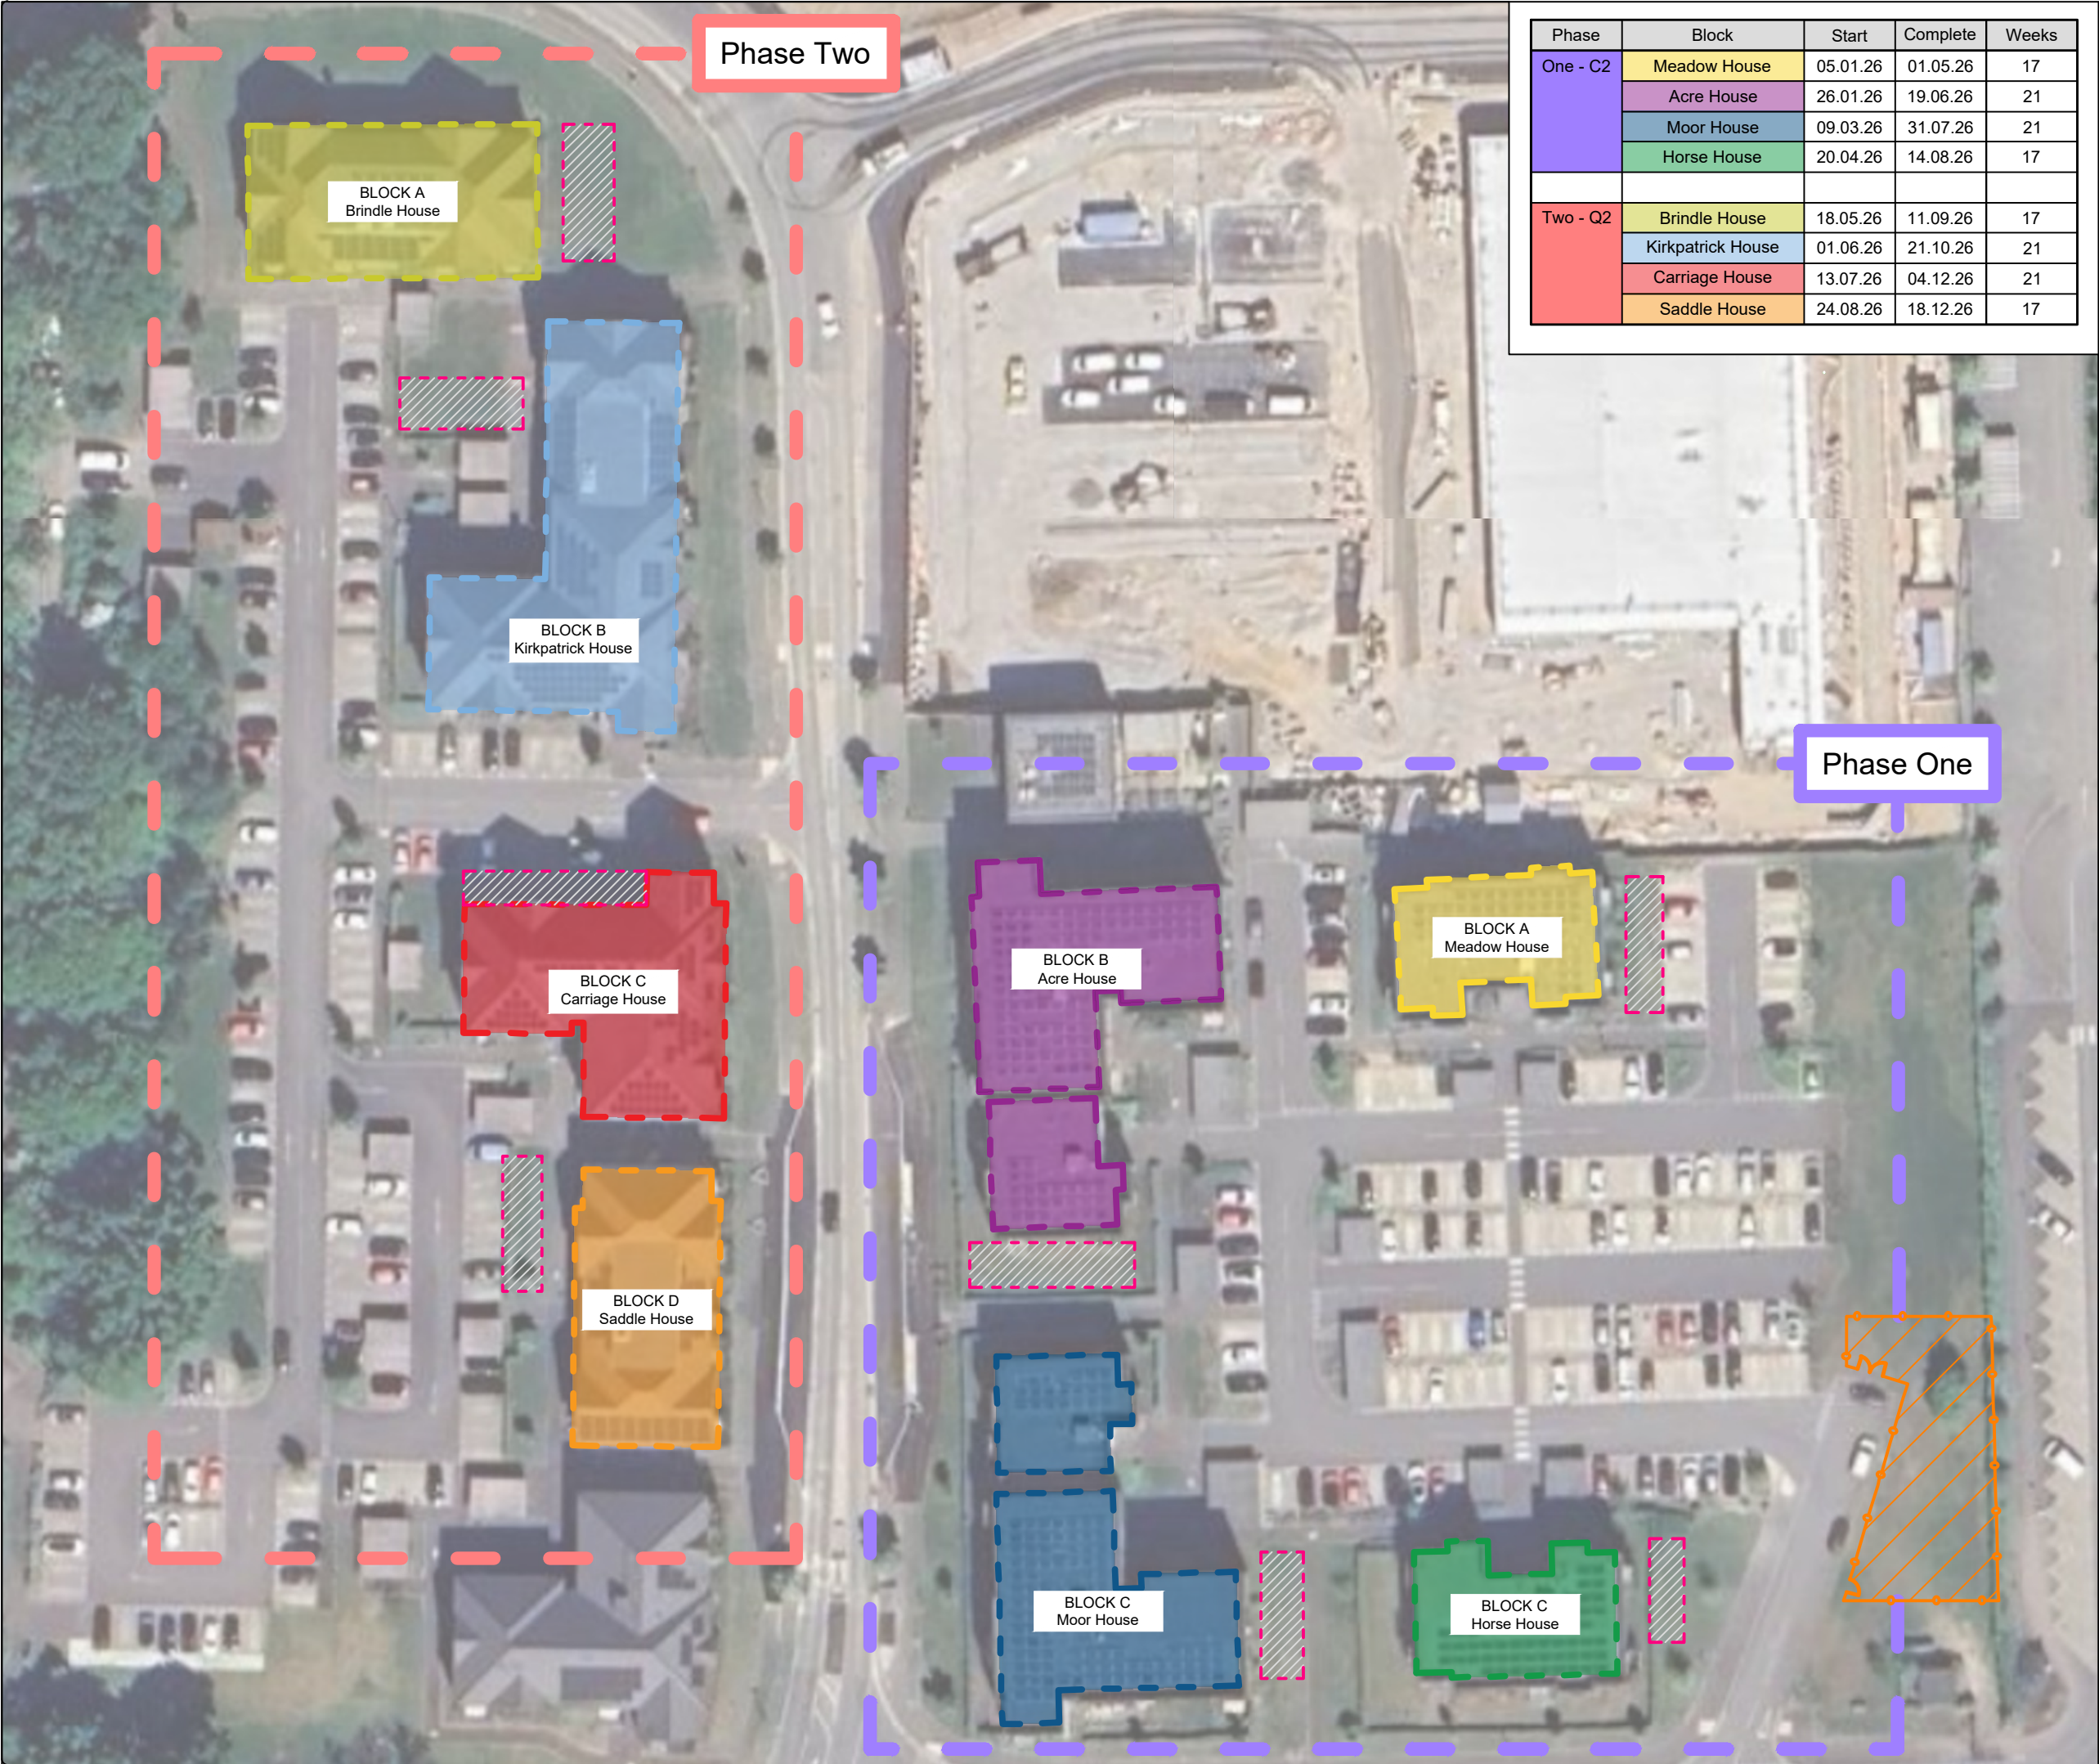

Phase	Block	Start	Complete	Weeks
One - C2	Meadow House	05.01.26	01.05.26	17
	Acre House	26.01.26	19.06.26	21
	Moor House	09.03.26	31.07.26	21
	Horse House	20.04.26	14.08.26	17
Two - Q2	Brindle House	18.05.26	11.09.26	17
	Kirkpatrick House	01.06.26	21.10.26	21
	Carriage House	13.07.26	04.12.26	21
	Saddle House	24.08.26	18.12.26	17

LEGEND

- Heras Fence
- MK Compound Area
- Scaffold Hoarding
- Phase One
- Phase Two

Rev	Description	Date

NOTE: This drawing is for demonstration purposes ONLY.
Do not scale from this drawing without first contacting the drawing office.



Sherwood Oaks Business Park, Mansfield NG18 4TB
Telephone: 0845 634 3113
Fax: 0845 634 3114
E-Mail: enquiries@miller-knight.com
Website: www.miller-knight.com

CLIENT Crest Nicholson

LOCATION Arborfield C2 & Q
Reading

TITLE Site Management Plan
Phase One & Two

DRAWING No. E7617-AF-SW-00-XX-1-001-01

SHEET NTS @ A3 DRAWN BY TS

DATE 30/09/2025 CHECKED BY

Disclaimer: Miller Knight accept no liability for the design or specification of details and is limited to where we are able to identify a tested solution for the given scenario and this will be clearly noted. Where we are unable to provide the test data, or evidence does not exist, Miller Knight have no design liability. The information provided by Miller Knight, including marked-up proposals & material test data is for reference and information purposes only. It is crucial to note that this information does not constitute professional engineering advice or design recommendations.
Any proposals or information provided by Miller Knight should be reviewed and assessed by a qualified and suitable engineer to ensure compliance with the specific scenario and Building Regulations. The responsibility for evaluating the suitability of the any design, material or proposal does not rest with Miller Knight.