


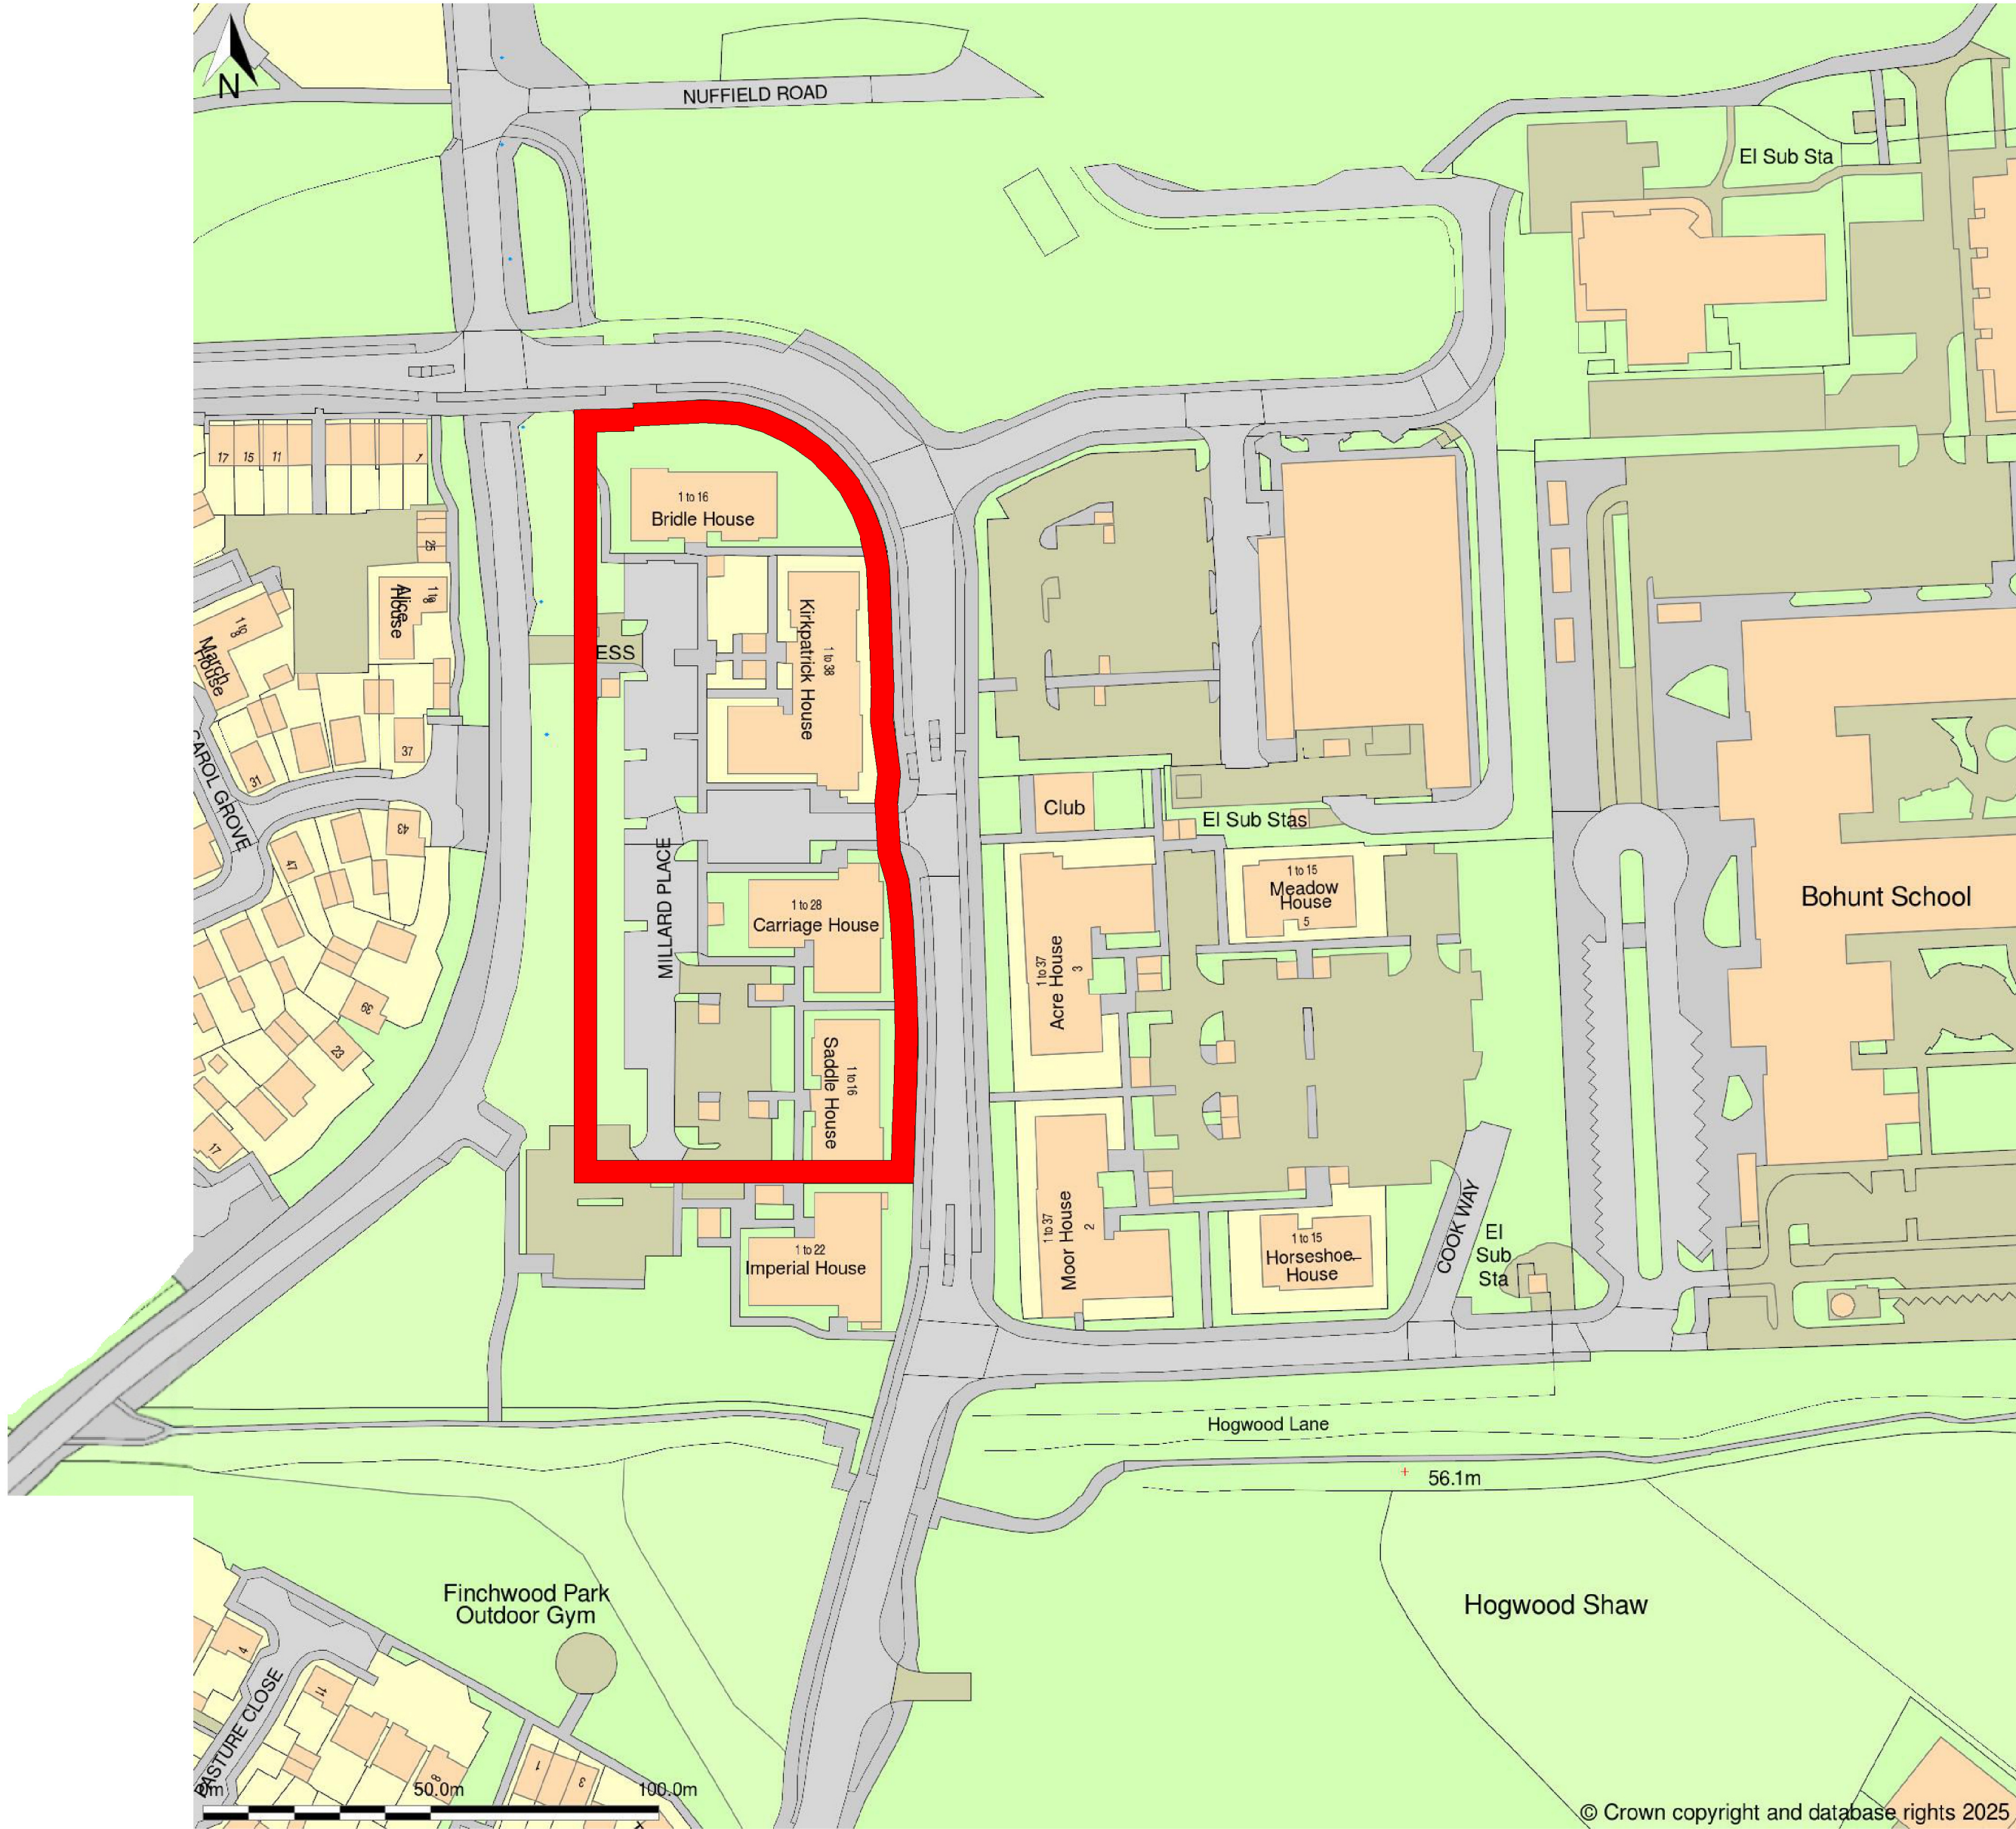
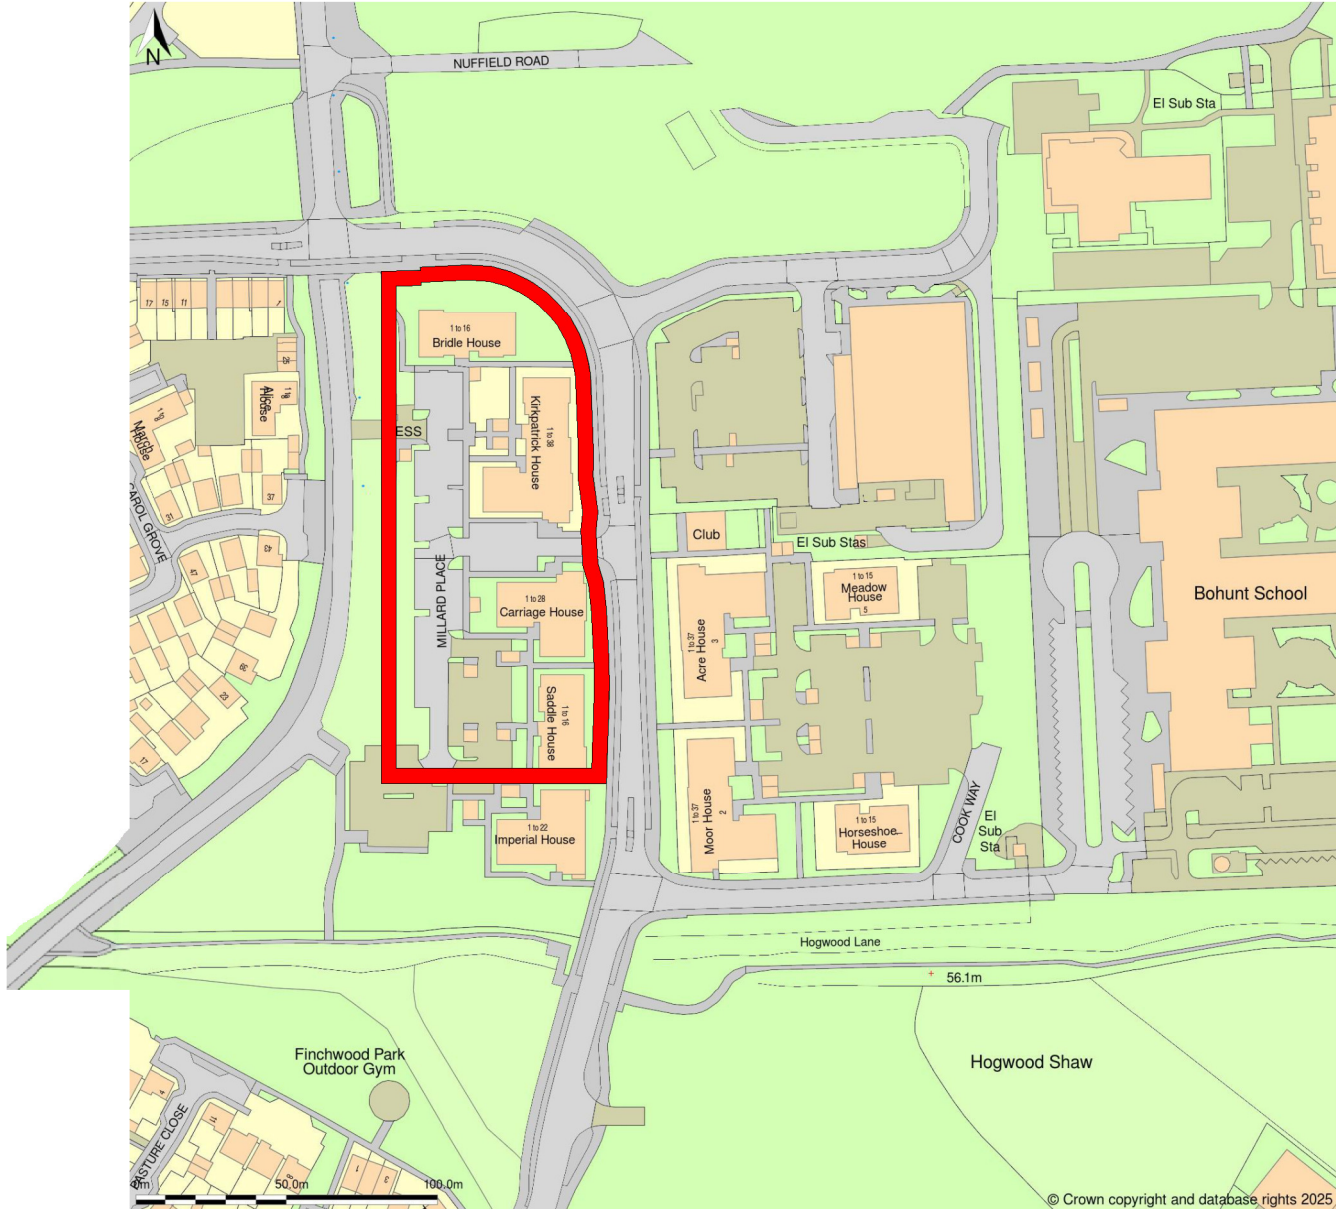


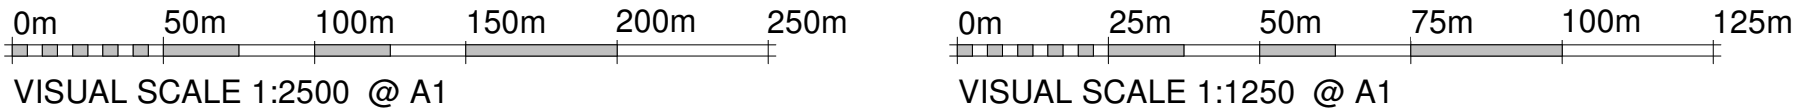

1 Block Plan
1 : 1250

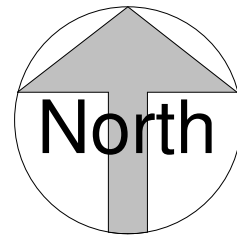

2 Location Plan
1 : 2500

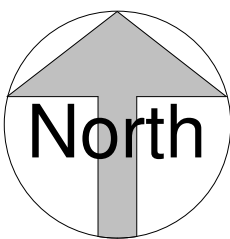

ALL DRAWINGS TO BE READ IN CONJUNCTION WITH ANY STRUCTURAL ENGINEER'S DRAWINGS, SECTIONS & DETAILS SHEETS FOR DETAILED SPECIFICATION. DO NOT SCALE DIMENSIONS FROM THIS DRAWING USE FIGURED DIMENSIONS ONLY (all in mm)			
Parcel Q - Blocks A-D Bridle House, Millard Place, Arboretum Green, Reading RG2 9YP		Client: Crest Nicholson Ltd.	
Sheet Title: Block and Location Plan		Date: 02/11/25	
		Scale: As indicated	
		Drawing Number: Q-BH-BKA-PL-104	
		Rev:	
		STUDIO ESSEN	
		Crest Nicholson	
		Studio Essen Ltd. T : 07760 663 209 E: chris@studioessen.com W: www.studioessen.com Company Registration No. 10896911	
		The client, designers and contractors must abide by the Construction Design and Management Regulations 2015. The client must also supply the principal contractor with all relevant information in their possession relevant to the safe completion of the project. The principal contractor must also ensure the role of principal designer for the site stages of the project. If the construction is scheduled to last longer than 30 working days, as well as having more than 30 workers working at the same time at any point in the building project or if more than 500 person-days, the principal contractor must also notify The Health and Safety Executive as soon as possible before construction work starts. The principal contractor must then ensure that all operatives employed to undertake the works shown are familiar with common construction risks and are adequately qualified and proficient to undertake them. Similarly, before accepting a commission on the site, those maintenance and demolition operatives should ensure that they are familiar with the common associated risks and that they are adequately qualified and proficient to undertake the commission. No Asbestos survey is available for this property. Given its age it is possible that asbestos may be uncovered during the works and the Principal Contractor should take their own precautions for dealing accordingly with the associated risks. No other unusual risks have been identified as associated with the project for construction, maintenance or demolition.	