
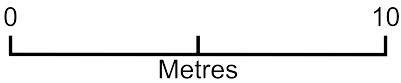


1-2 Bush Walk, Wokingham, RG40 1AT

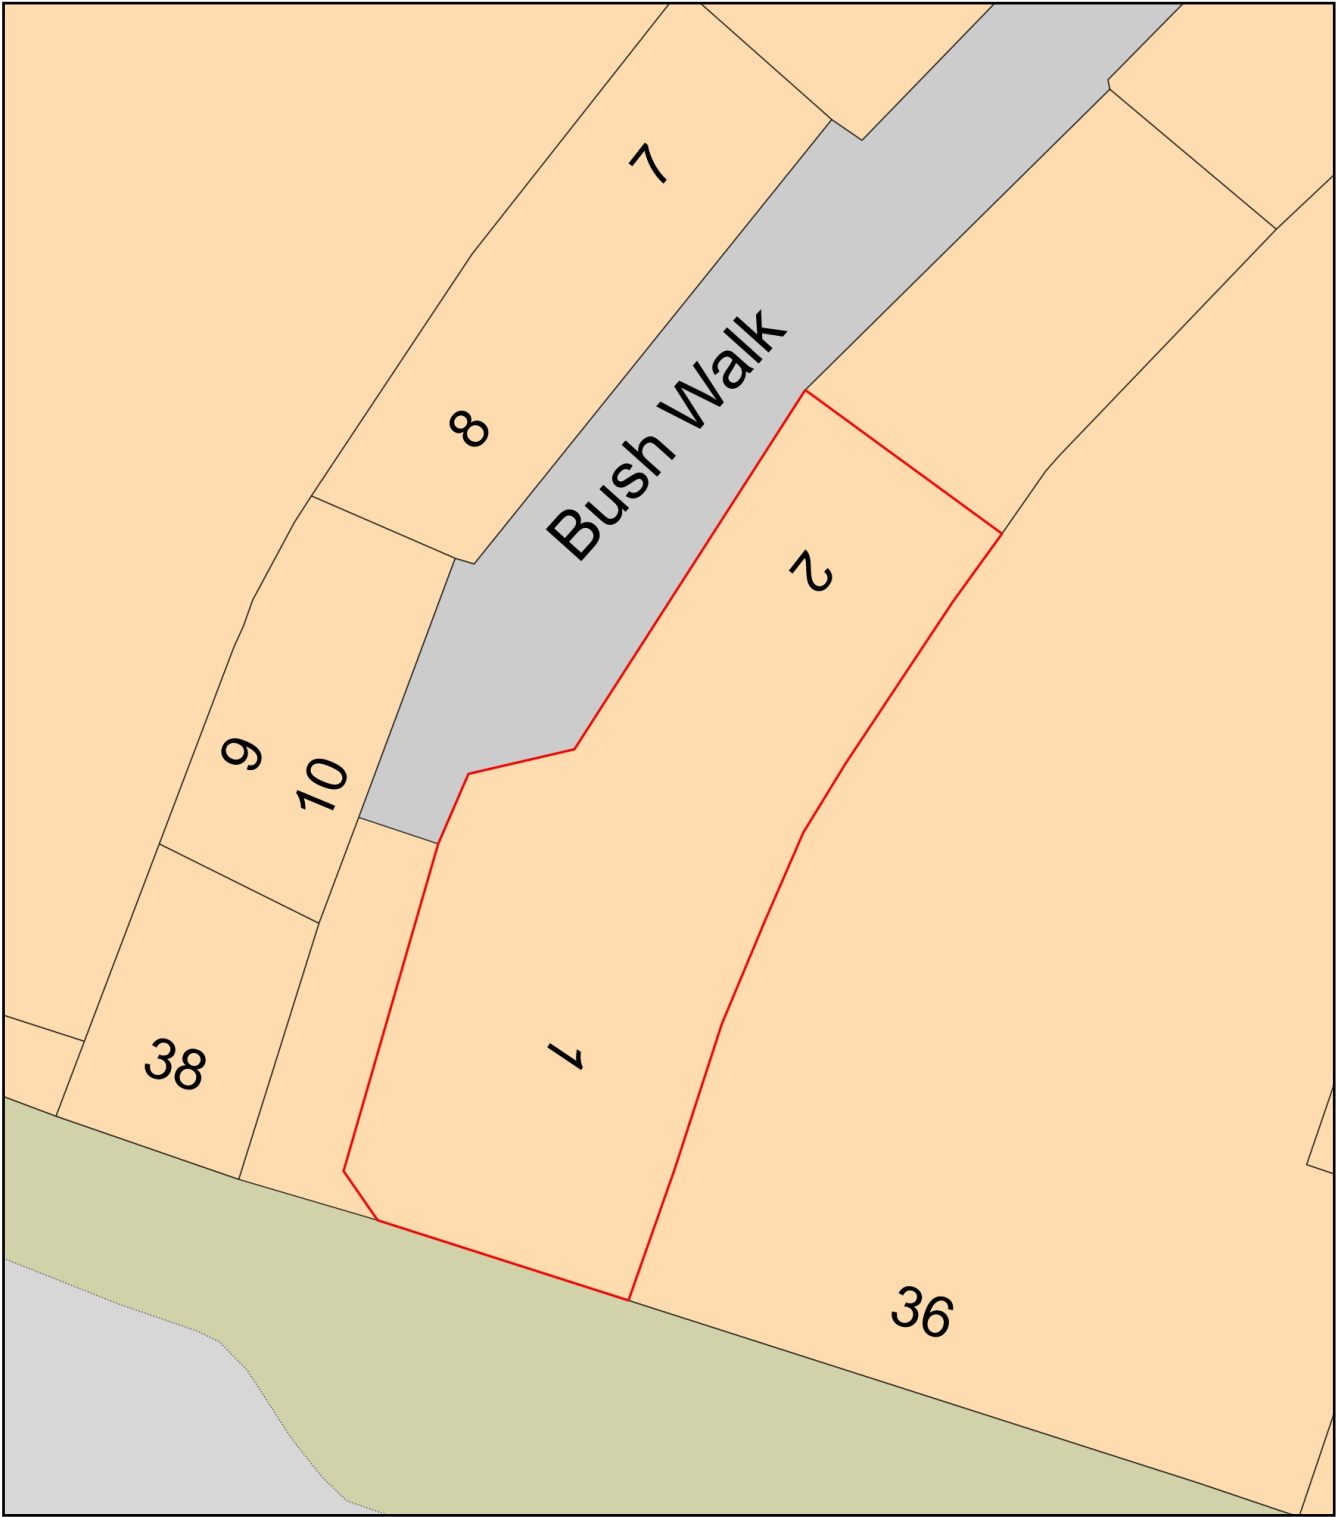

Plan Produced for: Grape Tree

Date Produced: 22 Oct 2024

Plan Reference Number: TQRQM24296105001899

Scale: 1:200 @ A4