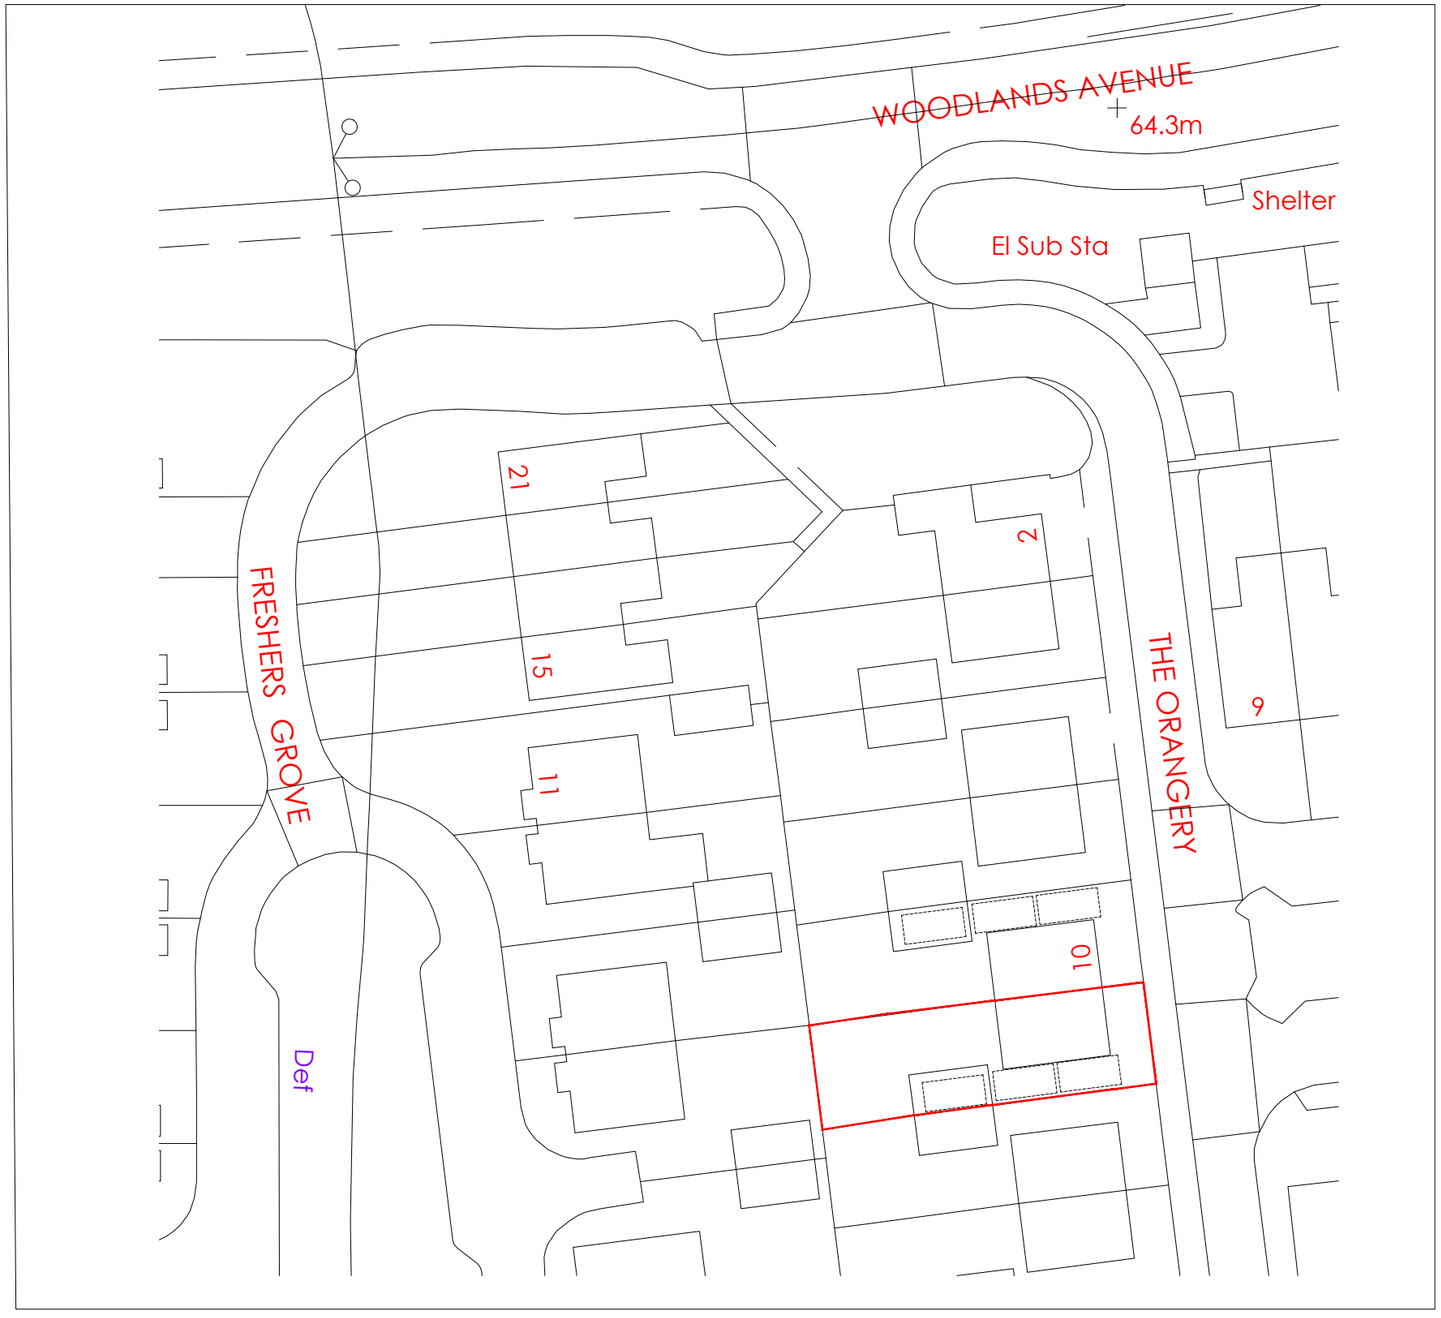

Block Plan 1:500

Scale 1:500

0 10 20 50

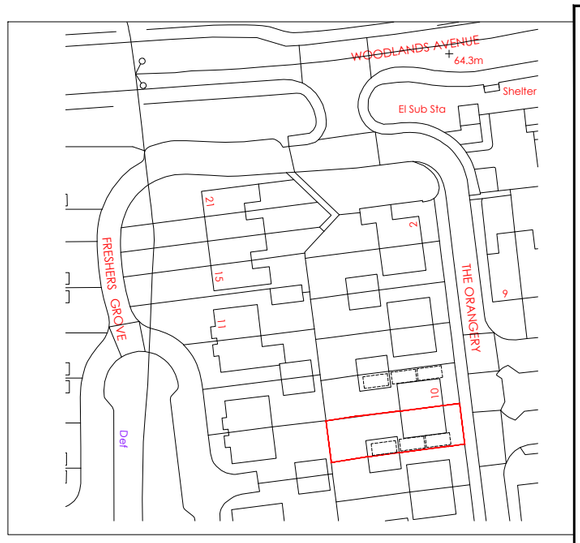

Location Plan 1:250

scale 1:250 0 50m

Crown Copyright and database rights(2026)
Ordanance survey 0100031673

Parking Space

Key

Rev	Date	Description

Revisions

ARCADIA-DESIGNS

© Arcadia-Designs - This document and its design content is the copyright of ARCADIA-DESIGNS GROUP Ltd (Arcadia-Designs) and should NOT be copied or reproduced without written consent of the practice.

This drawing should be read in conjunction with all other information including project specification. Use written dimensions only and DO NOT scale. Site dimensions to be checked on site prior to ordering materials.

ARCADIA-DESIGNS

Arcadia-Designs
harmony in design

T: 07562740771 E: admin@arcadia-designs.co.uk
W: www.arcadia-designs.co.uk

Project
Single Storey Rear Extension

Client
Jamal Sheikh

Address
12
The Orangery,
Reading, RG6 1FH

Drawing Title
Existing And Proposed
Parking Plan

Date	Scale	Drawn
03rd February 2026	1:1250/ 1:500 @ A3	SH

Drawing Number ZJT2 PL-101

Revision /

PLANNING