



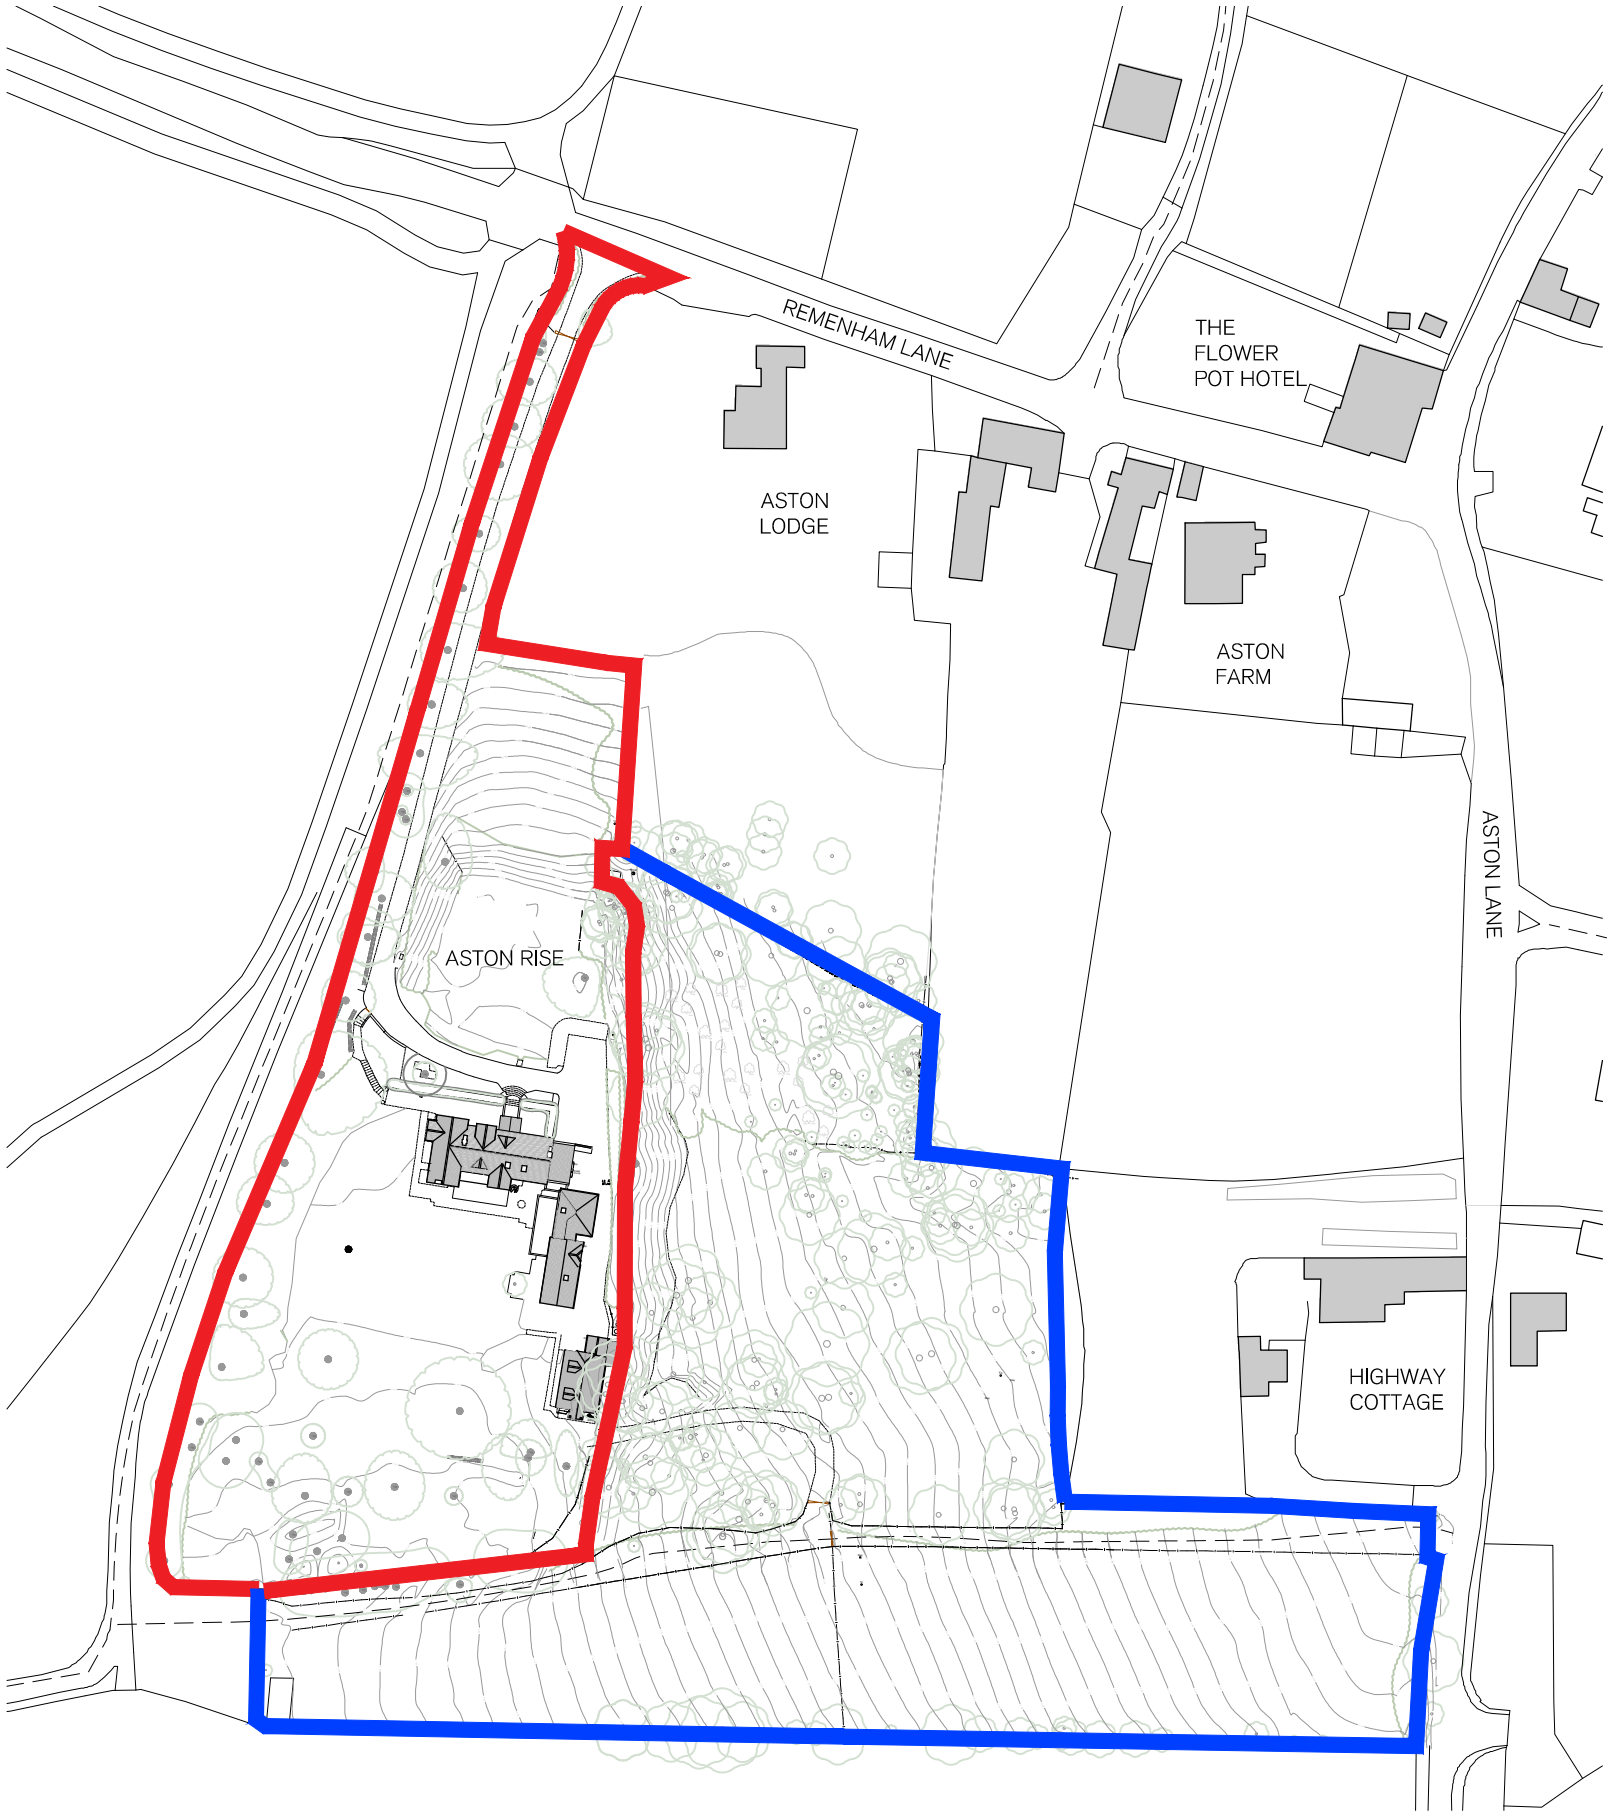

RESIDENTIAL CURTILAGE OF PROPERTY

OTHER LAND UNDER SAME TITLE OWNERSHIP

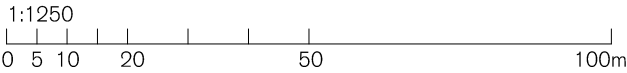

SPRATLEY & PARTNERS., 7 CENTENARY BUSINESS PARK, STATION ROAD,
HENLEY-ON-THAMES, OXFORDSHIRE RG9 1DS. 01491 411277

ISSUED ONLY FOR THE PURPOSE INDICATED. THIS DRAWING TO BE READ IN
CONJUNCTION WITH ALL CONSULTANTS INFORMATION. ALL DIMENSIONS
TO BE CHECKED ON SITE. THIS DRAWING IS COPYRIGHT.

REV.	ISSUED	DESCRIPTION	DRAWN	CHECKED



PROJECT /DESCRIPTION		DATE	SCALE AT A3	JOB NO
Aston Rise Remenham Lane RG9 3DE		May '24	1:1250	20.828
Location Plan		STATUS		DRAWING NO
CLIENT		DRAWN	CHECKED	REV
J.Lewsey & K.Hudson		DH	CP	-

S
& P