




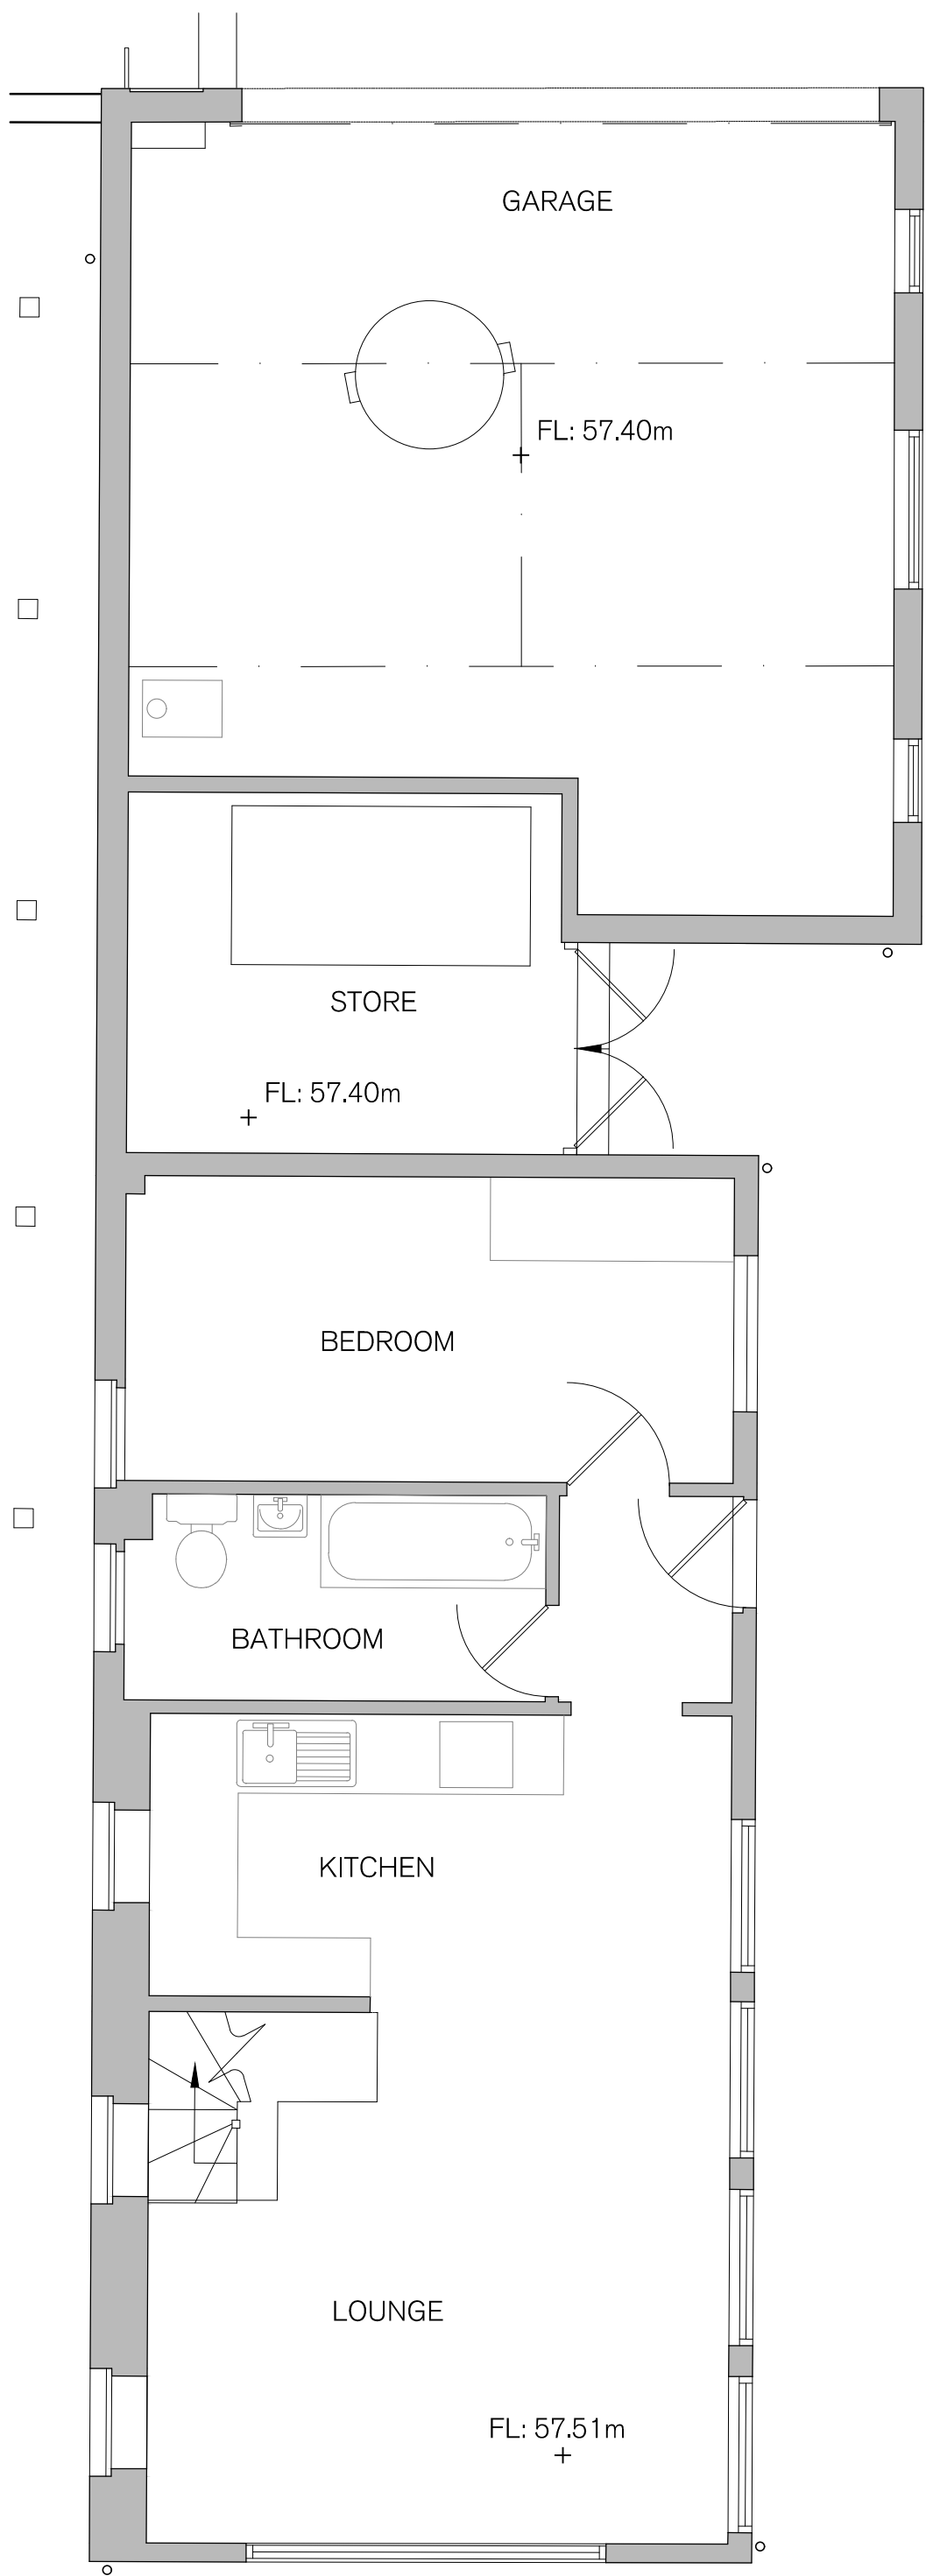


0 Existing Ground Floor 1:50

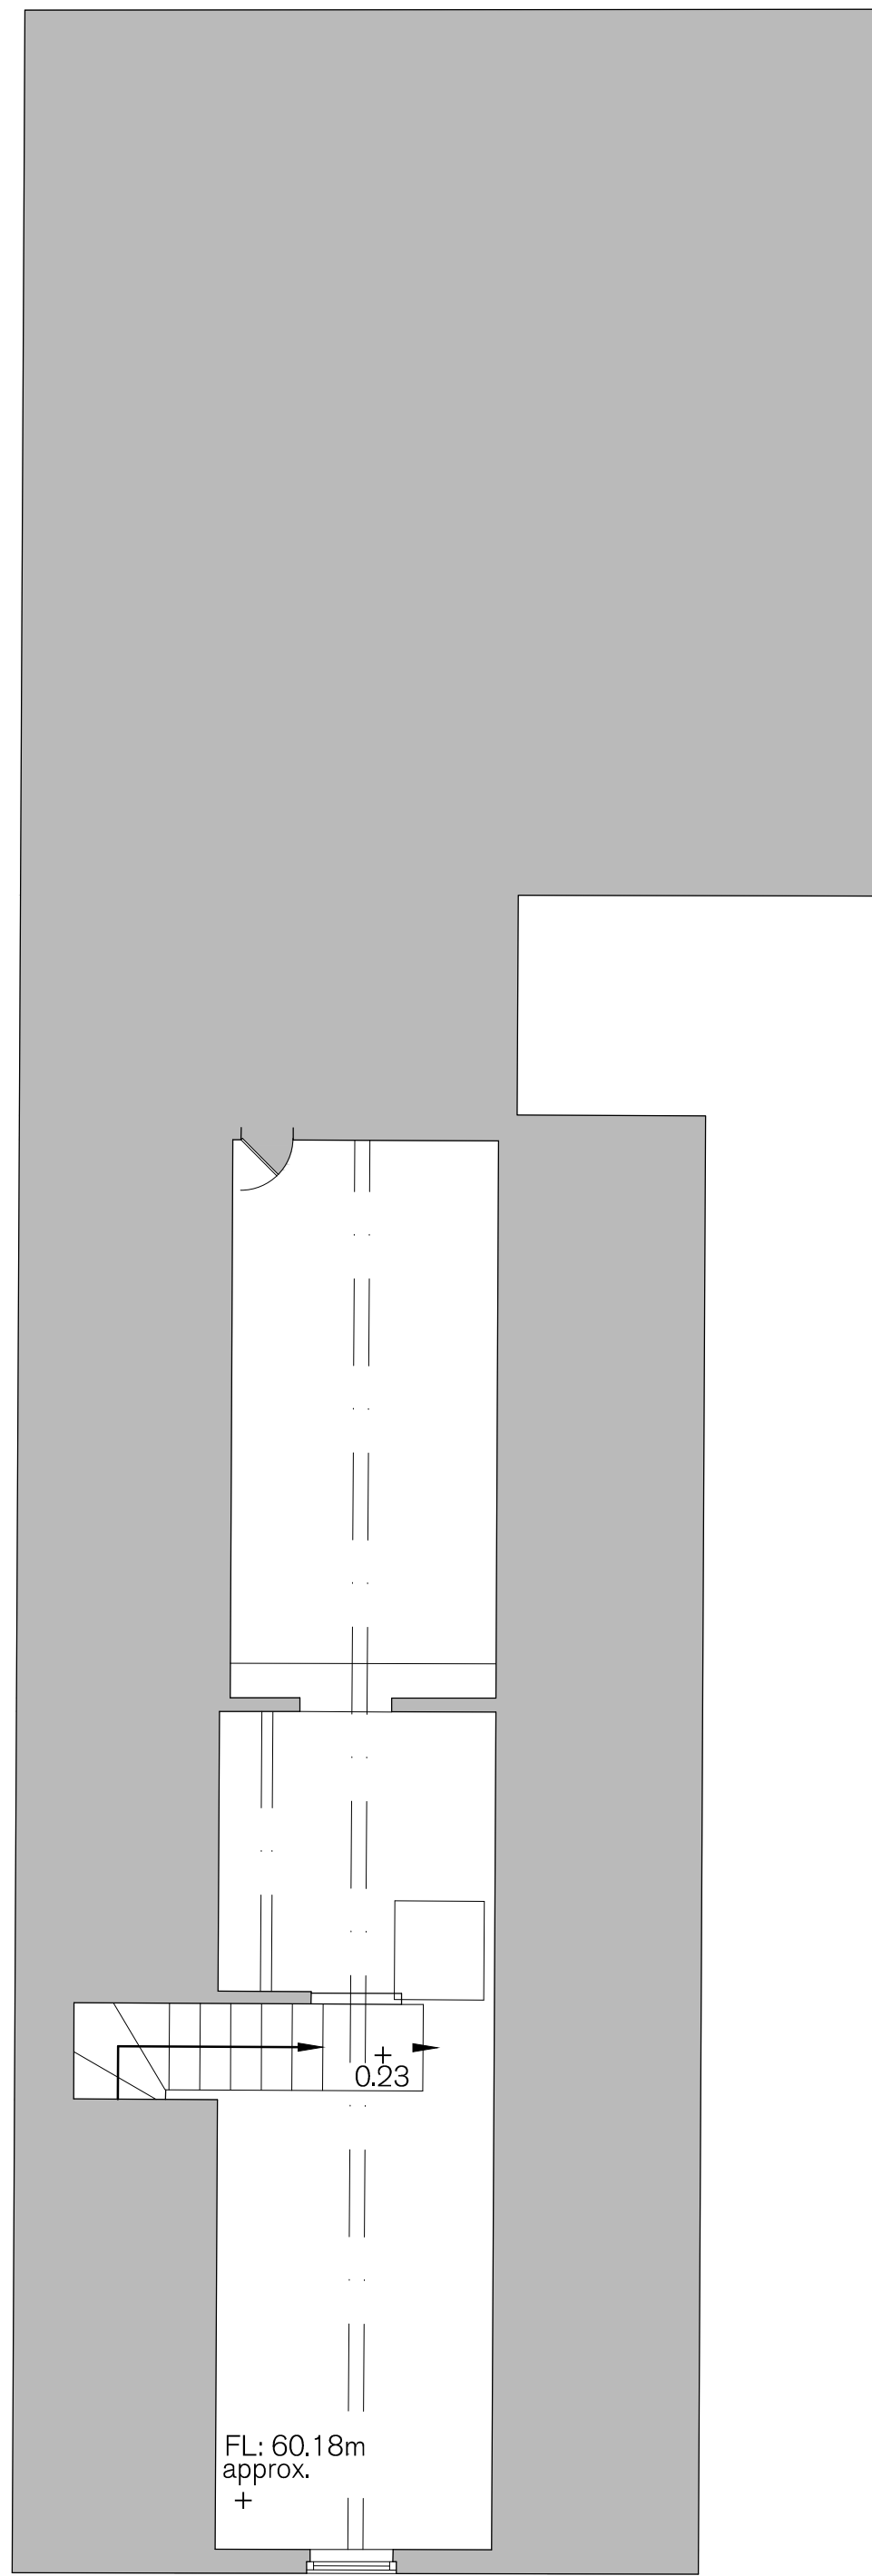

1 Existing First Floor 1:50

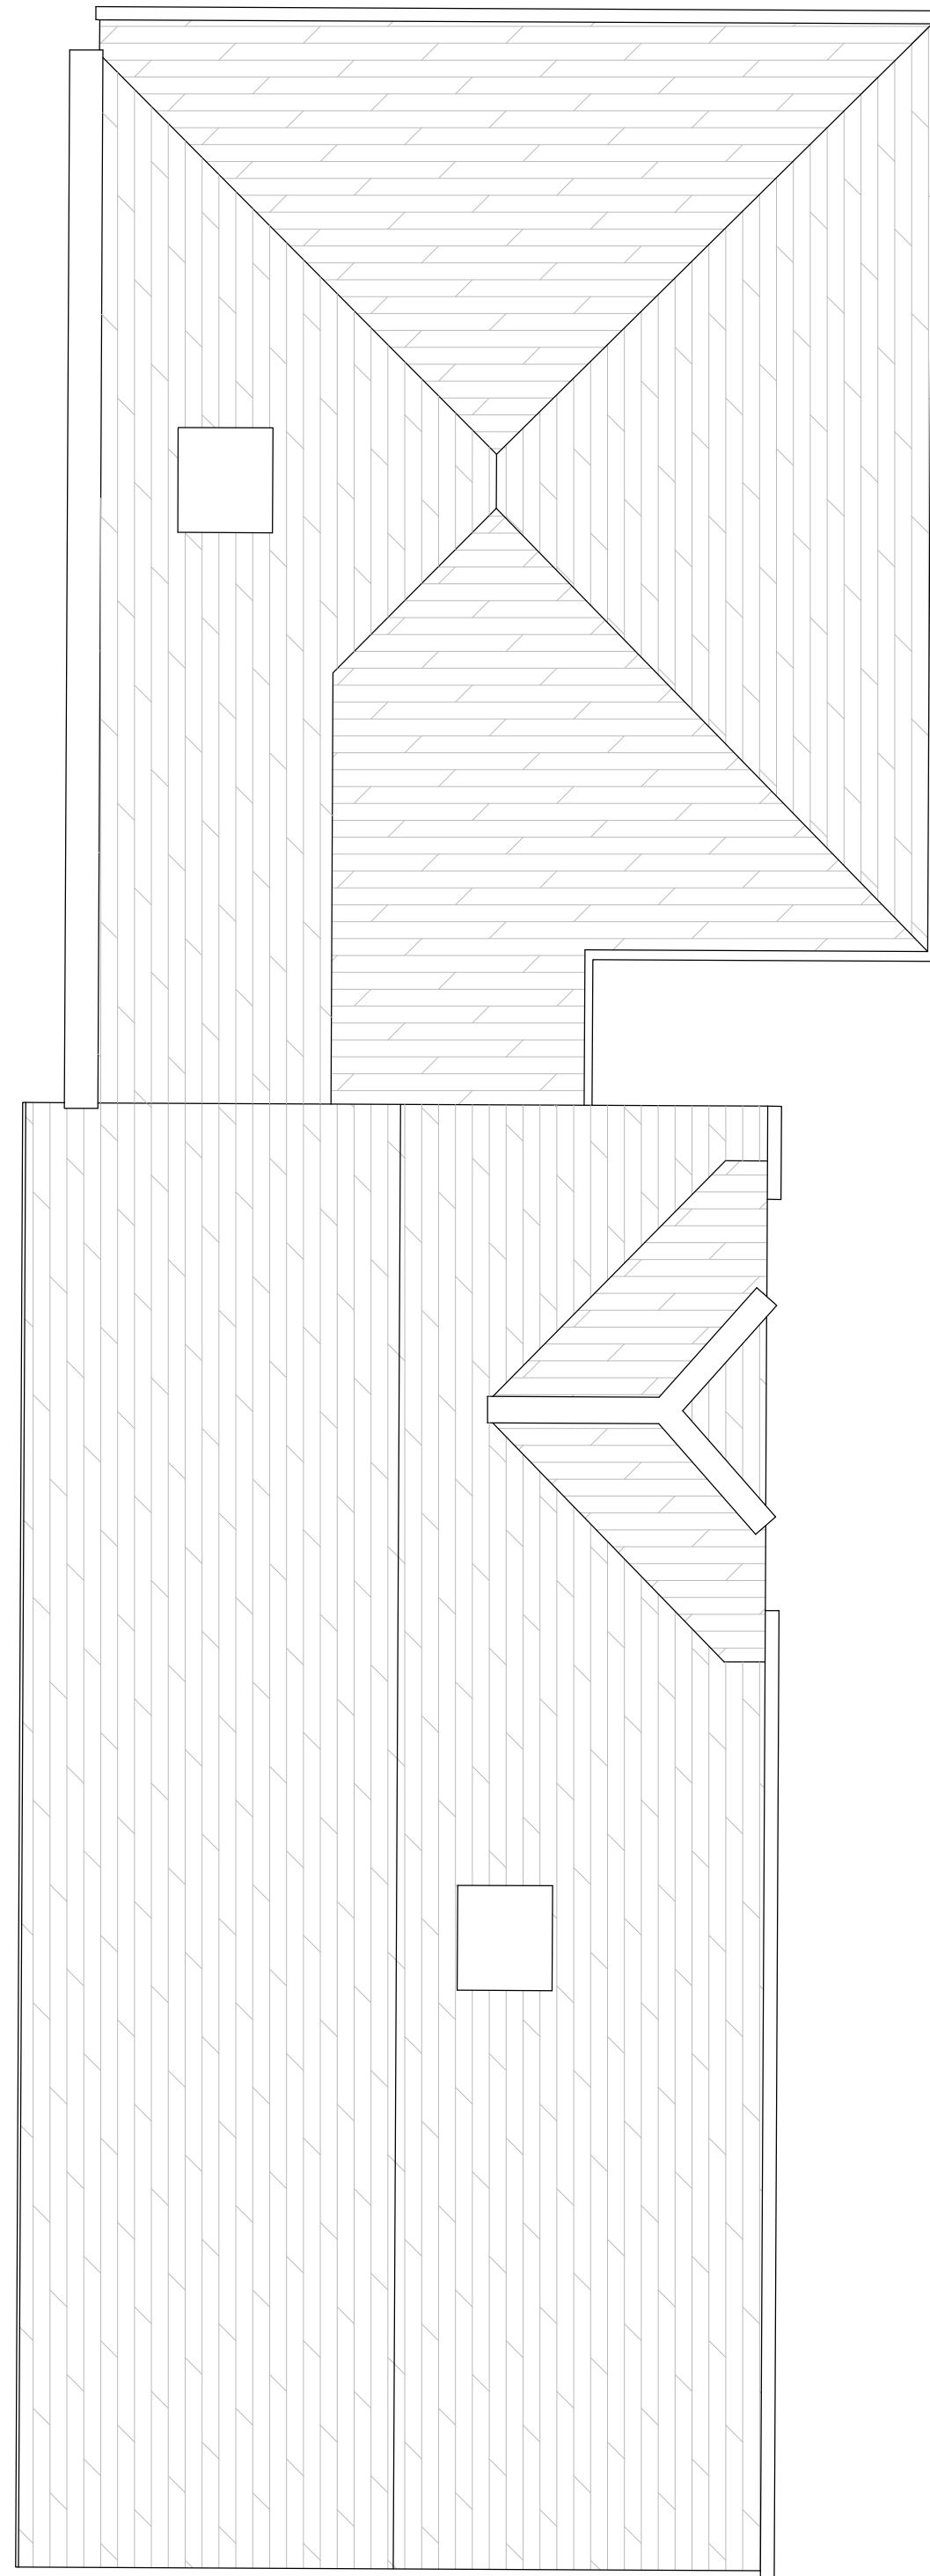

2 Existing Roof 1:50

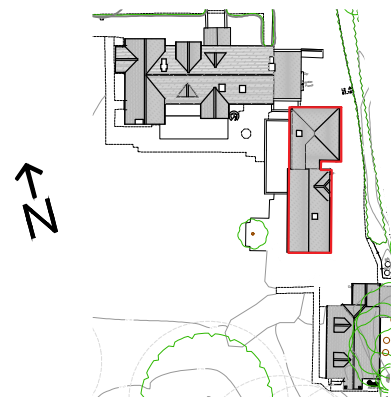

SPRATLEY & PARTNERS
7 CENTENARY BUSINESS PARK, STATION ROAD, HENLEY-ON-THAMES, OXFORDSHIRE RG9 1DS, 01491 411277
ISSUED ONLY FOR THE PURPOSE INDICATED. THIS DRAWING TO BE READ IN CONJUNCTION WITH ALL CONSULTANTS
INFORMATION. ALL DIMENSIONS TO BE CHECKED ON SITE. THIS DRAWING IS COPYRIGHT.

REV.	ISSUED	DESCRIPTION	DRAWN	CHECKED
-	-	-	-	-
-	-	-	-	-
-	-	-	-	-

PROJECT	DESCRIPTION
Aston Rise Remenham Lane RG9 3DE	Existing Plans Cottage/Garage

DATE	SCALE AT A1
April '24	1:50
STATUS	
Planning	

JOB NO	DRAWING NO
20.828	PL.1355
REV	

S
& P