

Notes
For planning application purposes only. Do not use for construction purpose. The contractor must verify all dimensions on site before commencing any work on shop drawings. McBains Ltd copyright.

BIM Transmittal Disclaimer
McBains Ltd makes no express or implied warranties with respect to the character, function, or capabilities of the data (inclusive of 3rd party data incorporated within), or the suitability of the data for any particular purpose beyond those originally intended by McBains Ltd. Please refer to our standard terms and conditions for further details.




Illustrative Streetscene CC
1 : 200



Illustrative Streetscene DD
1 : 200



Illustrative Streetscene EE1
1 : 200

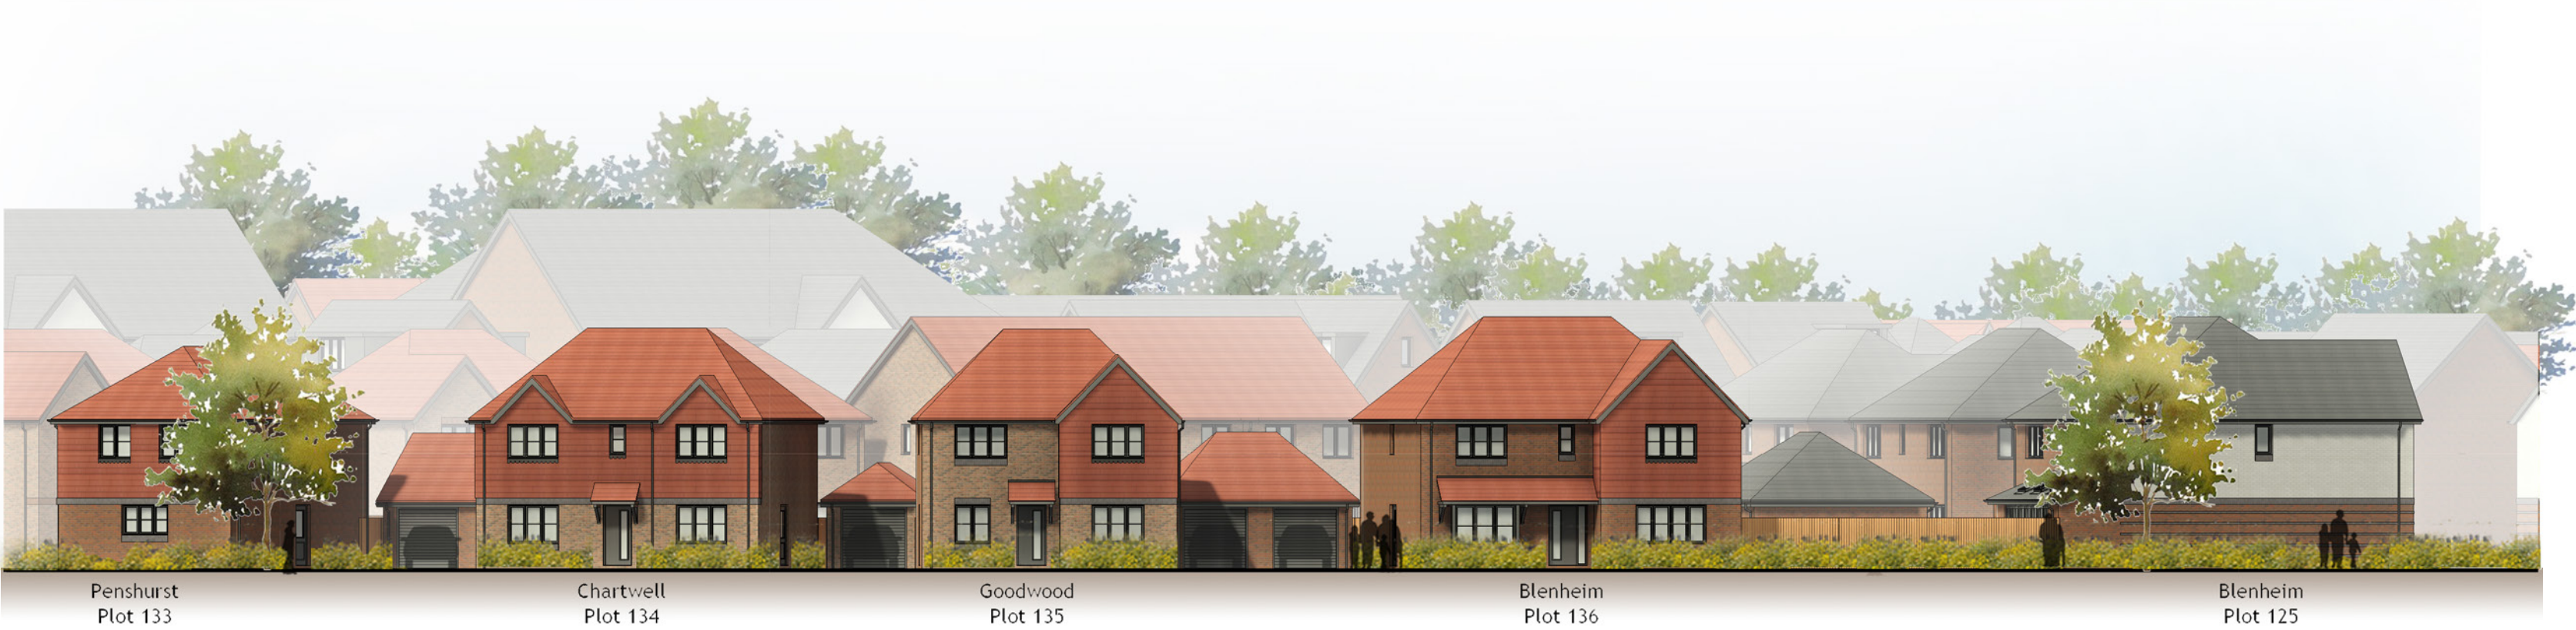

Illustrative Streetscene EE2
1 : 200



Issued for planning		11.03.2026	
Revision	Amendment	Date	
JP	EC	P O R	
Drawn By	Reviewed By	Approved By	
100360	MAR '26	As indicated @ A1	
MCB Number	Date Created	Scale @ A1	
McBains McBains Ltd 5th Fl, 26 Finsbury Square London EC2A 1DS +44 (0)20 7786 7900 mcbains.co.uk			
Client dandara			
Project "The Canopies" Pinewood Campus Nine Mile Ride - Wokingham			
Drawing Title Illustrative Streetscenes CC-DD-EE			
ARCHITECTURE			
Drawing / Document Reference			Status
PIN100360 - MCB - ZZ - ZZ - DR - A - 0271			D5 - P1
Project Iden	Originator	Zone	Level
Type	Discipline	Number	Suitability
Revision			