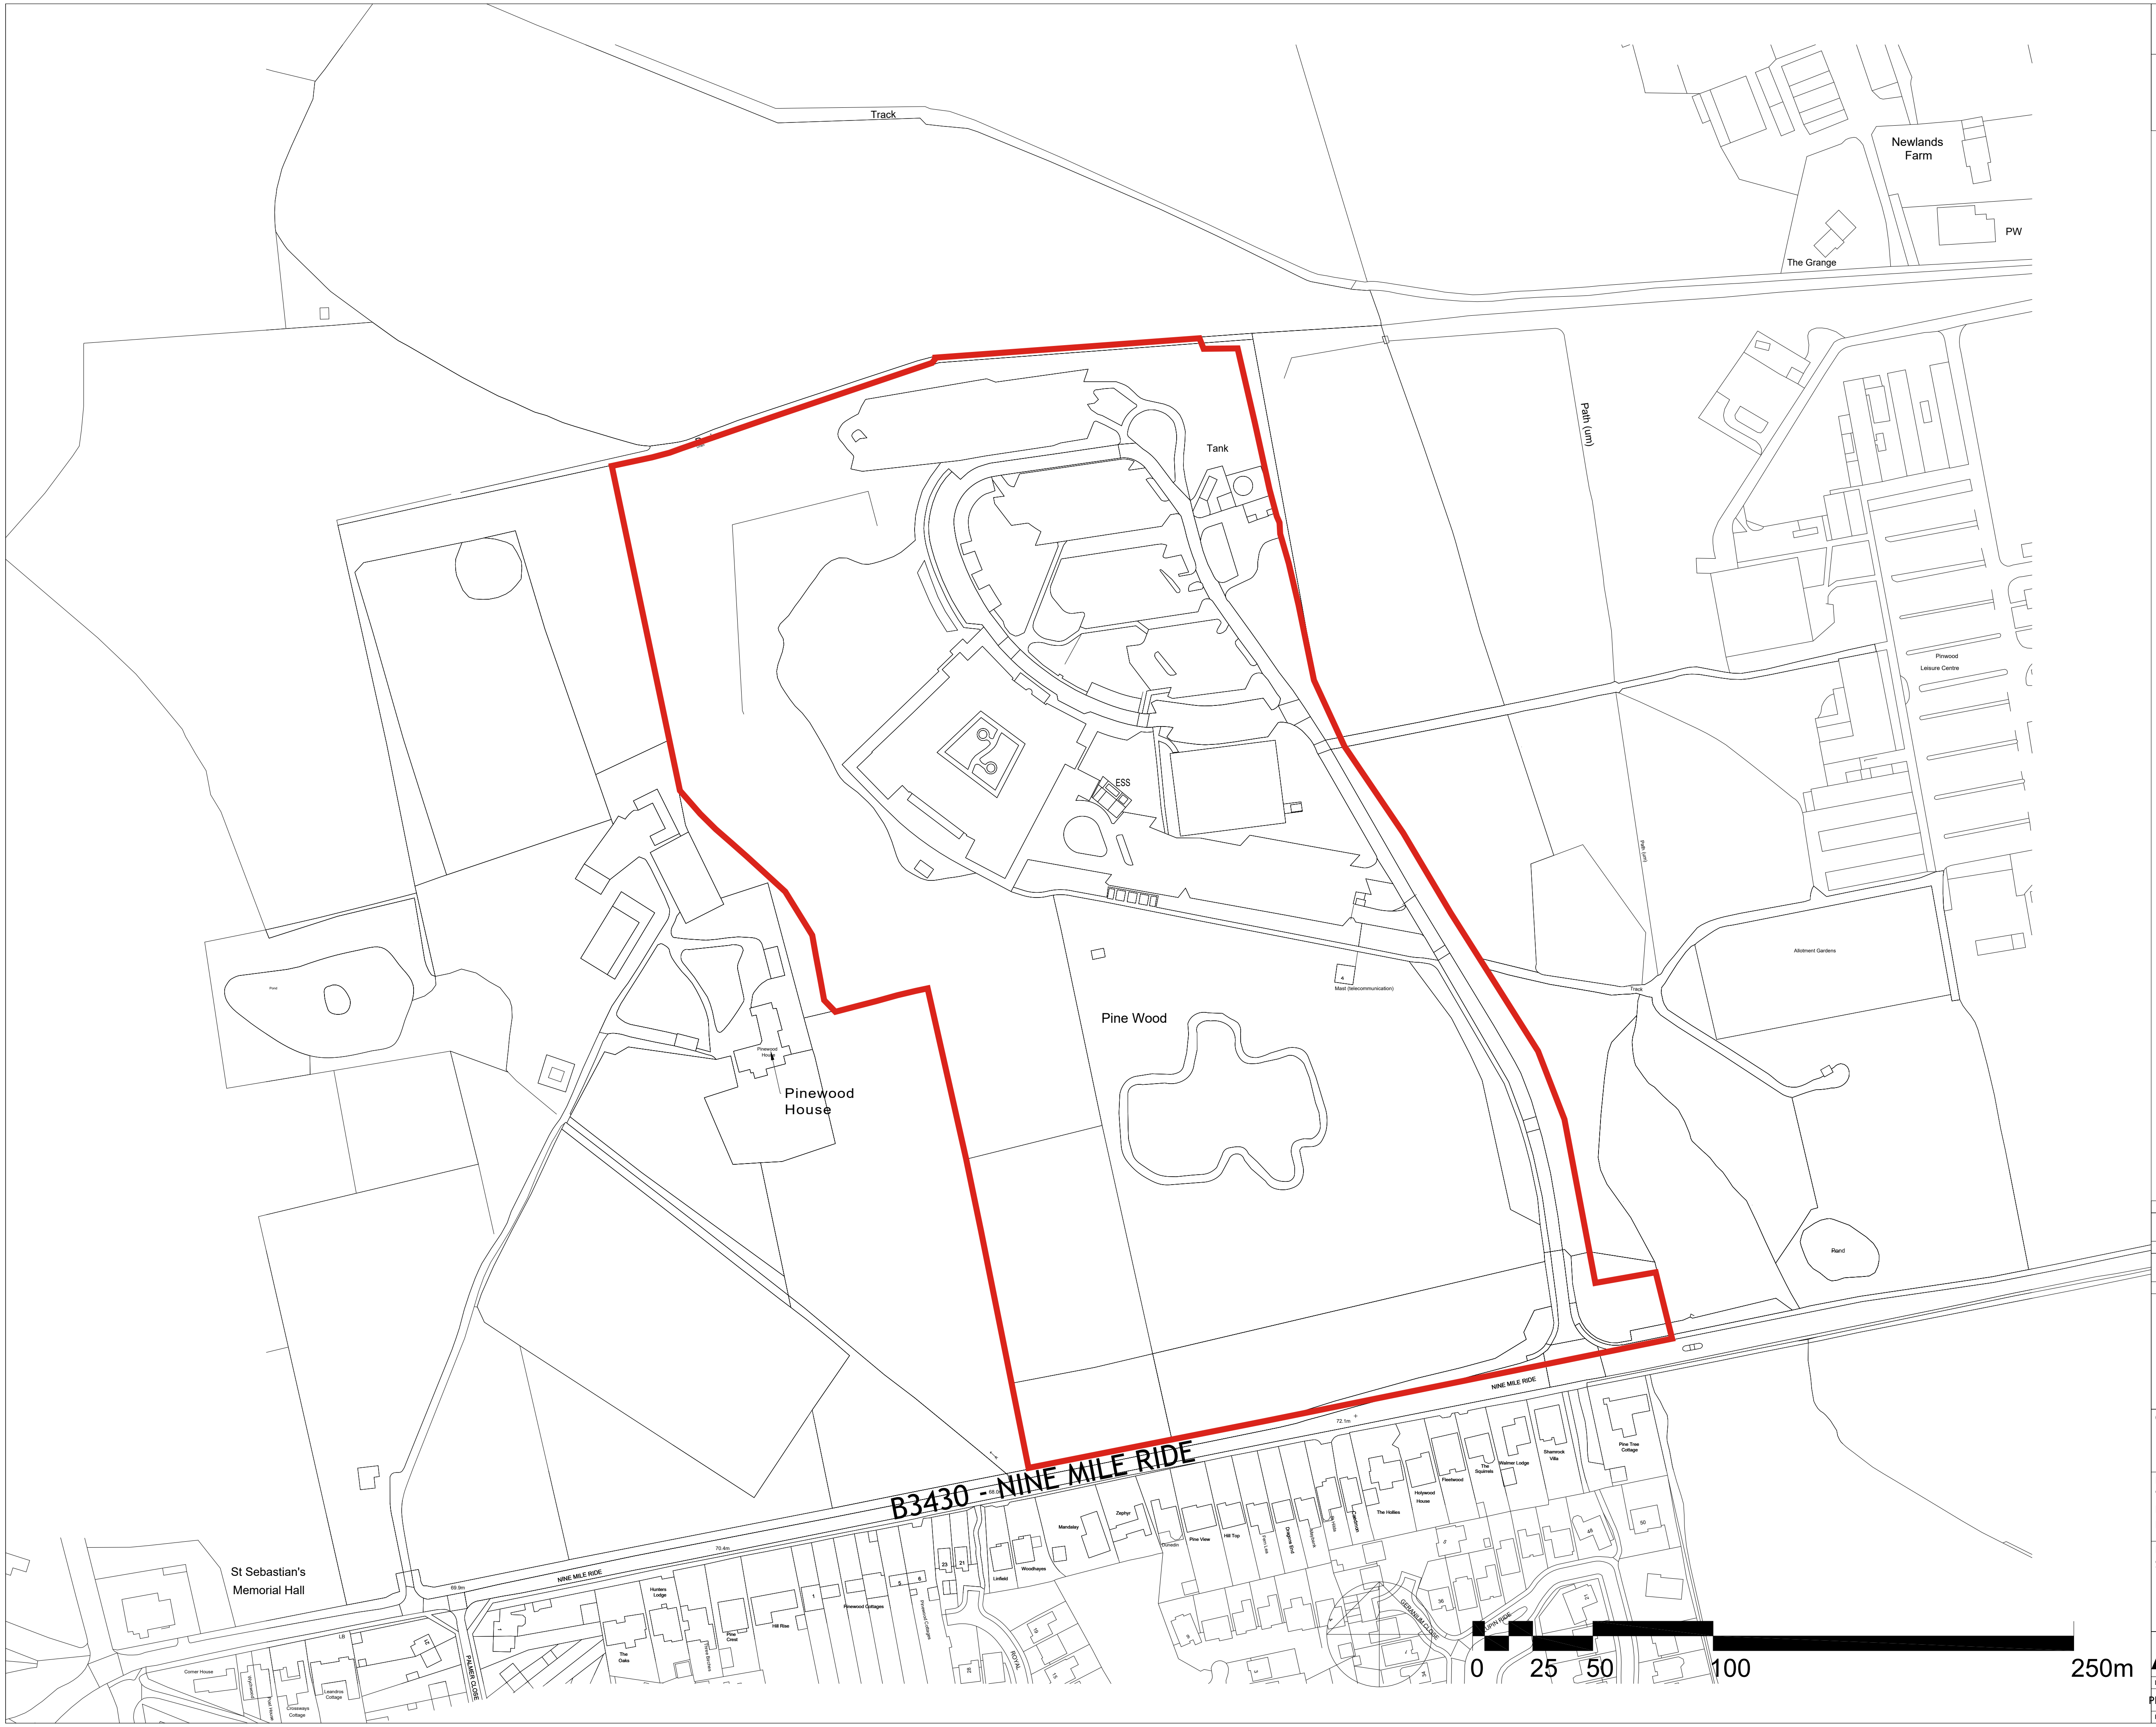

Notes:
For planning application purposes only. Do not use for construction purpose.
The contractor must verify all dimensions on site before any work
on shop drawings.
McBains Ltd copyright

BIM Transmittal Disclaimer

McBains Ltd makes no express or implied warranties with respect to the character, function, or capabilities of the data (inclusive of 3rd party data incorporated within), or the suitability of the data for any particular purpose beyond those originally intended by McBains Ltd. Please refer to our standard terms and conditions for further details.

Rev	Rev Description	Rev Date	Drawn By	Reviewed By
P01	Issued for planning	10.03.26	EC	EC

Drawn by	Reviewed by	Approved by
EC	EC	EC

MCB Number	Date created	Scale
LHG100360	OCTOBER 2025	1:2500 @ A3

McBains Ltd
5th Fl, 26 Finsbury Square London EC2A 1DS
+44 (0)20 7786 7900 mcbains.co.uk

Client
dandara

Project
"The Canopies"
Pinewood Campus
Nine Mile Ride - Wokingham

Drawing Title
SITE LOCATION PLAN

ARCHITECTURE

Drawing / Document Reference

Project Iden	Originator	FnBr	SpBr	Form	Discipline	Number	Suitability	Revision
PIN100360	MCB	XX	ZZ	DR	A	0200	D5	P01

Status: D5 - P01