

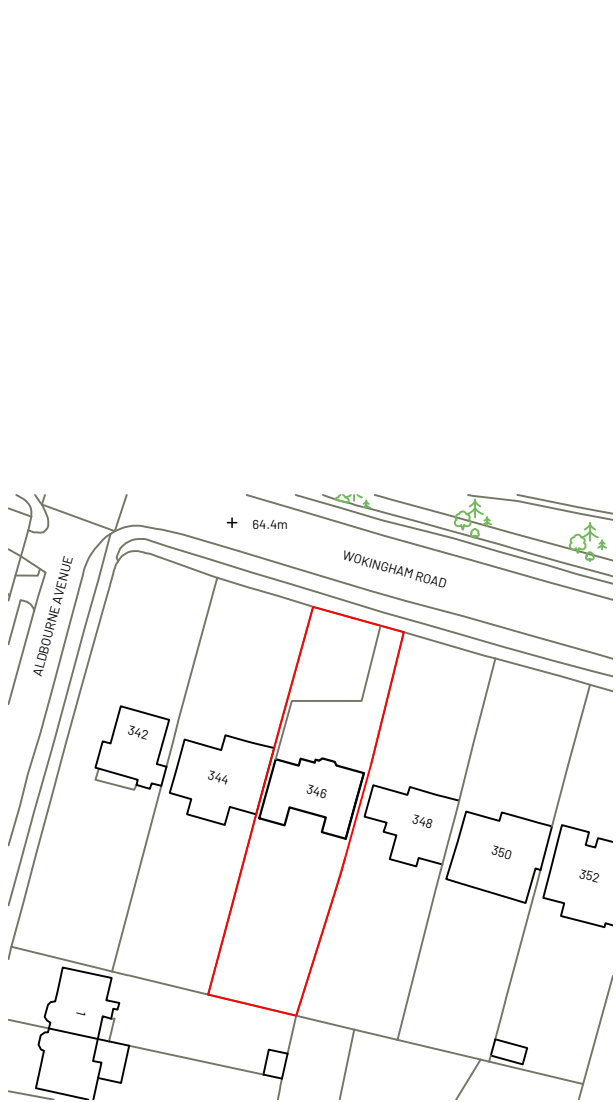
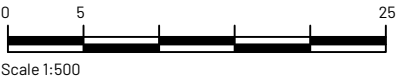
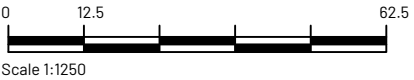


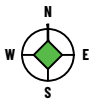

LOCATION PLAN @ 1:1250

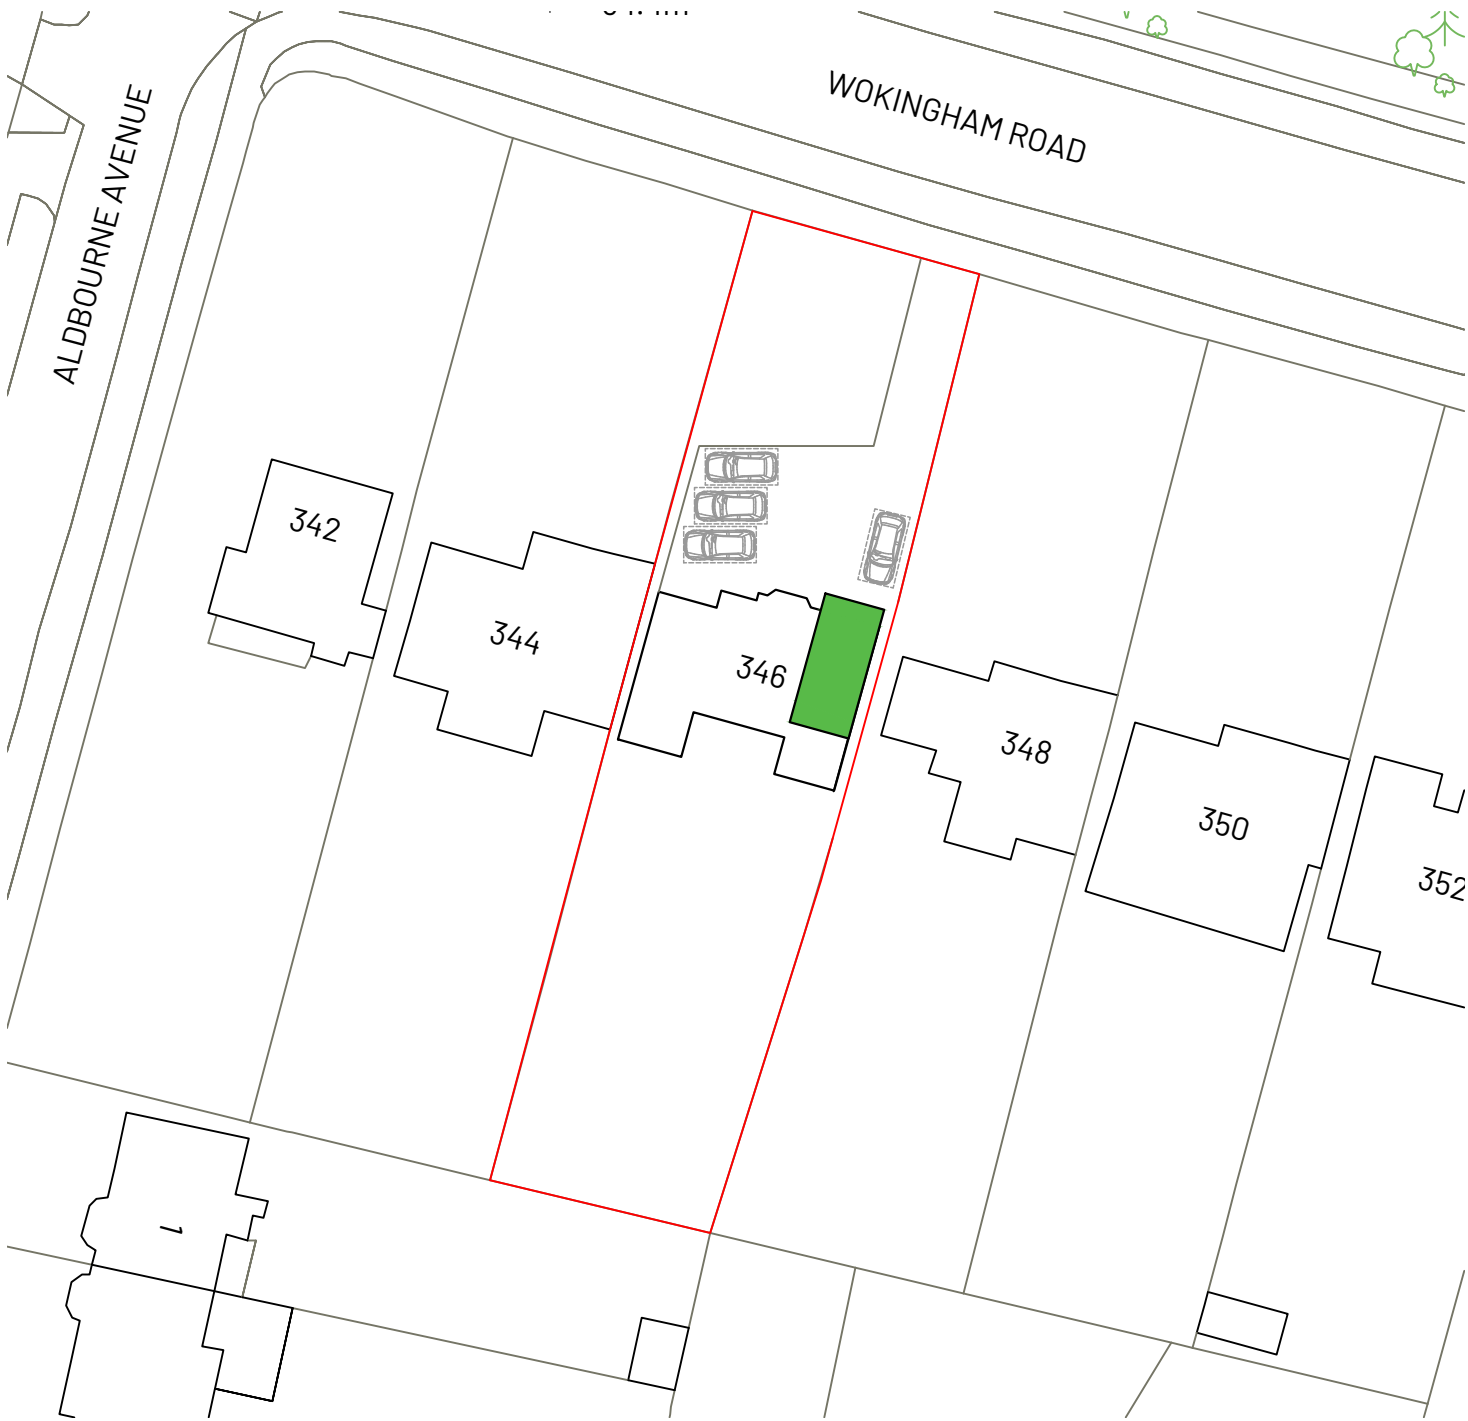

BLOCK PLAN @ 1:500

Rev.	Date	Description	Author	Notes		
A	27.02.26	Car Parking	KJ	1. This drawing is copyright of: Kennet Design Ltd. Reproduction is only to take place with our written authority. 2. These Plans are subject to Planning and Building Regulation Approval or any other statute in law before building commences. 3. Any structural work where mentioned on the drawing is subject to a qualified structural and civil engineer calculations before building work commences. 4. All drawings marked preliminary or planning are not to be built or manufactured from. 5. If any discrepancies are found in the drawings these are to be brought to the attention of Kennet Design Ltd. for rectification. 6. Boundary line indicative only. Exact location must be determined on site before building work commences.	FEB 2026	KD-21-346WR-P.100-00.1
					varies@a3	Proposed Site & Location Plans