

FRONT ELEVATION

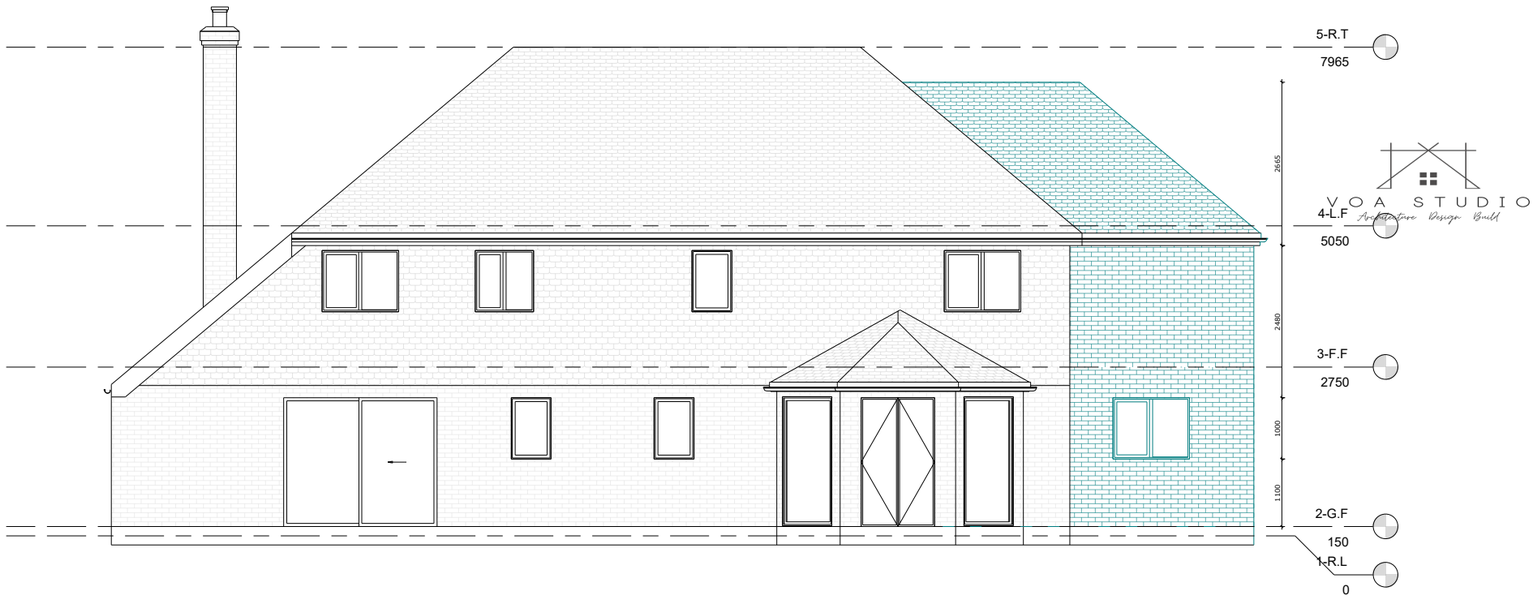

REAR ELEVATION

V.O.A STUDIO
Architecture Design Build

NOTE:

- DRAWINGS NOT TO BE SCALED FOR CONSTRUCTION.
- CONTRACTOR TO CHECK ALL DIMENSIONS BEFORE ORDERING ANY STEEL WORK.
- ALL MATERIALS AND WORKMANSHIP MUST FULLY COMPLY WITH ALL CURRENT BRITISH STANDARDS AND CODES OF PRACTICE.

Client Name: ---	Section: ---	Drawing Title: PROPOSED ELEVATIONS	SCALE : 1:100 @ A3 (0m 1m 2m 3m 4m 5m 6m)
Project Address: Woodend House, Roundabout Lane, Wokingham RG41 5AD	Stage: ARCHITECTURAL PLANNING	Drawing Status: For Planning Approval	.\Logo.jpeg

LEGEND
- STRUCTURE TO BE DEMOLISHED
- PROPOSED STRUCTURE

Designed

Drawn

Project No.	RG41 5AD
Drawing No.	A-010
Revision	-
Scale at A3	1:100
Date	17/09/2026