


Existing Block Plan

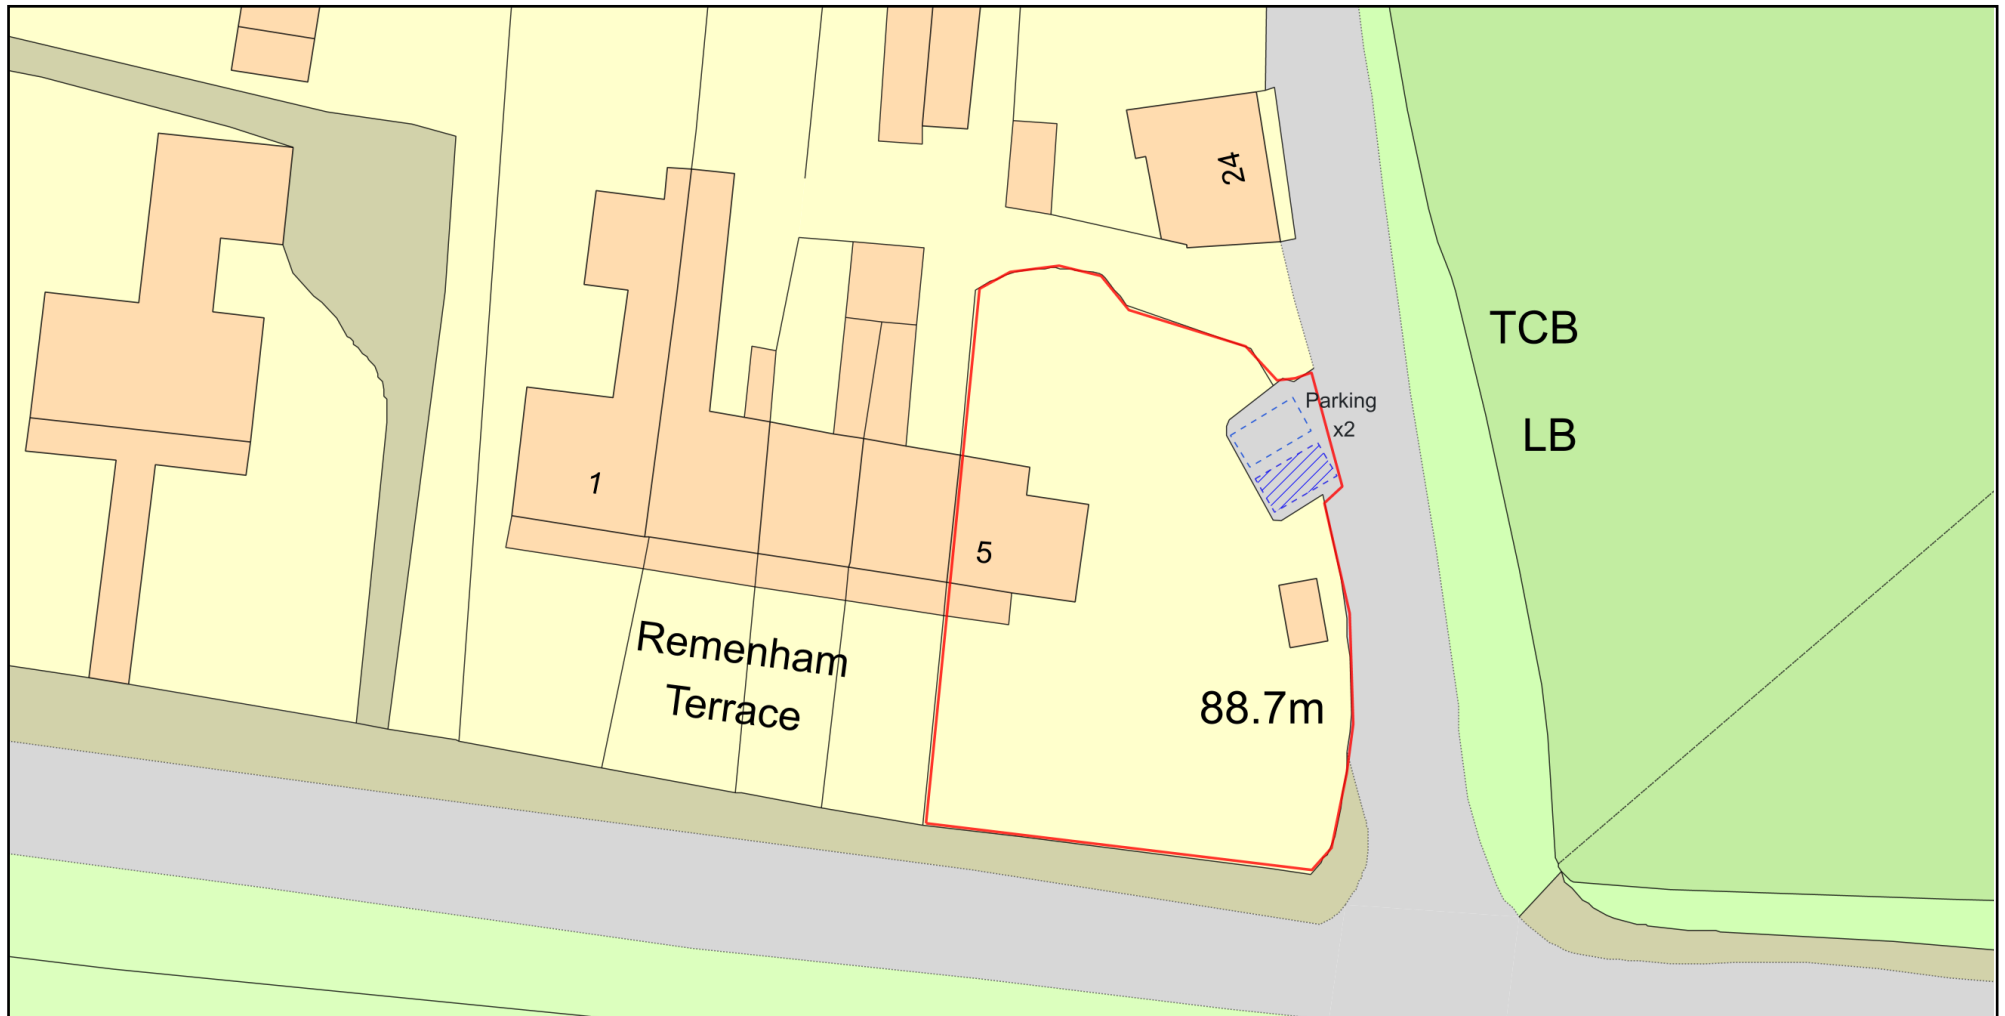

0 20
Metres



Plan Produced for: J Butterworth Planning

Date Produced: 11 Sep 2024

Plan Reference Number: TQRQM24255111454356

Scale: 1:500 @ A4

© Crown copyright and database rights 2023 OS 100042766

