



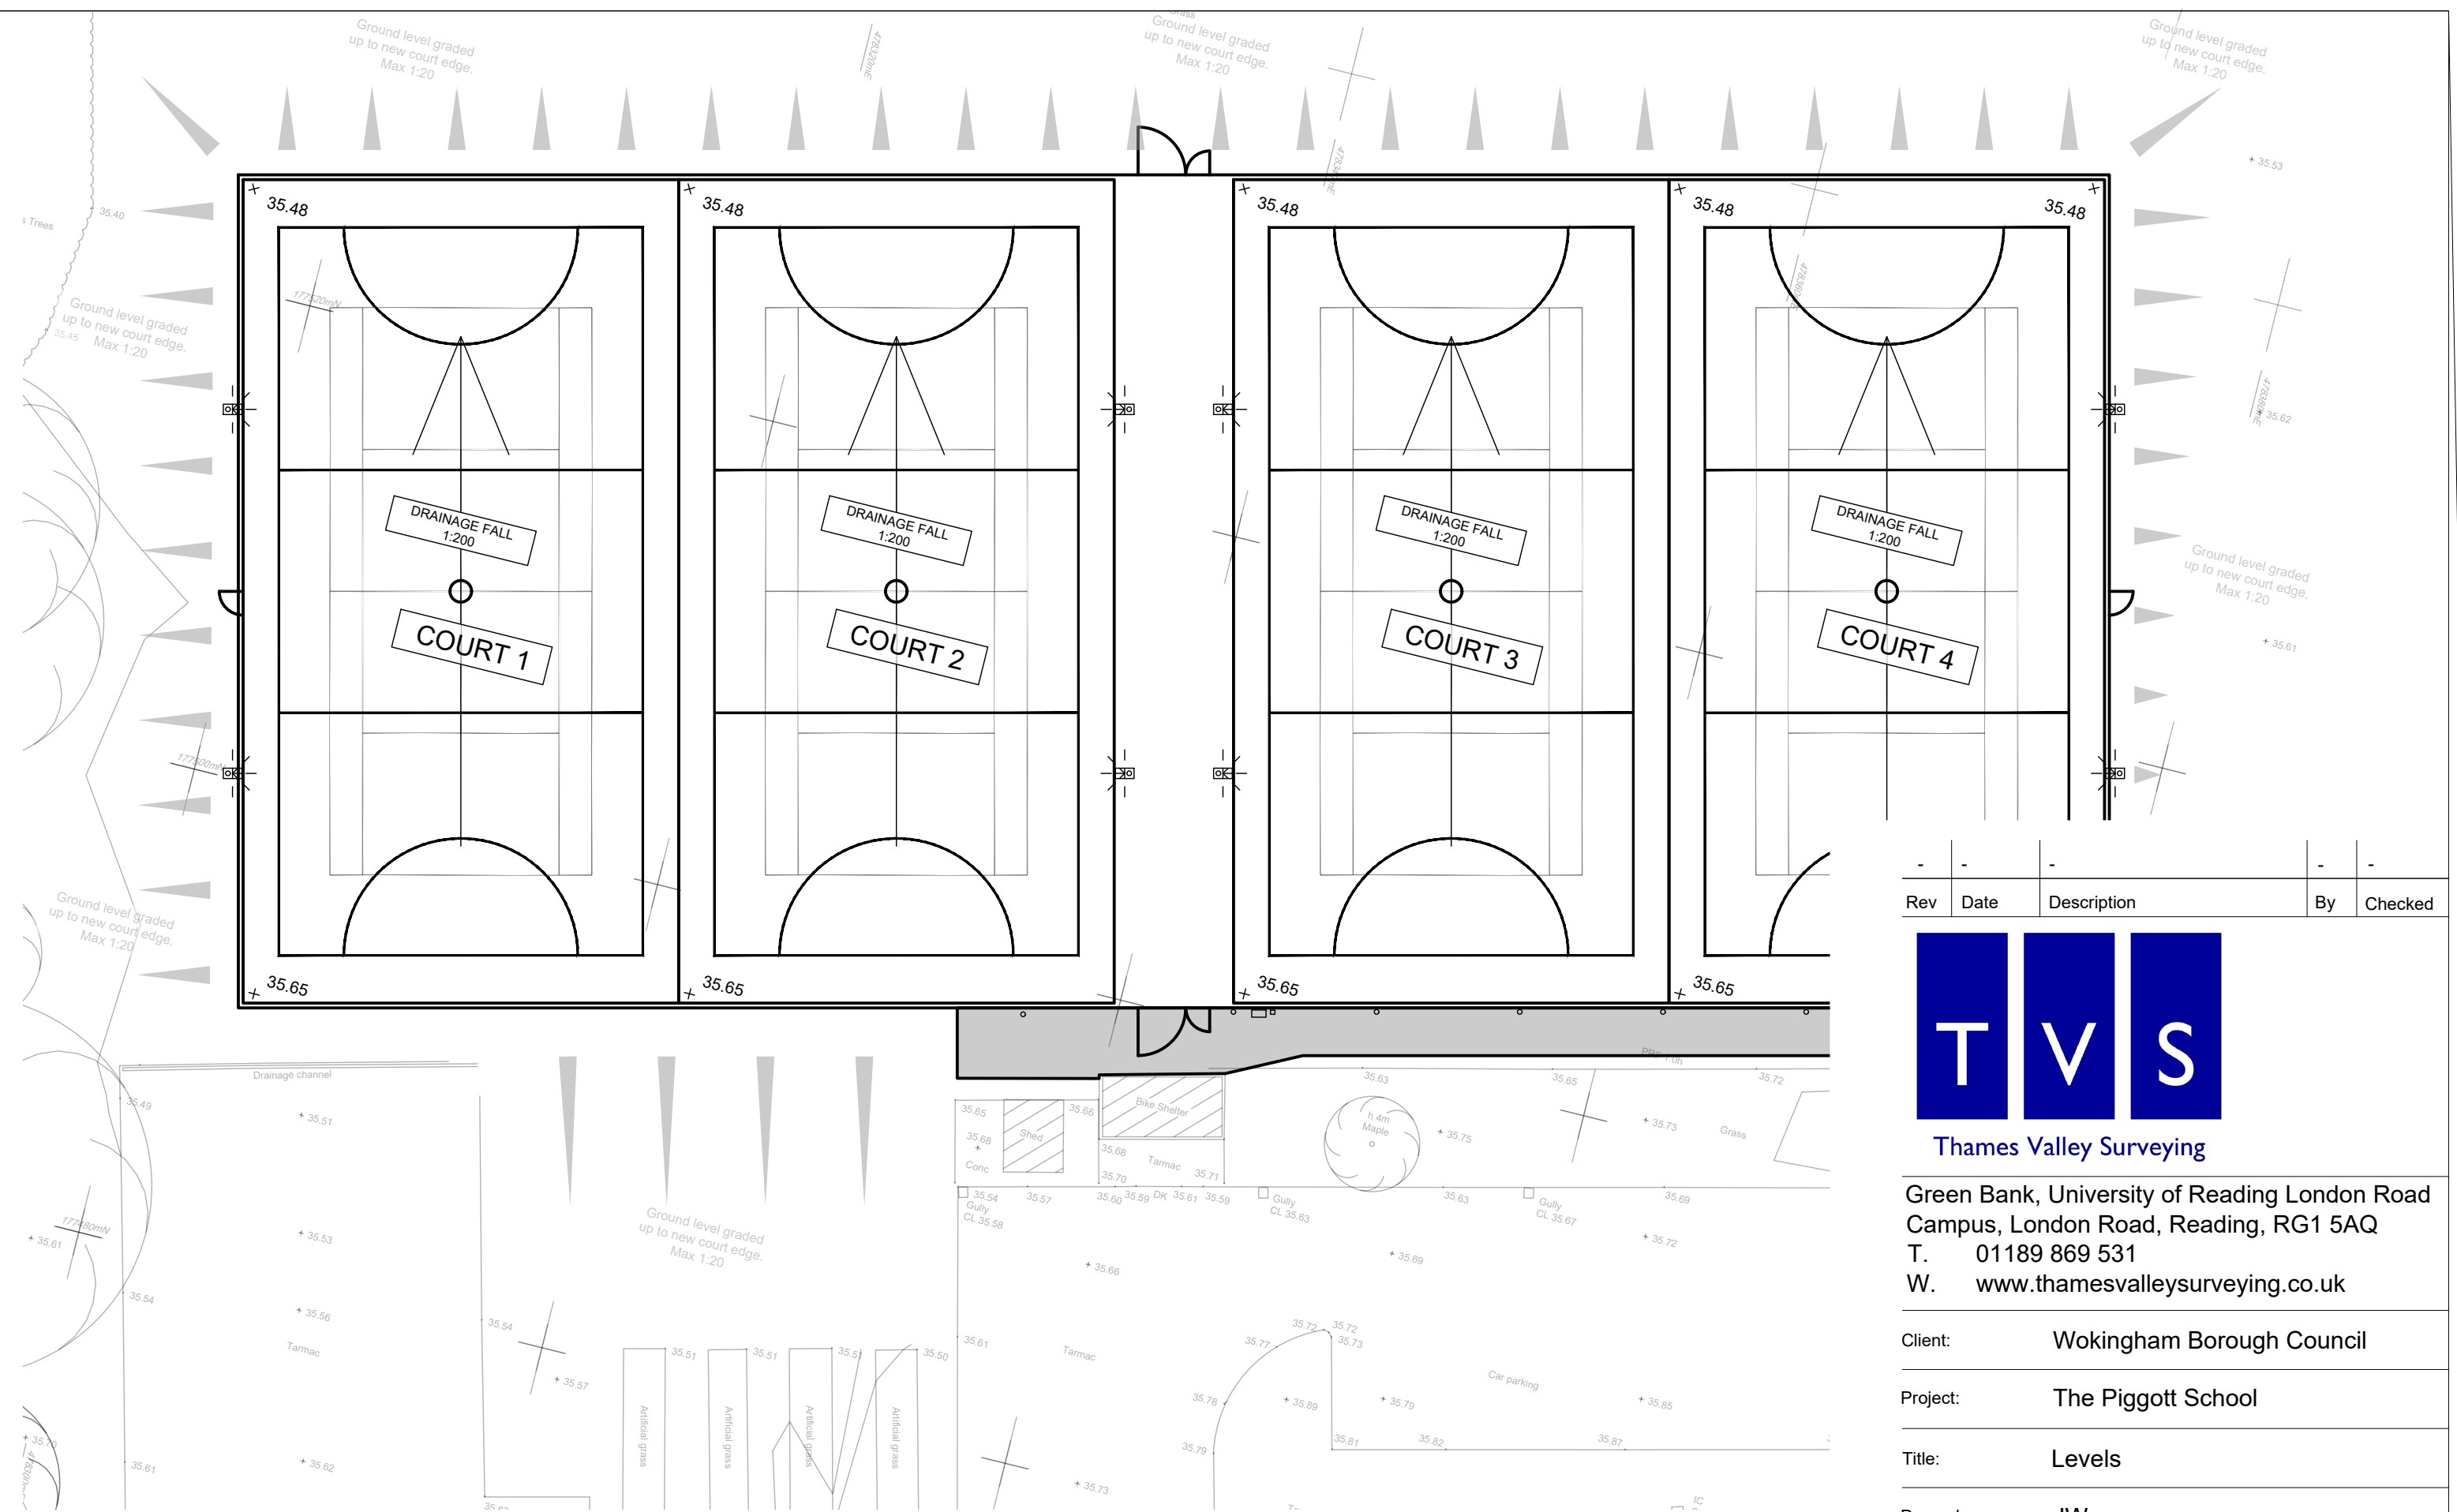

Disclaimer Notes:

- The Contractor must verify all dimensions on site
- Do not rely on scaled dimensions from this drawing



Rev	Date	Description	By	Checked
-	-	-	-	-

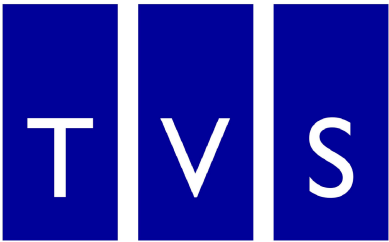

Thames Valley Surveying


Green Bank, University of Reading London Road
Campus, London Road, Reading, RG1 5AQ
T. 01189 869 531
W. www.thamesvalleysurveying.co.uk

Client:	Wokingham Borough Council
Project:	The Piggott School
Title:	Levels
Drawn by	JW
Date	22/12/2023
Scale:	1:250@A3
Drawing Ref:	230224-10-103

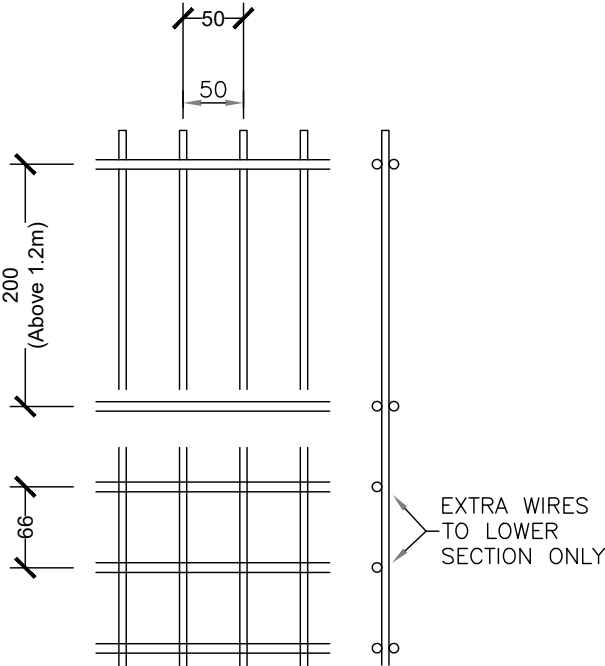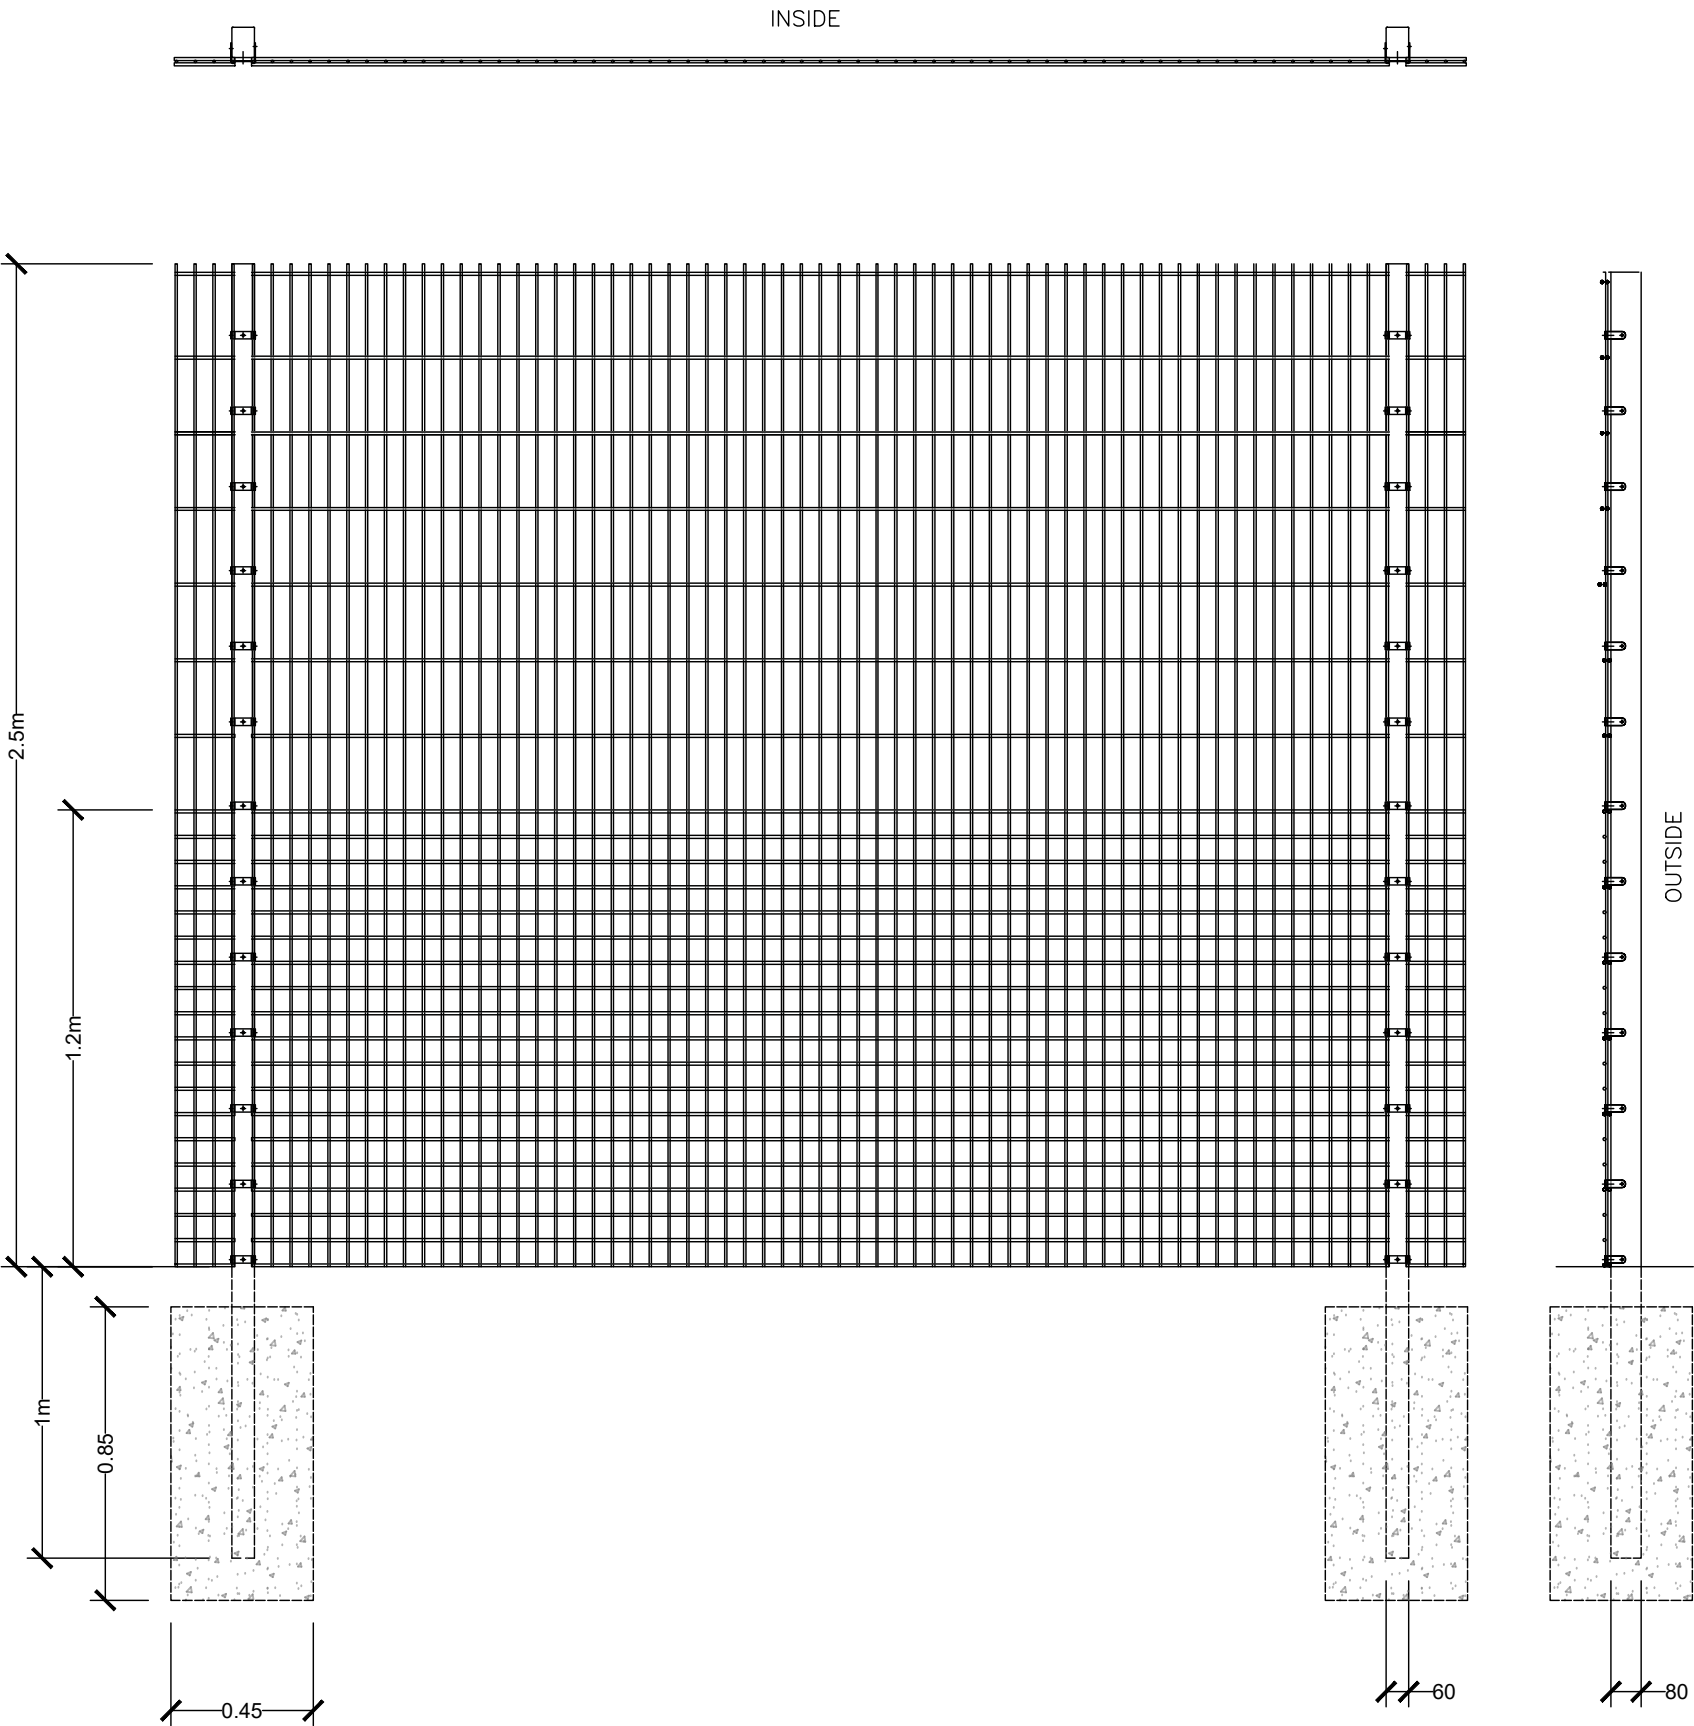


MESH DETAILS

HORIZONTAL WIRES - Ø8mm
VERTICAL WIRES - Ø6mm
Finish.
GALVANISED TO BS EN ISO 1461
POWDER COATED

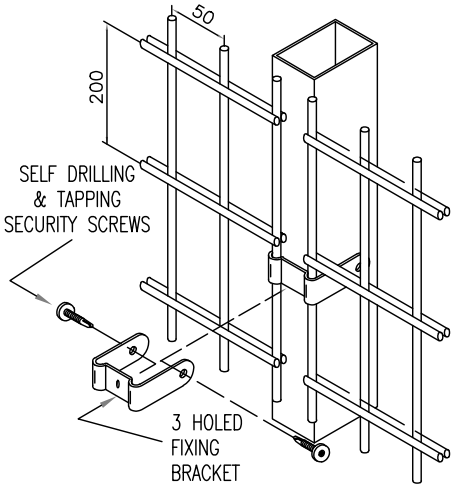

Fixing brackets at 200mm centres,
or continuous fixing plate

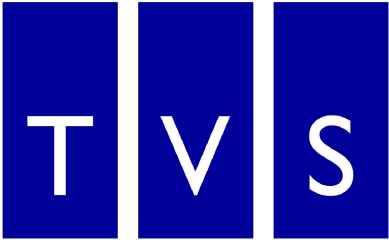

Thames Valley Surveying

Green Bank, University of Reading London Road
Campus, London Road, Reading, RG1 5AQ
T. 01189 869 531
W. www.thamesvalleysurveying.co.uk

Client: Wokingham Borough Council

Project: The Piggott School

Title: Fencing


Drawn by JW


Date 22/12/2023

Scale: 1:250@A3


Drawing Ref: 230224-20-100

- Disclaimer Notes:
- The Contractor must verify all dimensions on site
 - Do not rely on scaled dimensions from this drawing

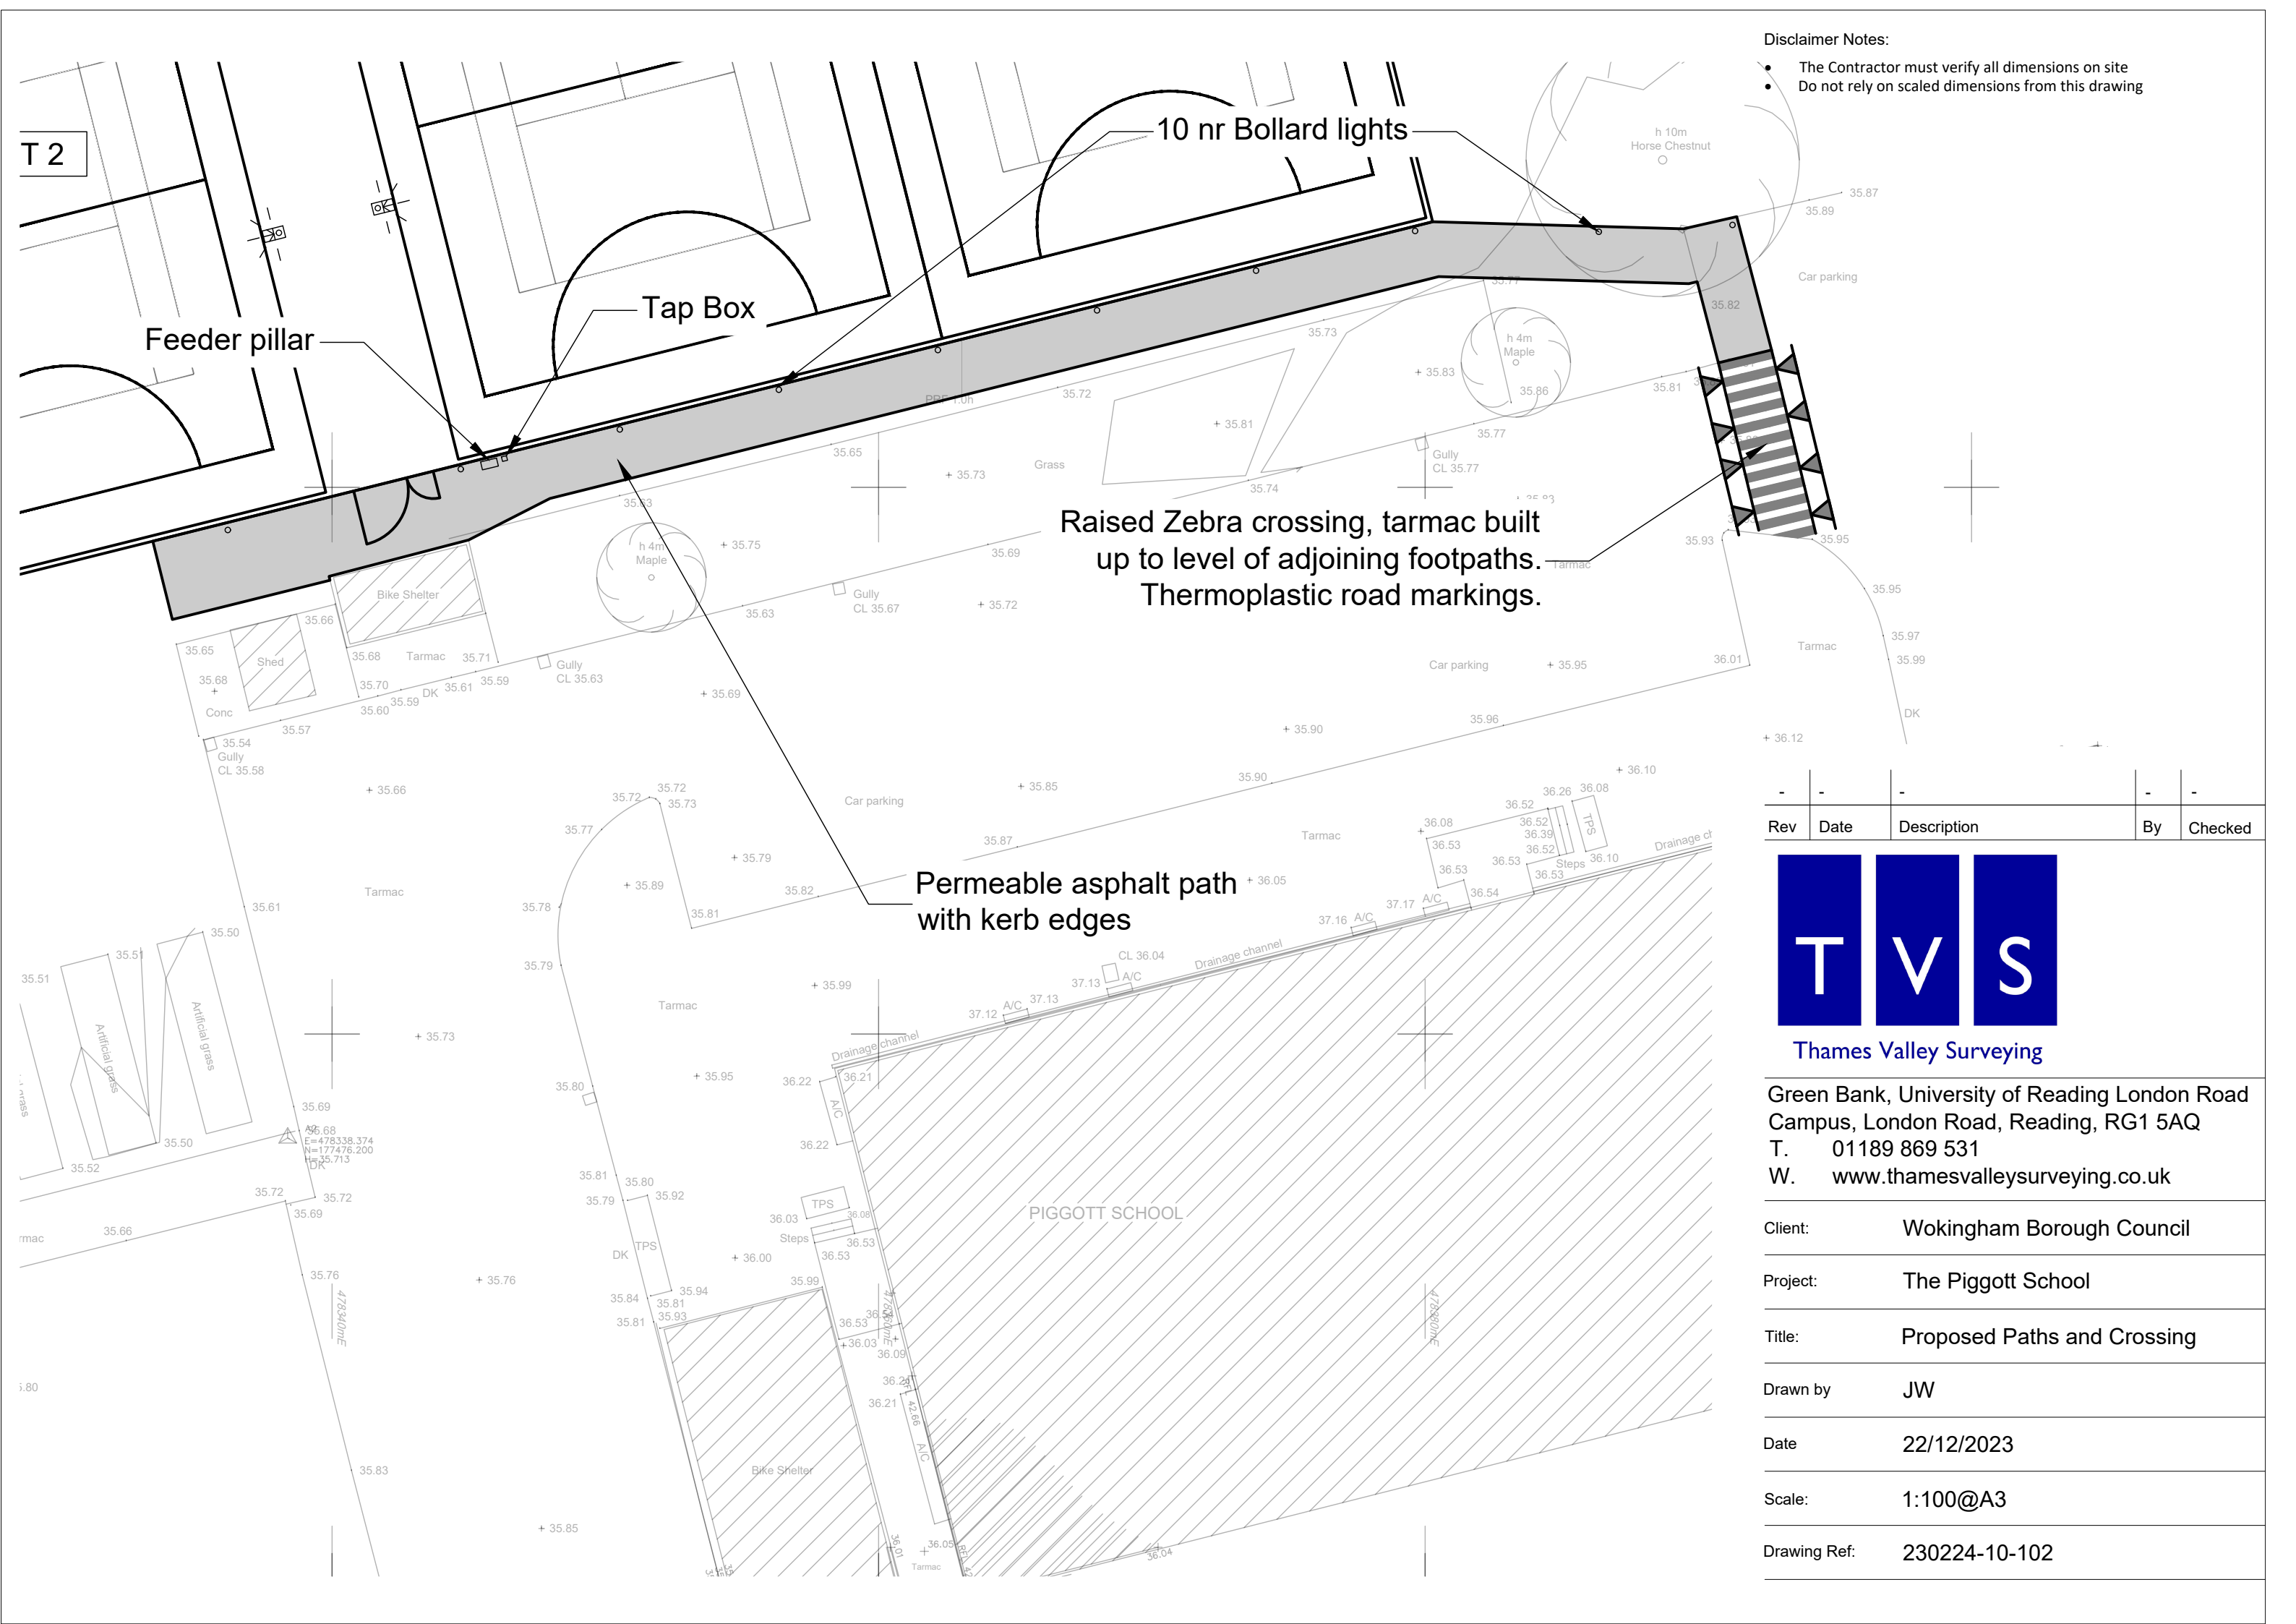

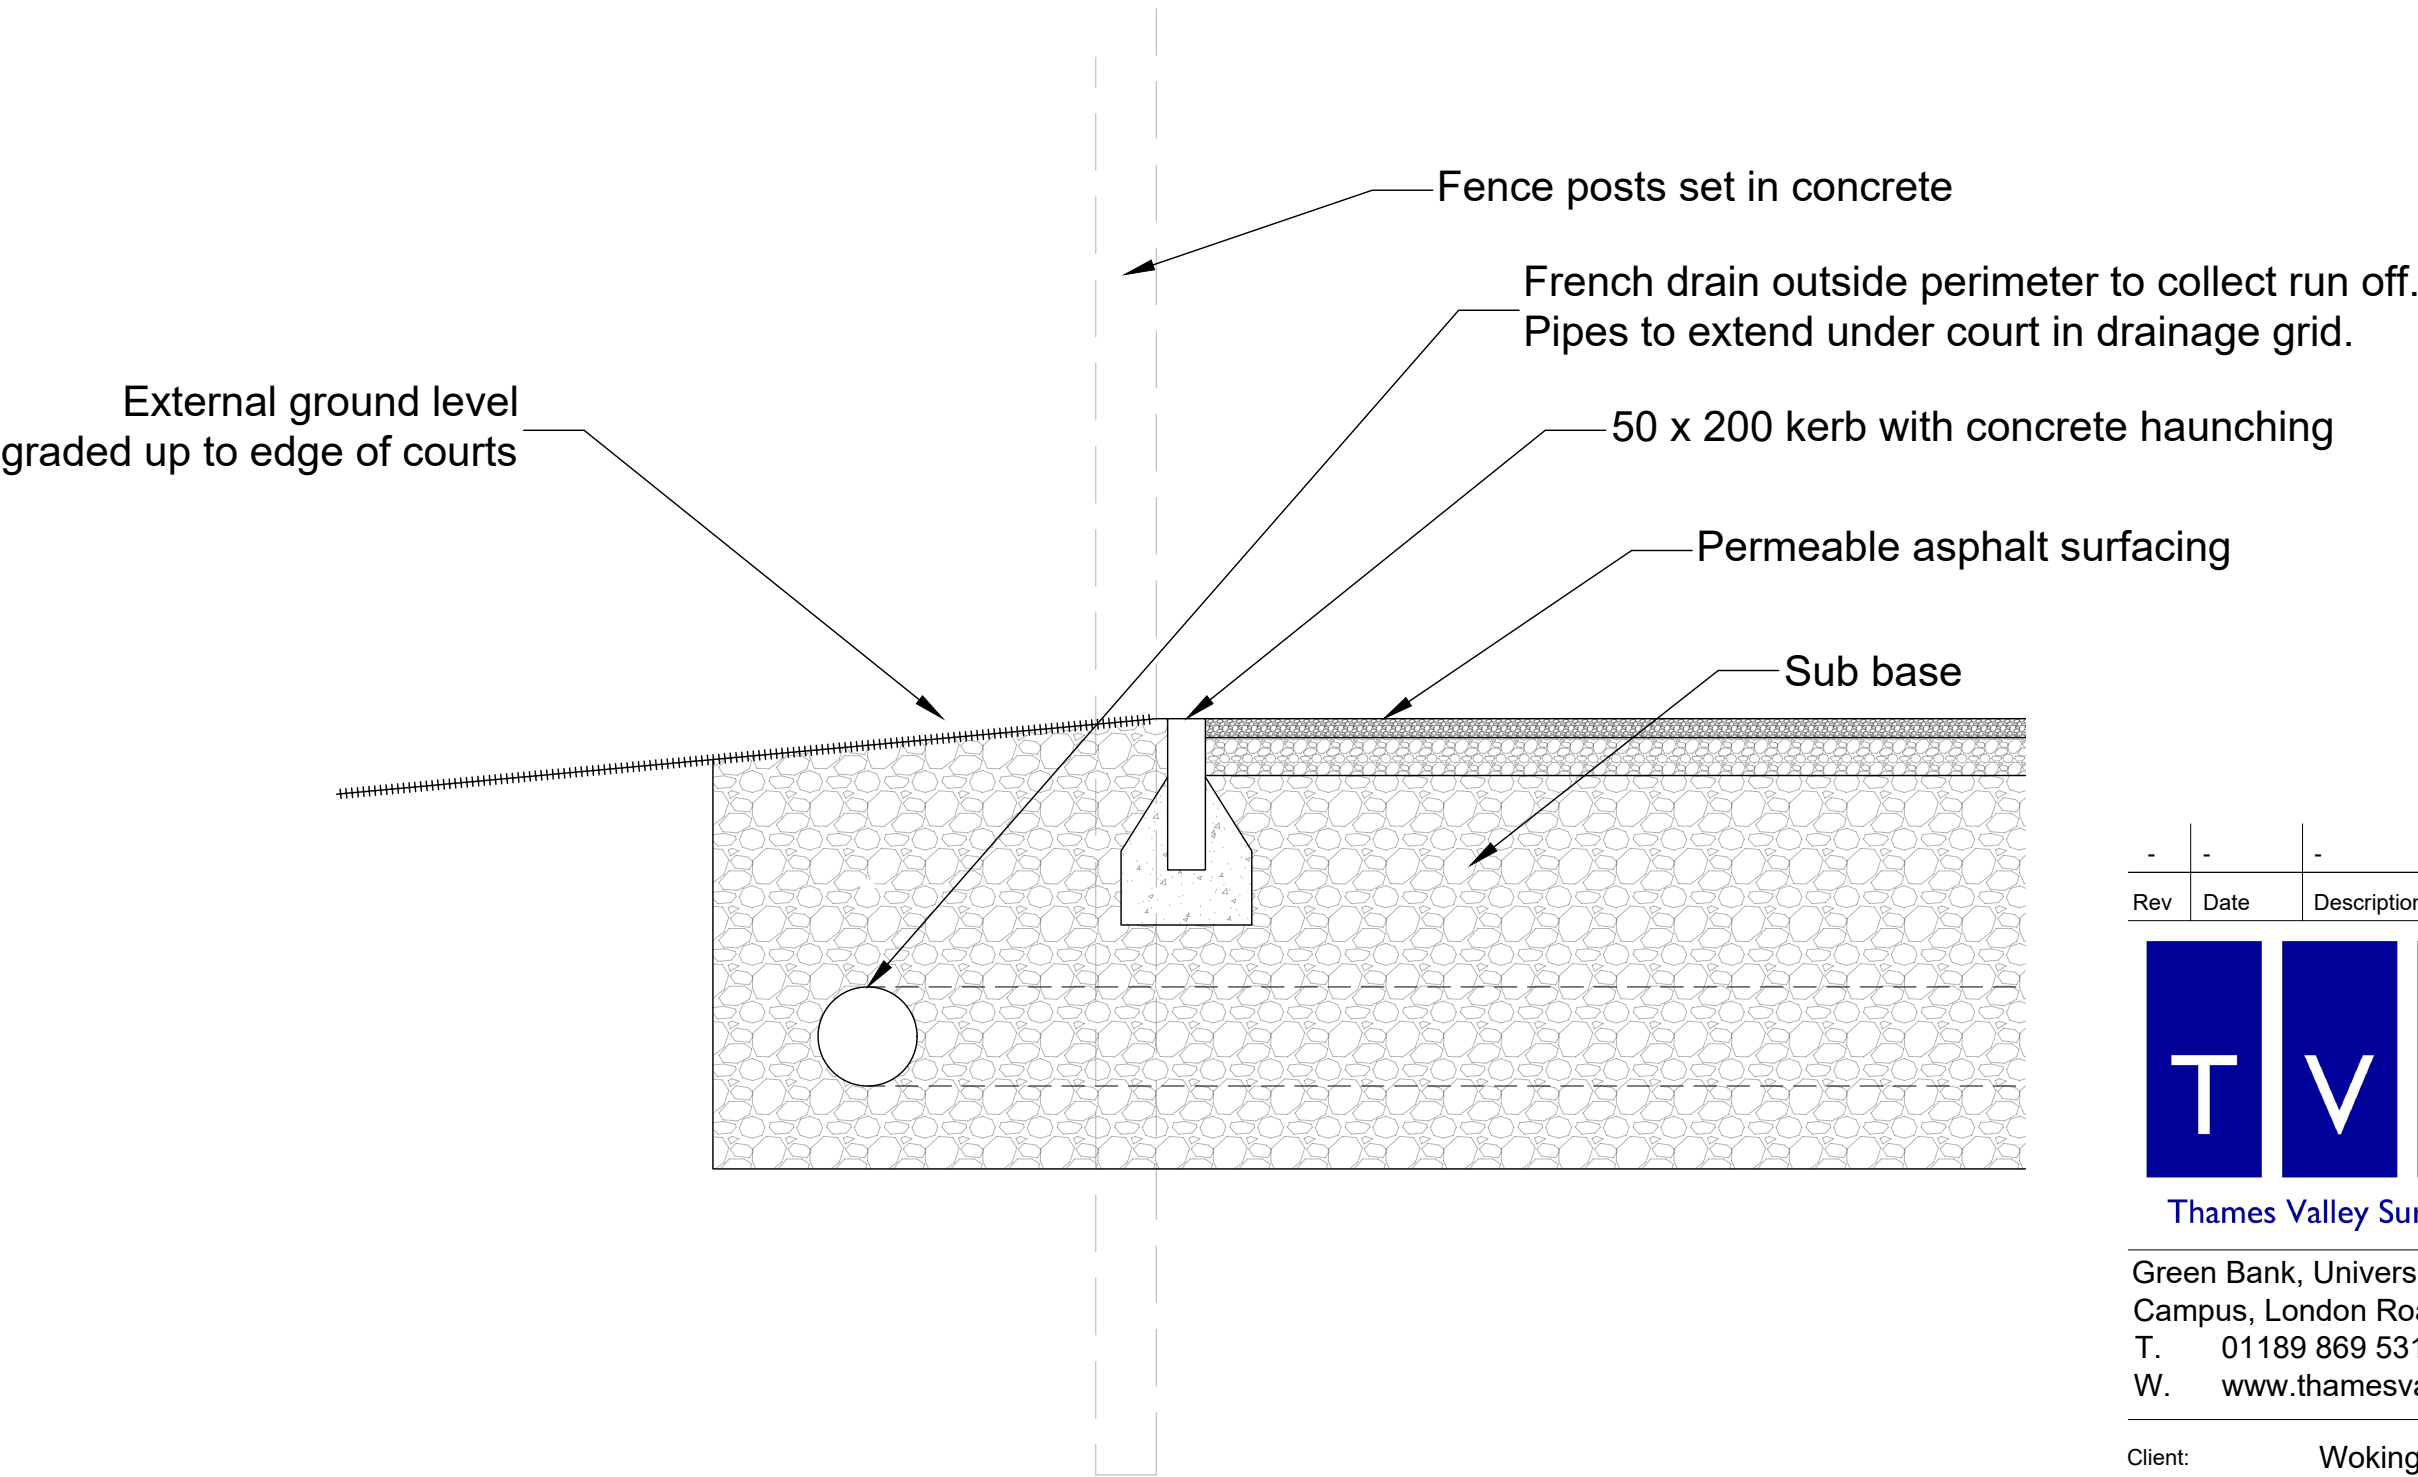

-	-	-	-	-
Rev	Date	Description	By	Checked

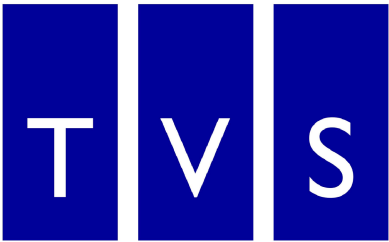

Thames Valley Surveying

Green Bank, University of Reading London Road
Campus, London Road, Reading, RG1 5AQ
T. 01189 869 531
W. www.thamesvalleysurveying.co.uk

Client:	Wokingham Borough Council
Project:	The Piggott School
Title:	Perimeter detail
Drawn by	JW
Date	22/12/2023
Scale:	1:250@A3
Drawing Ref:	230224-20-101

- Disclaimer Notes:
- The Contractor must verify all dimensions on site
 - Do not rely on scaled dimensions from this drawing