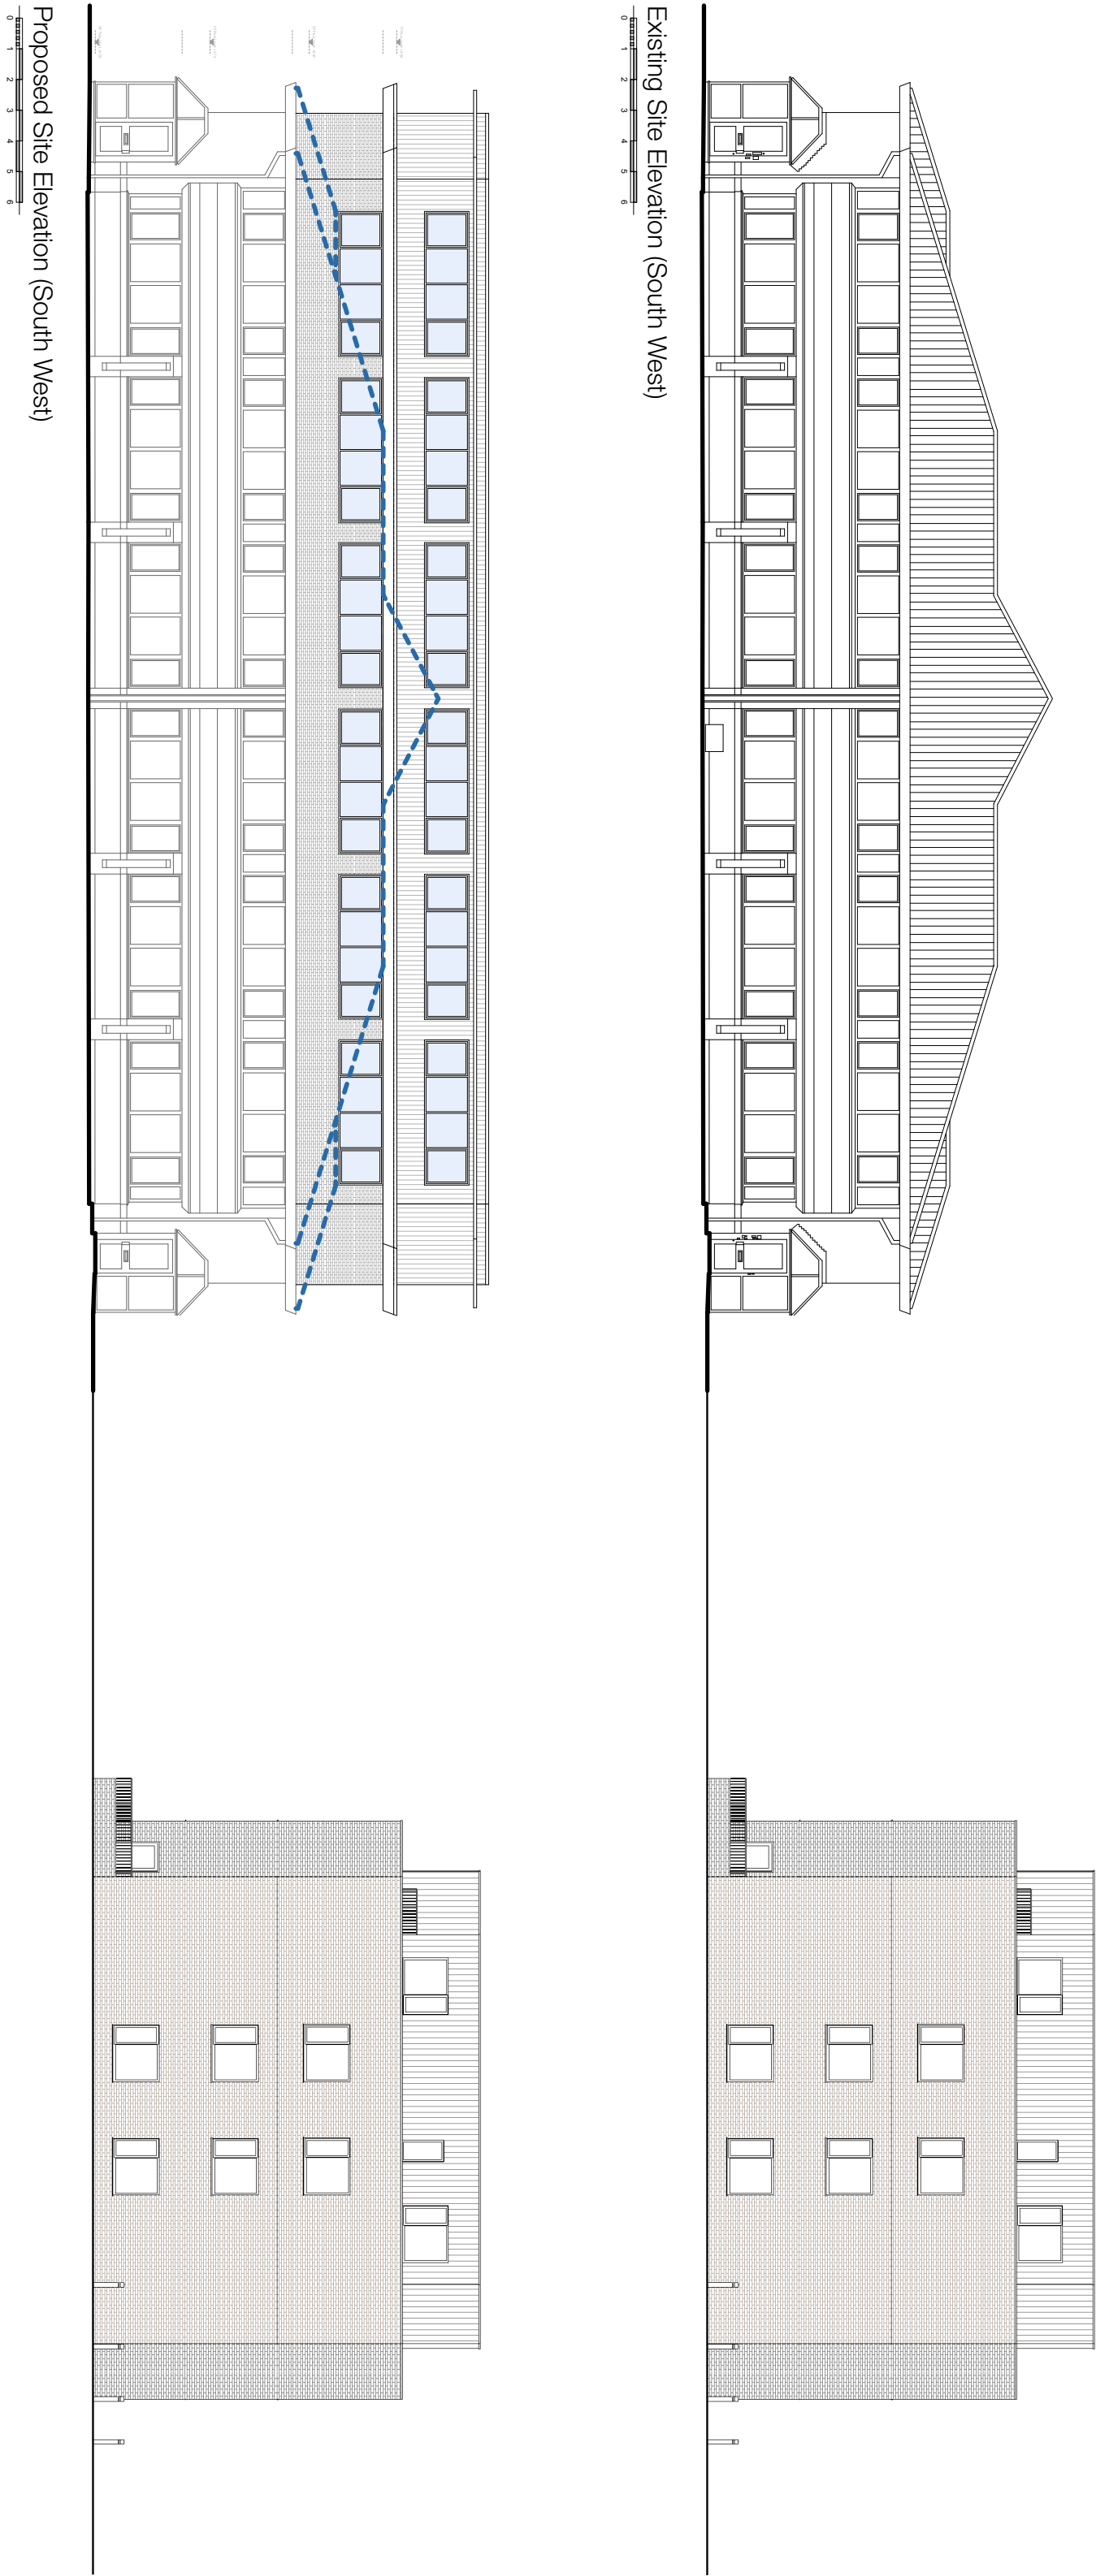


Notes:
These Drawings have been produced by JE Architecture
and are copyright of JE Architecture Ltd.
• Do not scale from this drawings
• All dimensions are in millimeters
• All dimensions to be checked on site

These Plans are for Planning Purposes Only

Rev	Date	Comments
D	16.01.2025	Additional Information for Council
C	23.10.2024	Layout Amendments
B	14.10.2024	Amendments from Client Meeting
A	01.10.2024	Class AA Application Prepared
	14.08.2024	Planning Application Prepared

JE ARCHITECTURE

ARCHITECTURE STUDIO

JE Architecture Ltd.

School Hill Cottage
School Hill
Farnham
Surrey
GU10 1HY

E: info@jearchitecture.co.uk
W: www.jearchitecture.co.uk

Client:
Mr. Arjun Gill

Project Address:
Indigo House
Mulberry Business Park
Wokingham
Berkshire
RG41 2GY

Drawing Status:
PRELIMINARY

Drawn On:
Friday 17 January 2025

Drawn By:
Jack Eddy

Scale:
1:200@A1

Drawing Title:
Site Layout Plan

Drawing Number:
JEA-LAY-004d