


- Existing building was constructed between 1948 and 2018
- The Building is in current use as Class B1(a)
- The additional storeys are constructed over the principle part of the building
- The dwellinghouses are flats

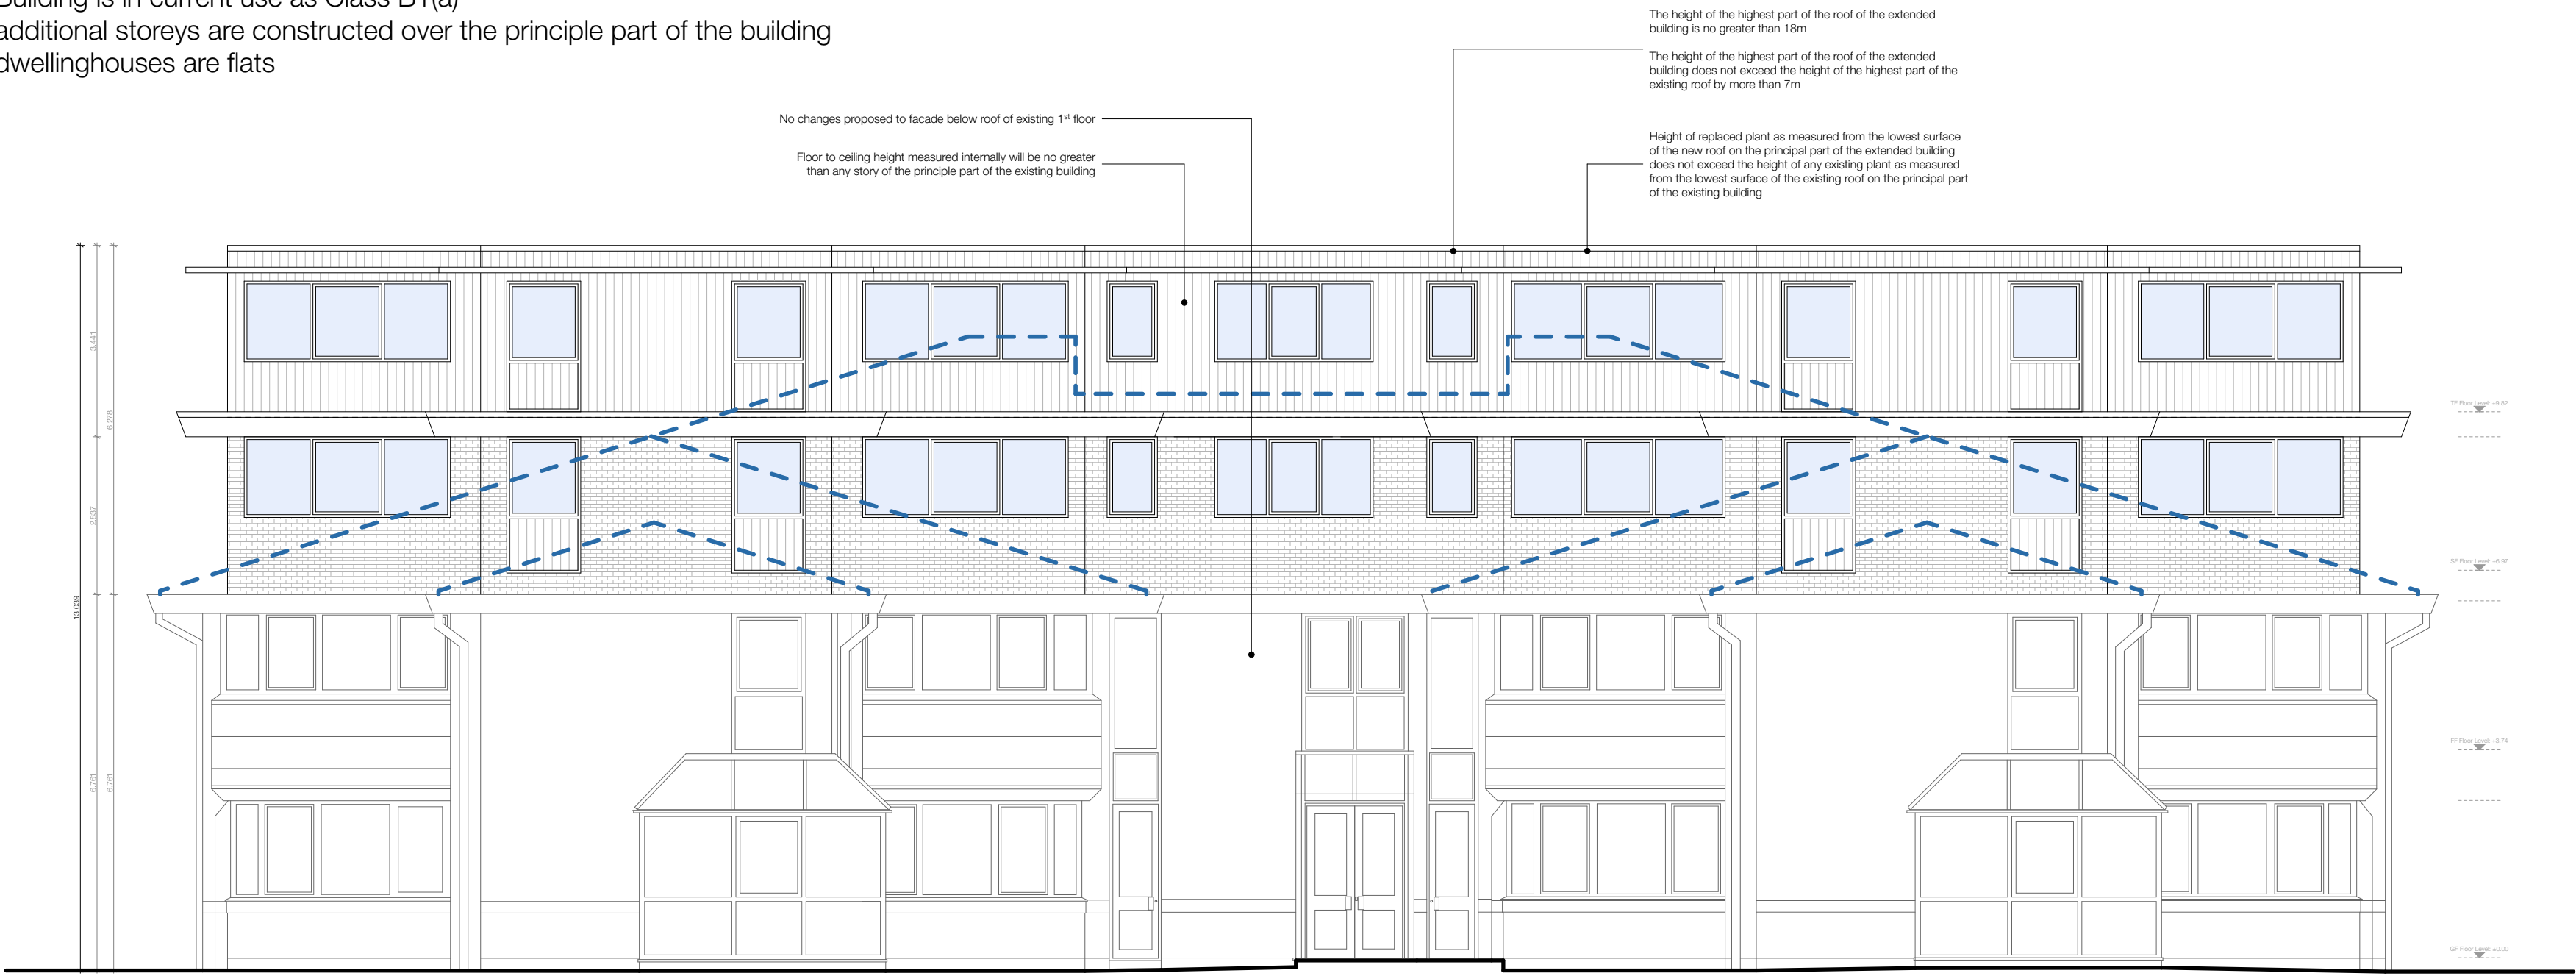

Proposed Front (North West) Elevation



Proposed Rear (South East) Elevation

Notes:
These Drawings have been produced by JE Architecture and are copyright of JE Architecture Ltd.
• Do not scale from this drawings
• All dimensions are in millimeters
• All dimensions to be checked on site

These Plans are for Planning Purposes Only

Rev	Date	Comments
D	16.01.2025	Additional Information for Council
C	23.10.2024	Layout Amendments
B	14.10.2024	Amendments from Client Meeting
A	01.10.2024	Class AA Application Prepared
	14.08.2024	Planning Application Prepared

JE ARCHITECTURE

ARCHITECTURE LTD.

JE Architecture Ltd.

School Hill Cottage

School Hill

Farnham

Surrey

GU10 1HY

E: info@jearchitecture.co.uk

W: www.jearchitecture.co.uk

Client:
Mr. Arjun Gill

Project Address:
Indigo House
Mulberry Business Park
Wokingham
Berkshire
RG41 2GY

Drawing Status:
PRELIMINARY

Drawn On:
Friday 17 January 2025

Drawn By:
Jack Eddy

Scale:
1:100@A1

Drawing Title:
Proposed Elevations

Drawing Number:
JEA-PRO-003d