


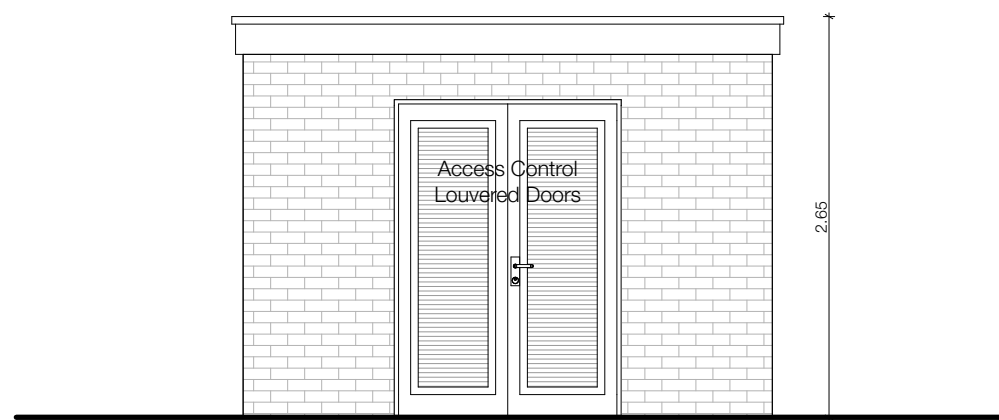


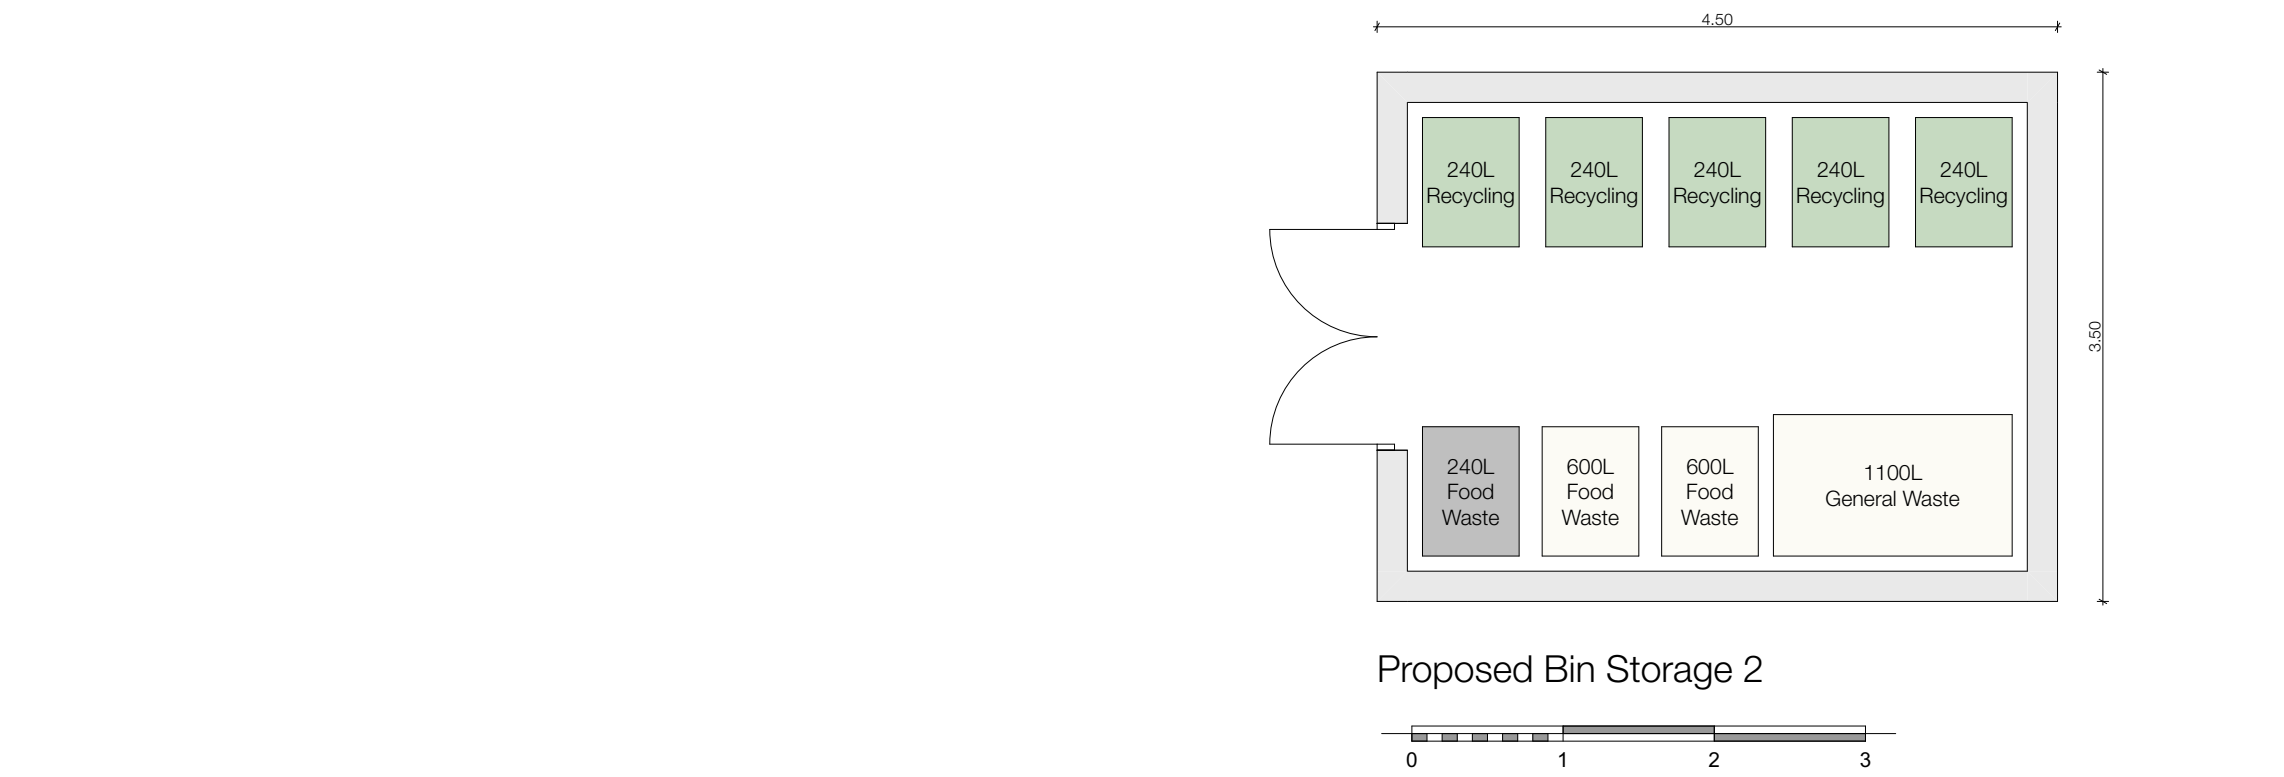


Front (South East) Elevation

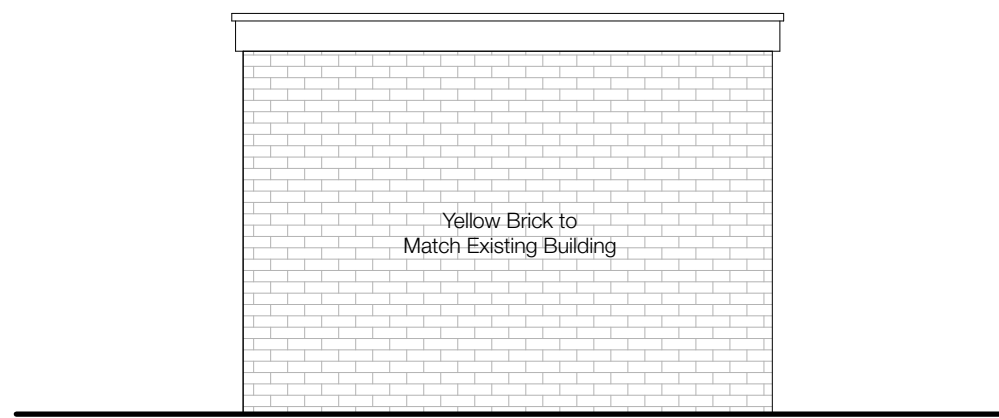




Rear (North West) Elevation

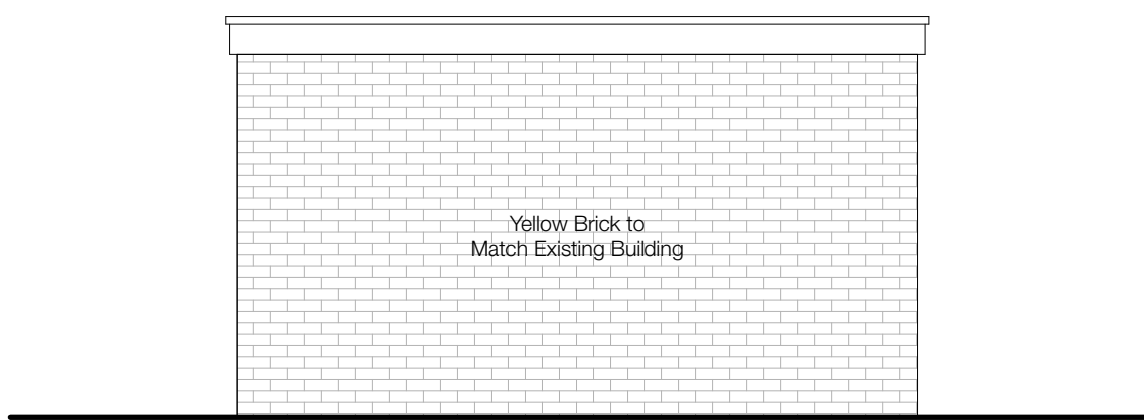


Side (South West) Elevation

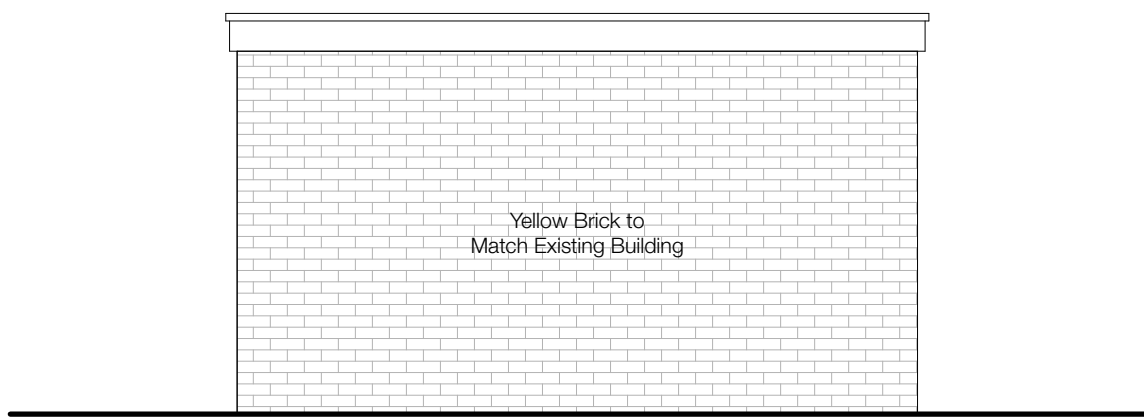


Side (North East) Elevation

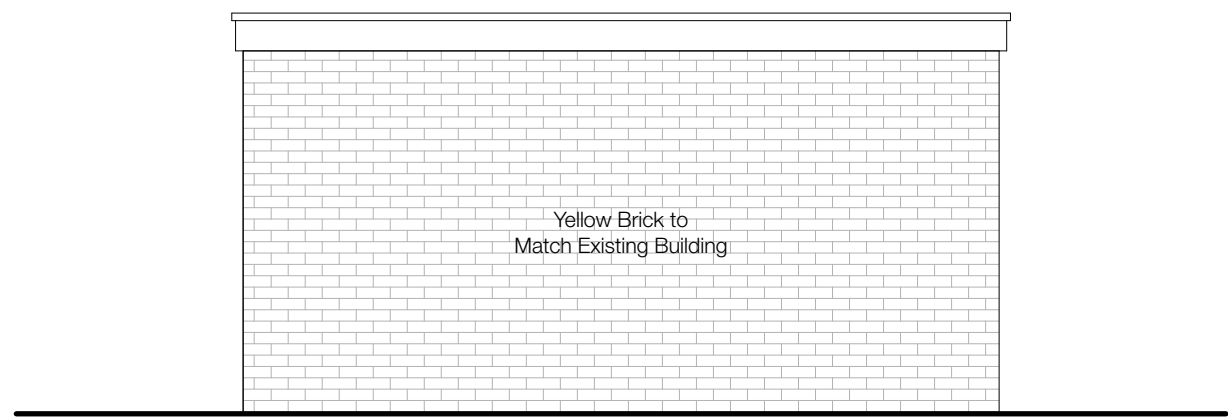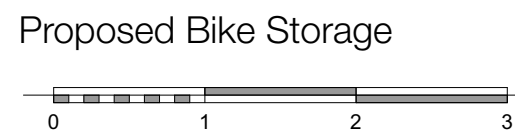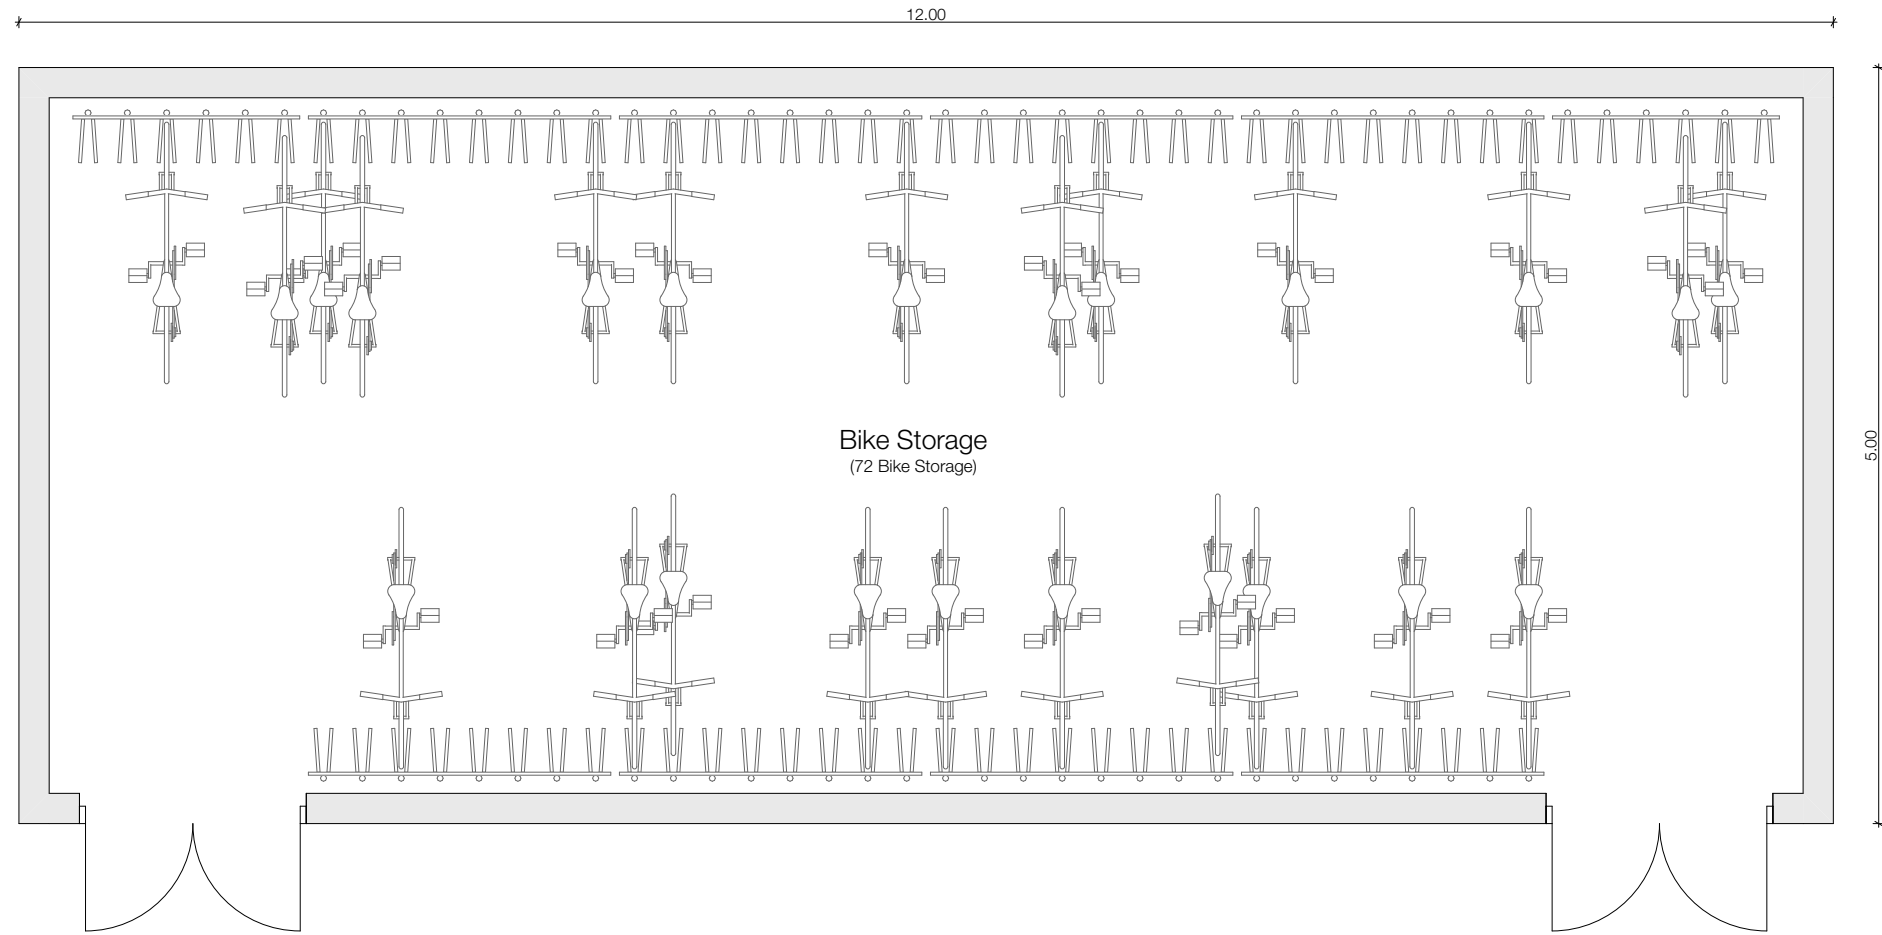


Side (South East) Elevation

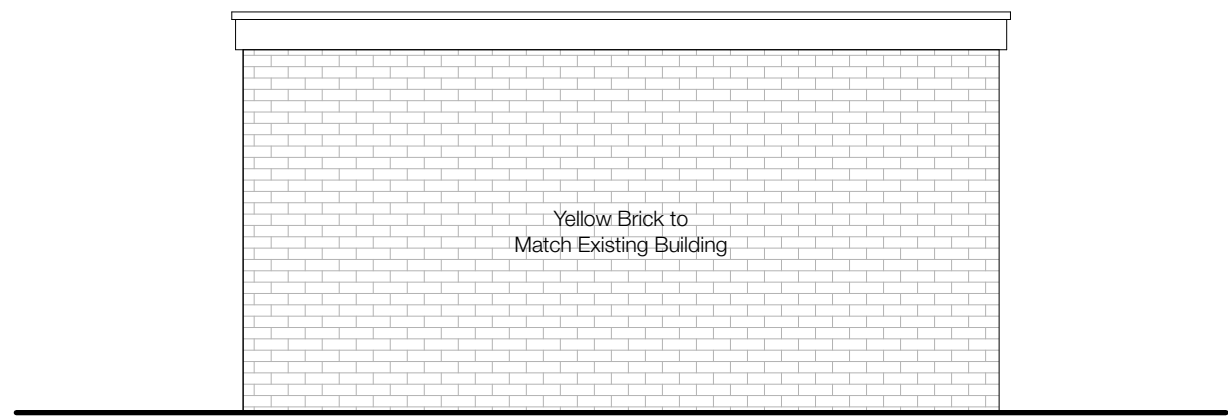



Side (North West) Elevation

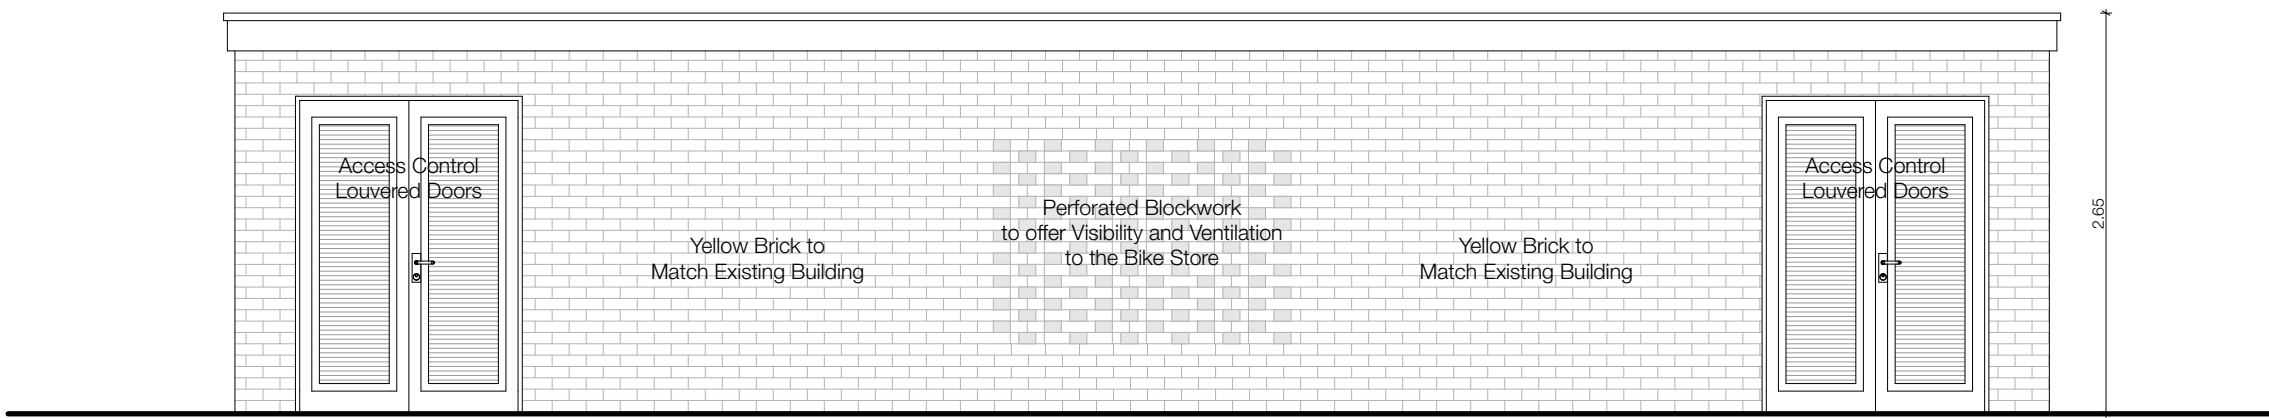


Front (South West) Elevation

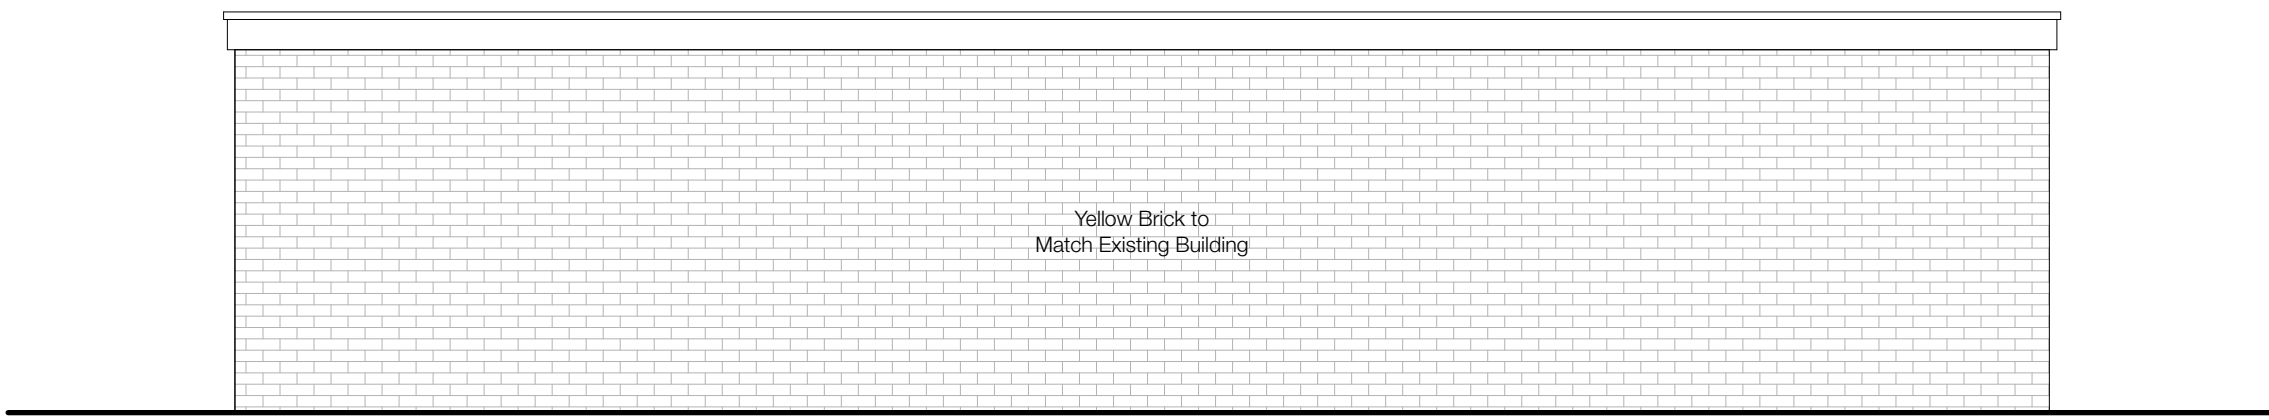


Rear (North East) Elevation

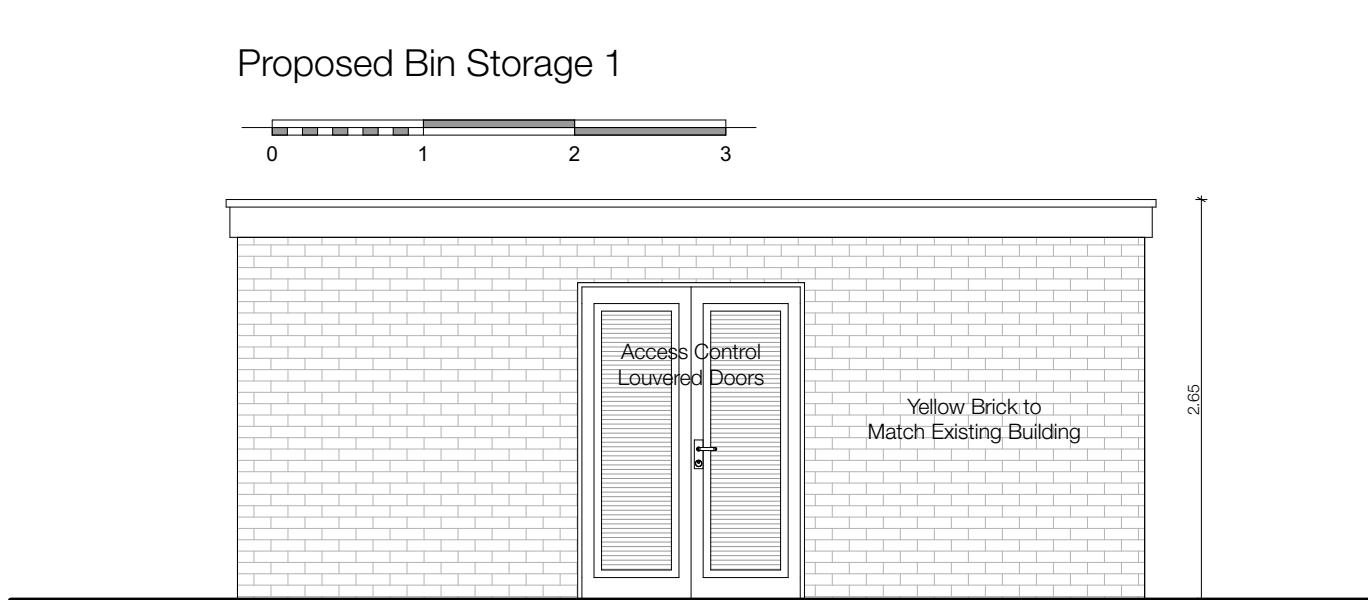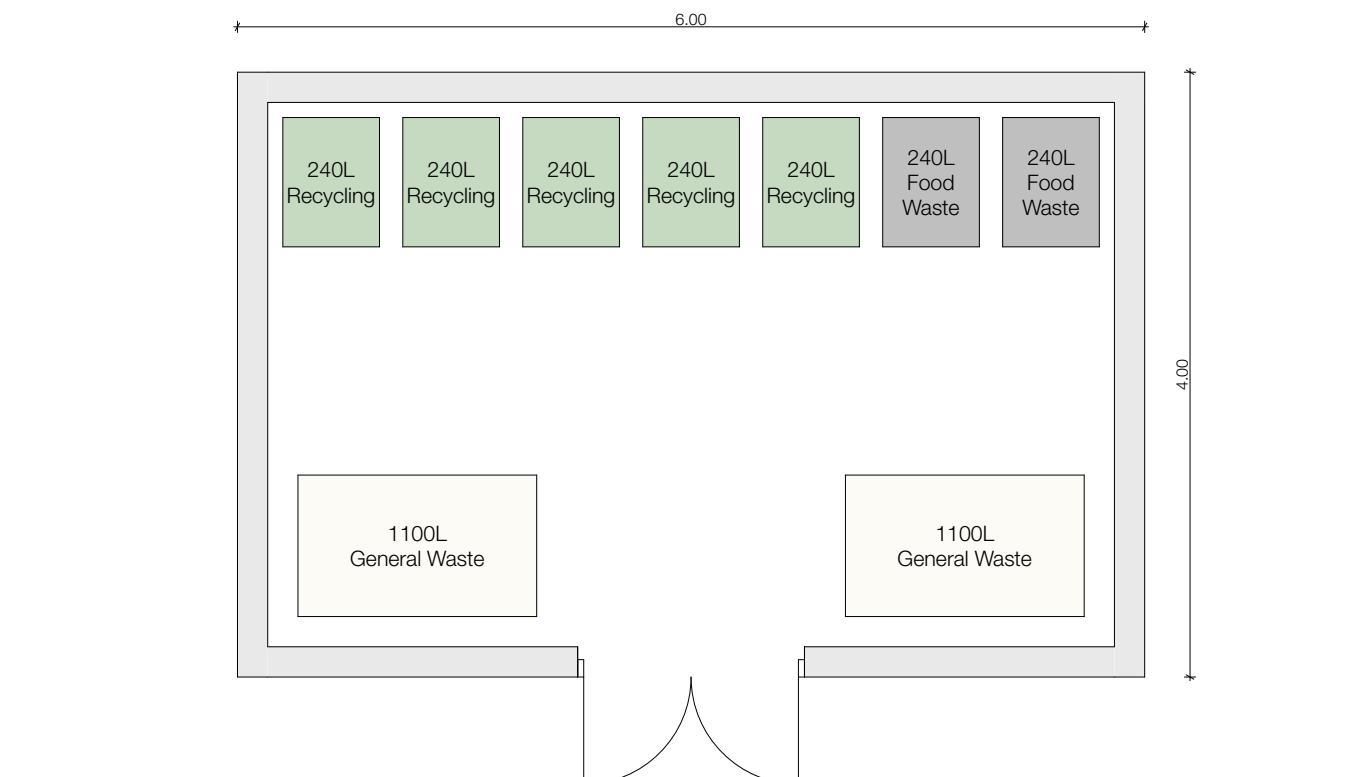


Front (South West) Elevation

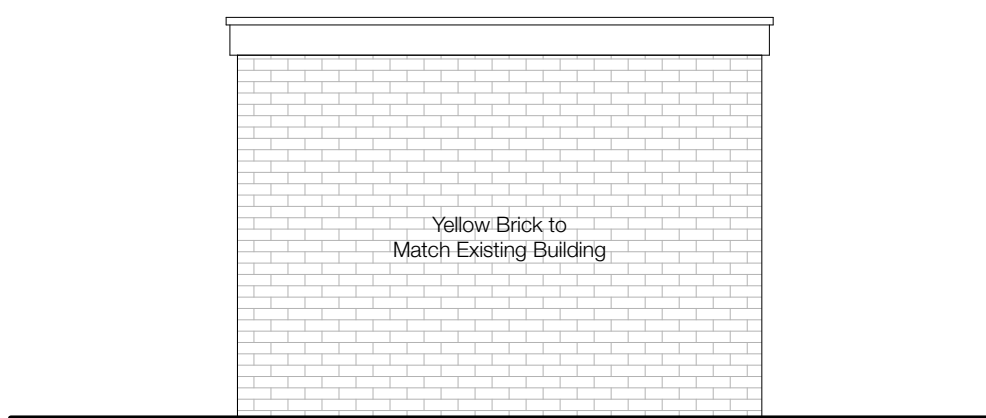

Side (North West) Elevation

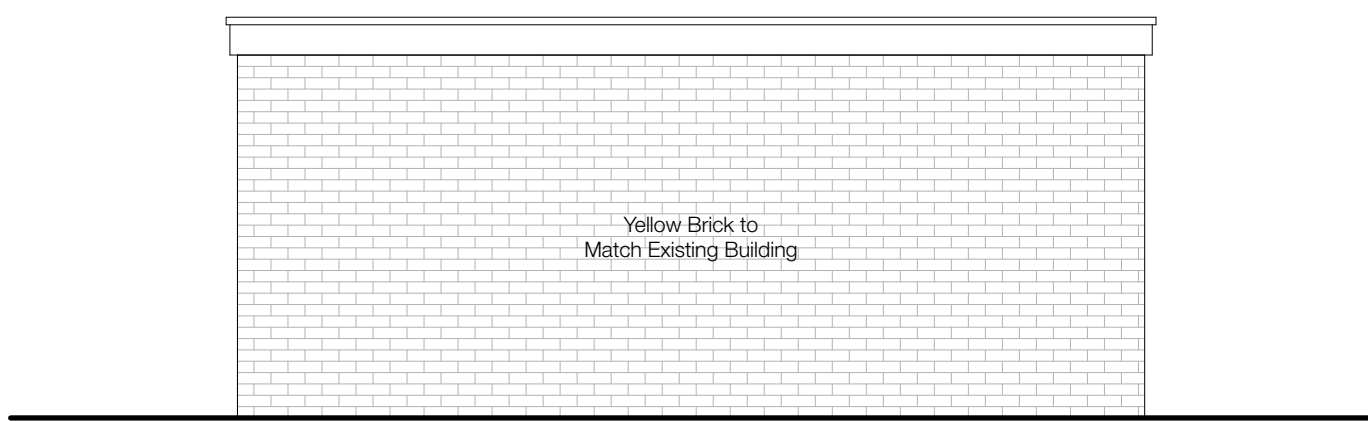

Rear (North East) Elevation

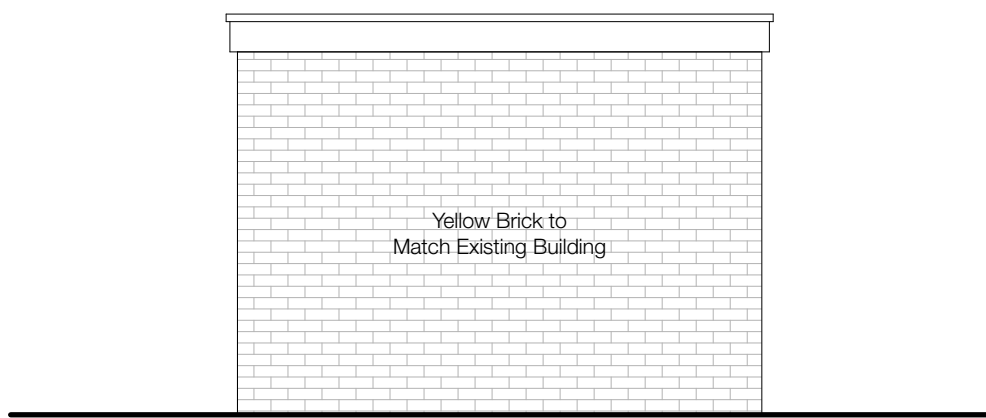

Side (South East) Elevation

Notes:
These Drawings have been produced by JE Architecture and are copyright of JE Architecture Ltd.
• Do not scale from this drawings
• All dimensions are in millimeters
• All dimensions to be checked on site

These Plans are for Planning Purposes Only

Rev	Date	Comments
D	16.01.2025	Additional Information for Council
C	23.10.2024	Layout Amendments
B	14.10.2024	Amendments from Client Meeting
A	01.10.2024	Class AA Application Prepared
	14.08.2024	Planning Application Prepared

JE ARCHITECTURE
ARCHITECTURE STUDIO

JE Architecture Ltd.

School Hill Cottage
School Hill
Farnham
Surrey
GU10 1HY

E: info@jearchitecture.co.uk
W: www.jearchitecture.co.uk

Client:

Mr. Arjun Gill

Project Address:

Indigo House
Mulberry Business Park
Wokingham
Berkshire
RG41 2GY

Drawing Status:

PRELIMINARY

Drawn On:

Friday 17 January 2025

Drawn By:

Jack Eddy

Scale:

1:50@A1

Drawing Title:

Proposed Bin and Cycle Storage

Drawing Number:

JEA-PRO-010d