



Front Elevation

Side Elevation




Rear Elevation


Side Elevation




Dwelling Location on Site.

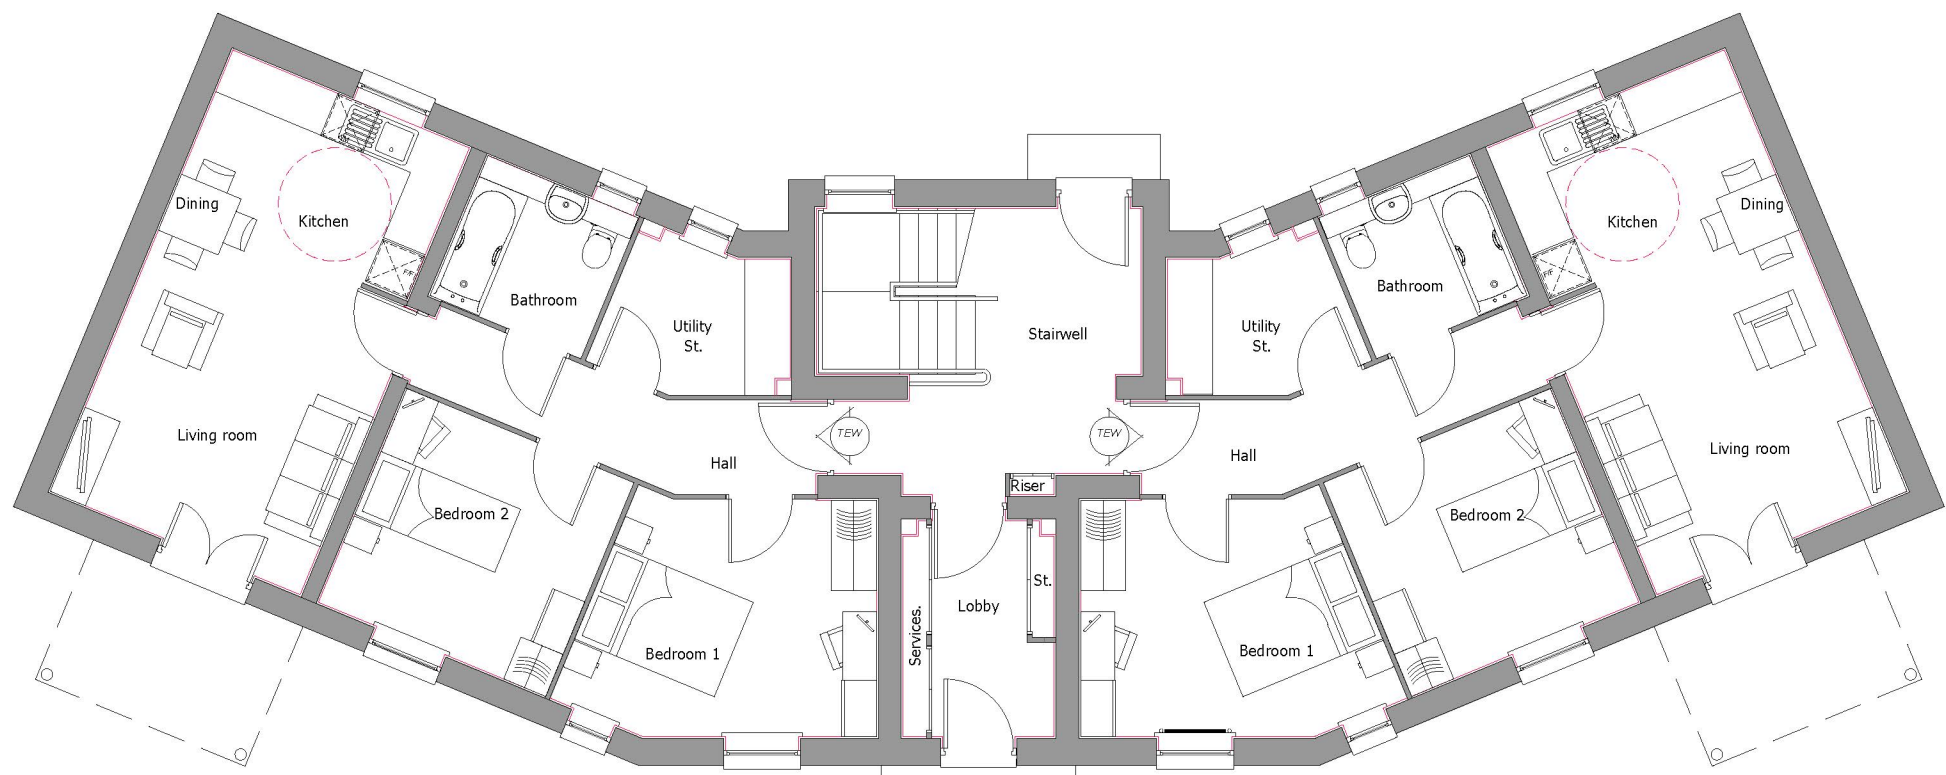

Ground Floor Plan

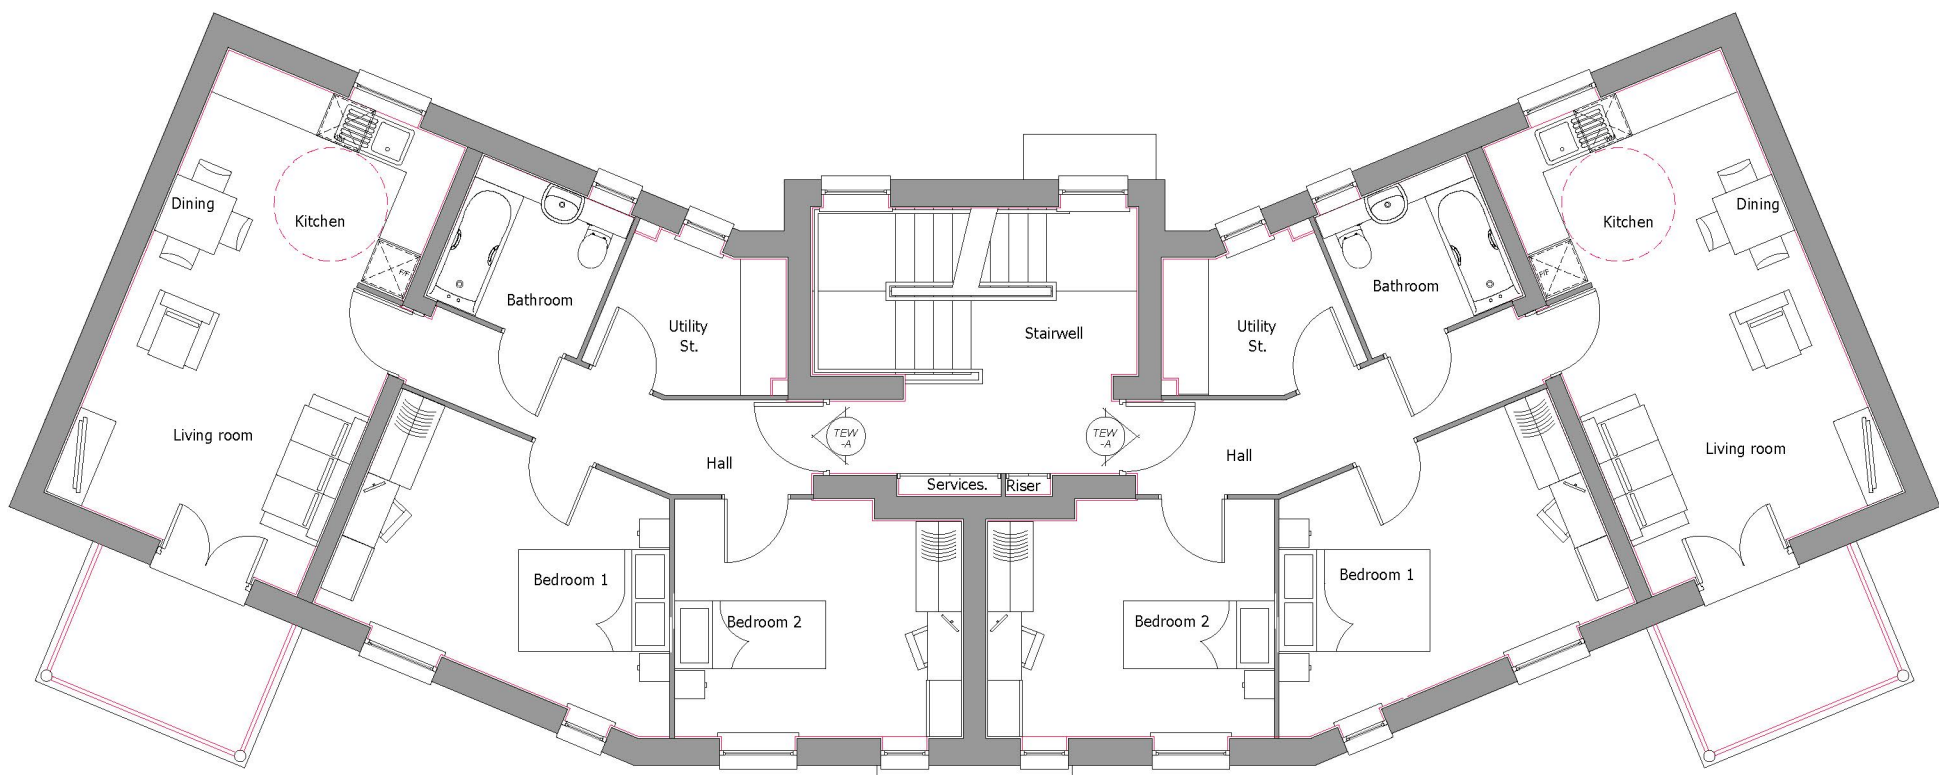

First Floor Plan

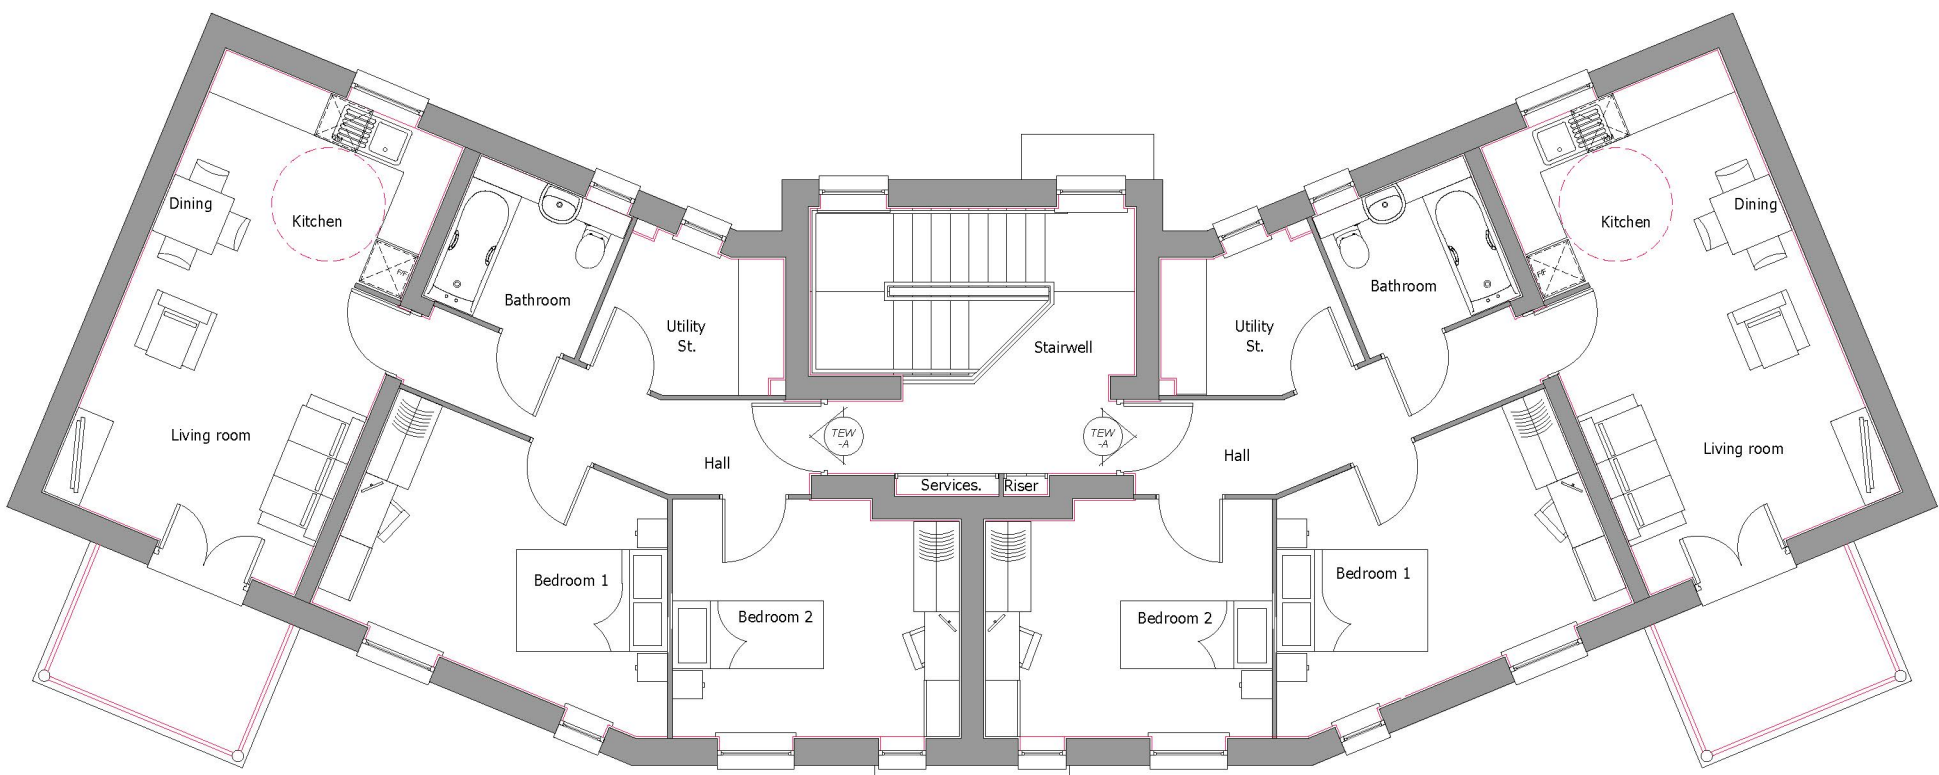

Second Floor Plan

| HouseType: Lewkesbury |        |                 | HouseType: Lewkesbury |                  |        |
|-----------------------|--------|-----------------|-----------------------|------------------|--------|
| Variation             | Option |                 | Variation             | A                | Option |
| Bedrooms              | 2      | Persons         | 3                     | Bedrooms         | 2      |
| Sq.ft finish          | 666.90 | Sq.m finish     | 61.96                 | Sq.ft finish     | 702.98 |
| Sq.ft structural      | 675.84 | Sq.m structural | 62.79                 | Sq.ft structural | 712.59 |
|                       |        |                 |                       | Sq.m structural  | 66.20  |

PLOT No.  
As Drawn - 85-90 and 91-96  
Handed -

