


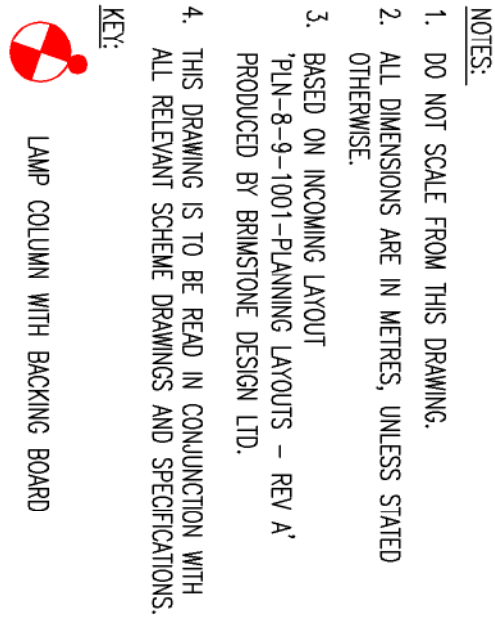

Item	Description	REVISED	Item	Date
D	UPDATED TO SUIT LATEST LAOUT	IV	TA	08-04-23
C	UPDATED TO SUIT LATEST LAOUT	IV	AS	06-05-22
B	LAOUT UPDATED TO FIX ISSUES	IV	MS	12-04-22
A	UPDATED SITE LAOUT	AS	MS	15-03-22
REVISED				
Preliminary Issue	✓	Submitted for S104		
Planning Issue		Issued for Tender		
Submitted for S38		Issued for Construction		
Submitted for S278		As Bids		
DRAWING STATUS				

STUART MICHAEL ASSOCIATES
CONSULTING ENGINEERS



Stuart Michael Associates Ltd
Coombe House, Coombe Square, Thatcham, Berkshire RG19 4JF

T: 01635 867 711
F: 01635 861 715

e: mail@stuartmichael.co.uk
w: www.stuartmichael.co.uk

 **DAVID WILSON HOMES**
— WHERE QUALITY LIVES —
 **BARRATT**
— HOMES —

FINCHWOOD PARK PHASE
7, 8 AND 9

GENERAL ARRANGEMENT
PARCEL 8

DATE: FEB 2022
 DRAWN: TV
 CHECKED: TA
 DRAWING NO.: PLN-8-4010
 REV: D
 SCALE: 1:250
 @ A1

This drawing is the copyright of Stuart McDowell Associates Limited. It may not be reproduced or amended without the written approval of Stuart McDowell Associates.