



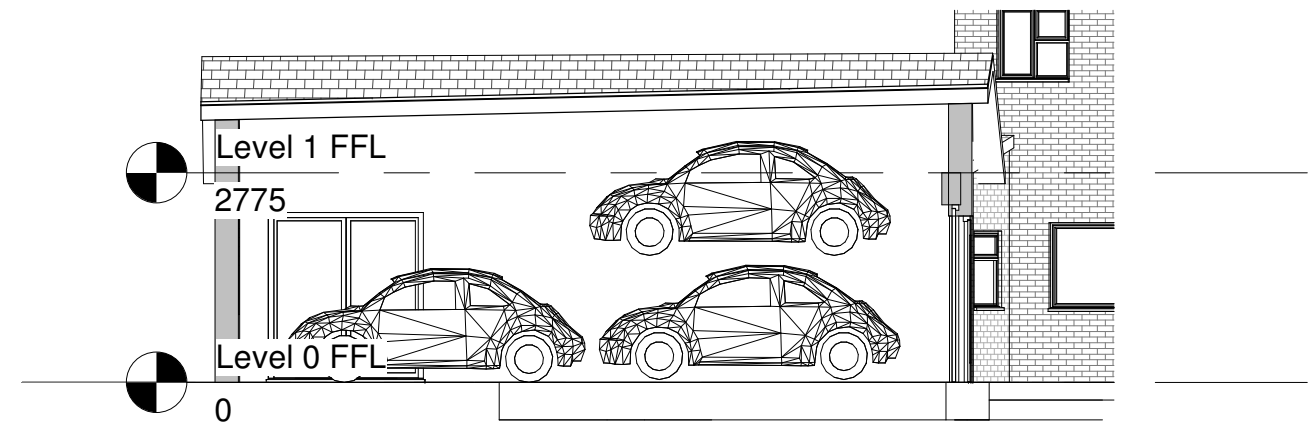

3 Section 13
1 : 100

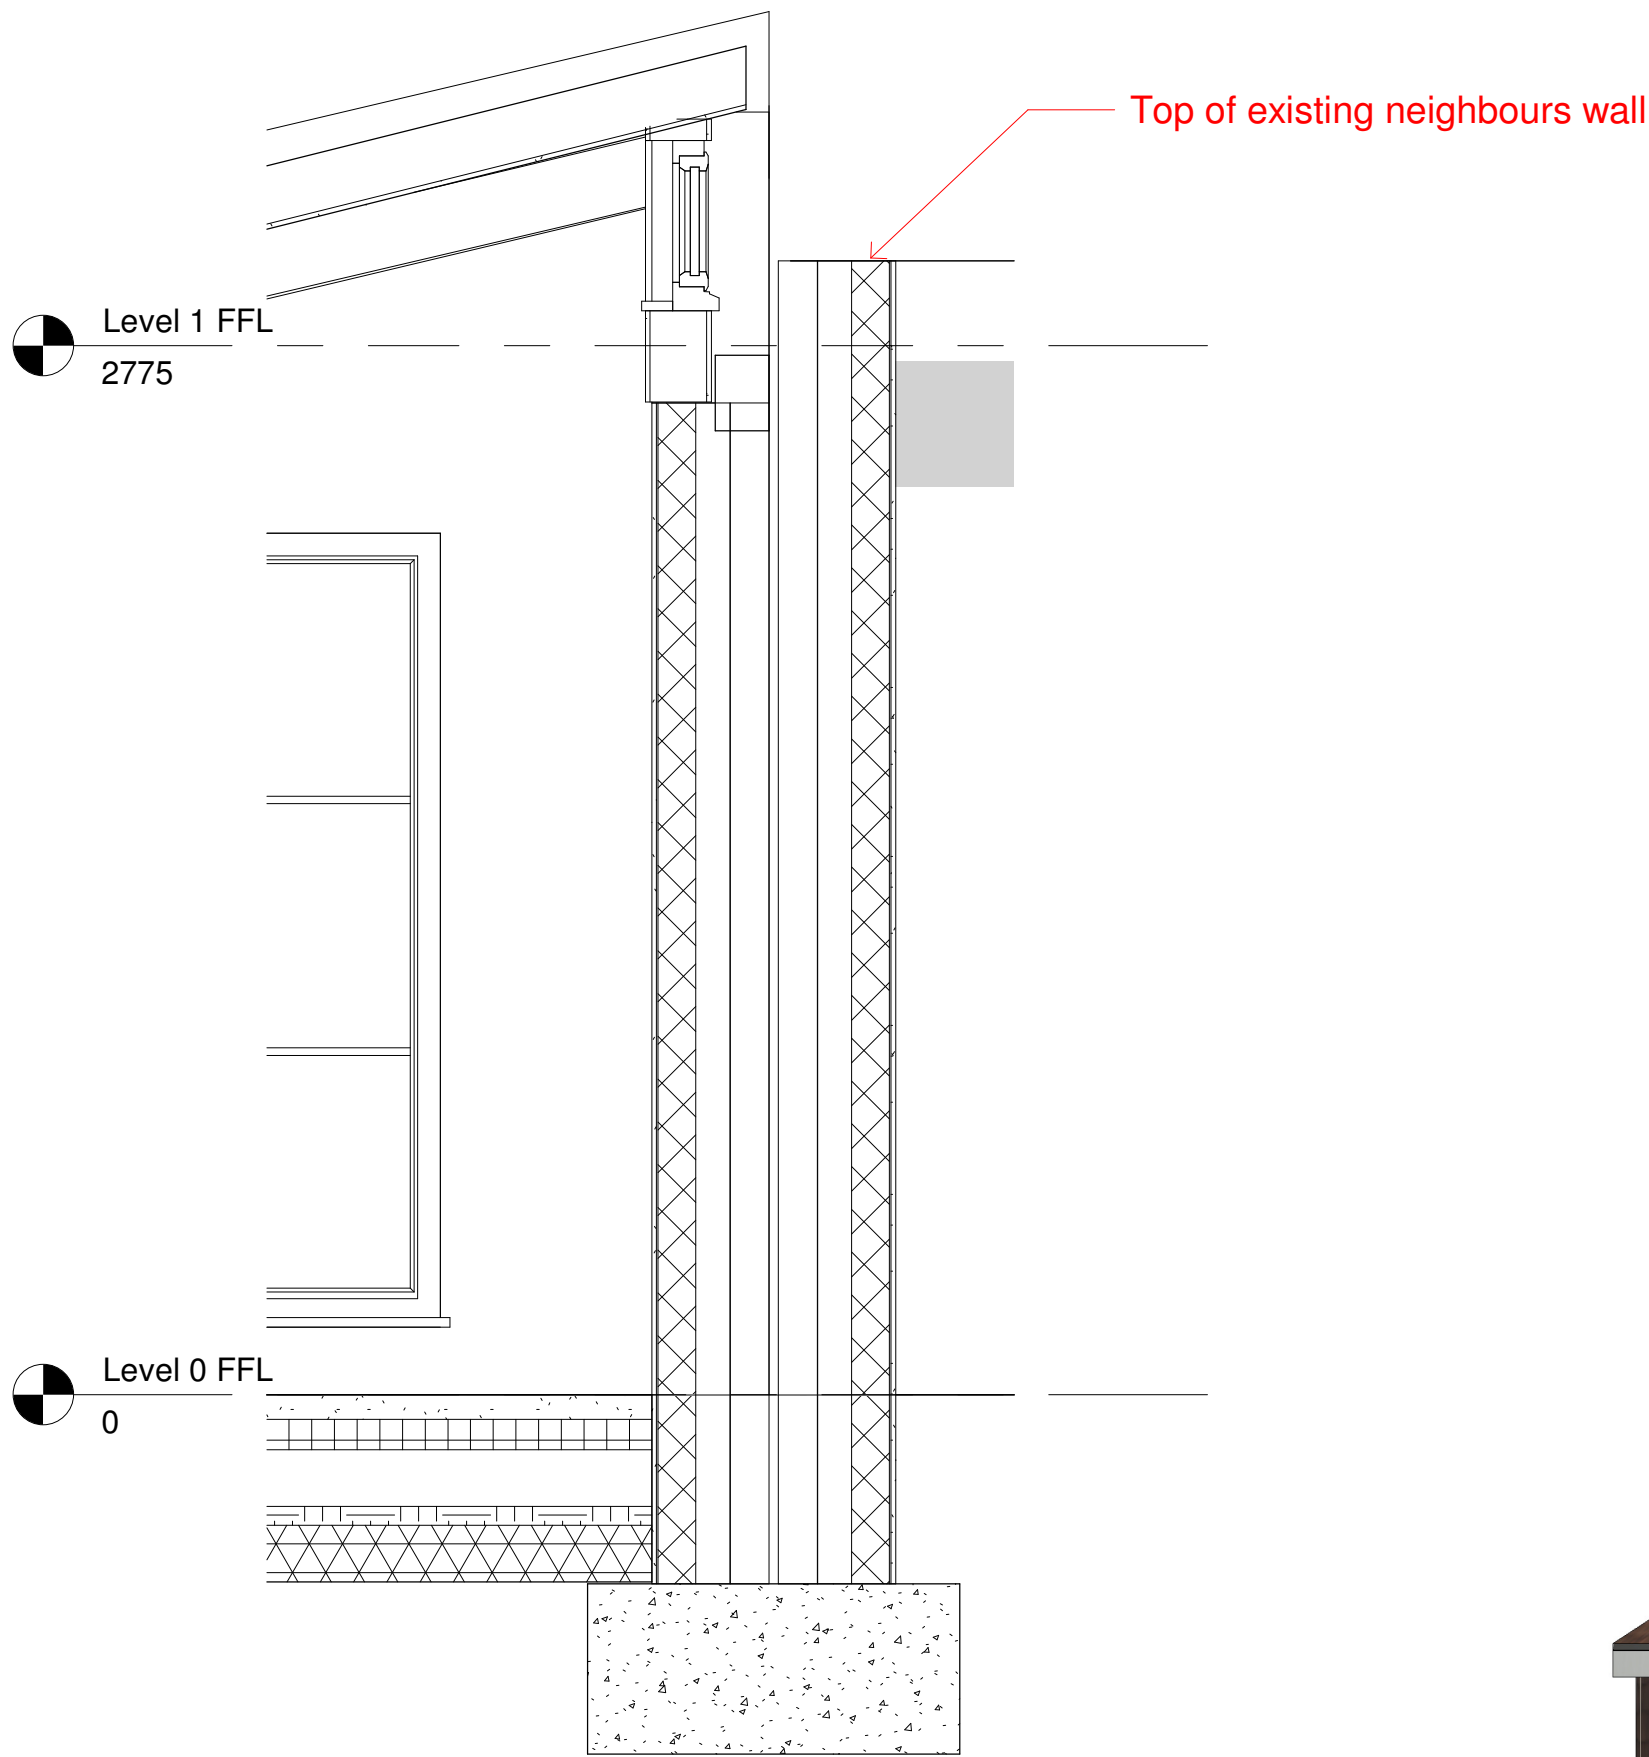


2 Section 14
1 : 20



1 3D-Proposed South



4 3D-Proposed Front

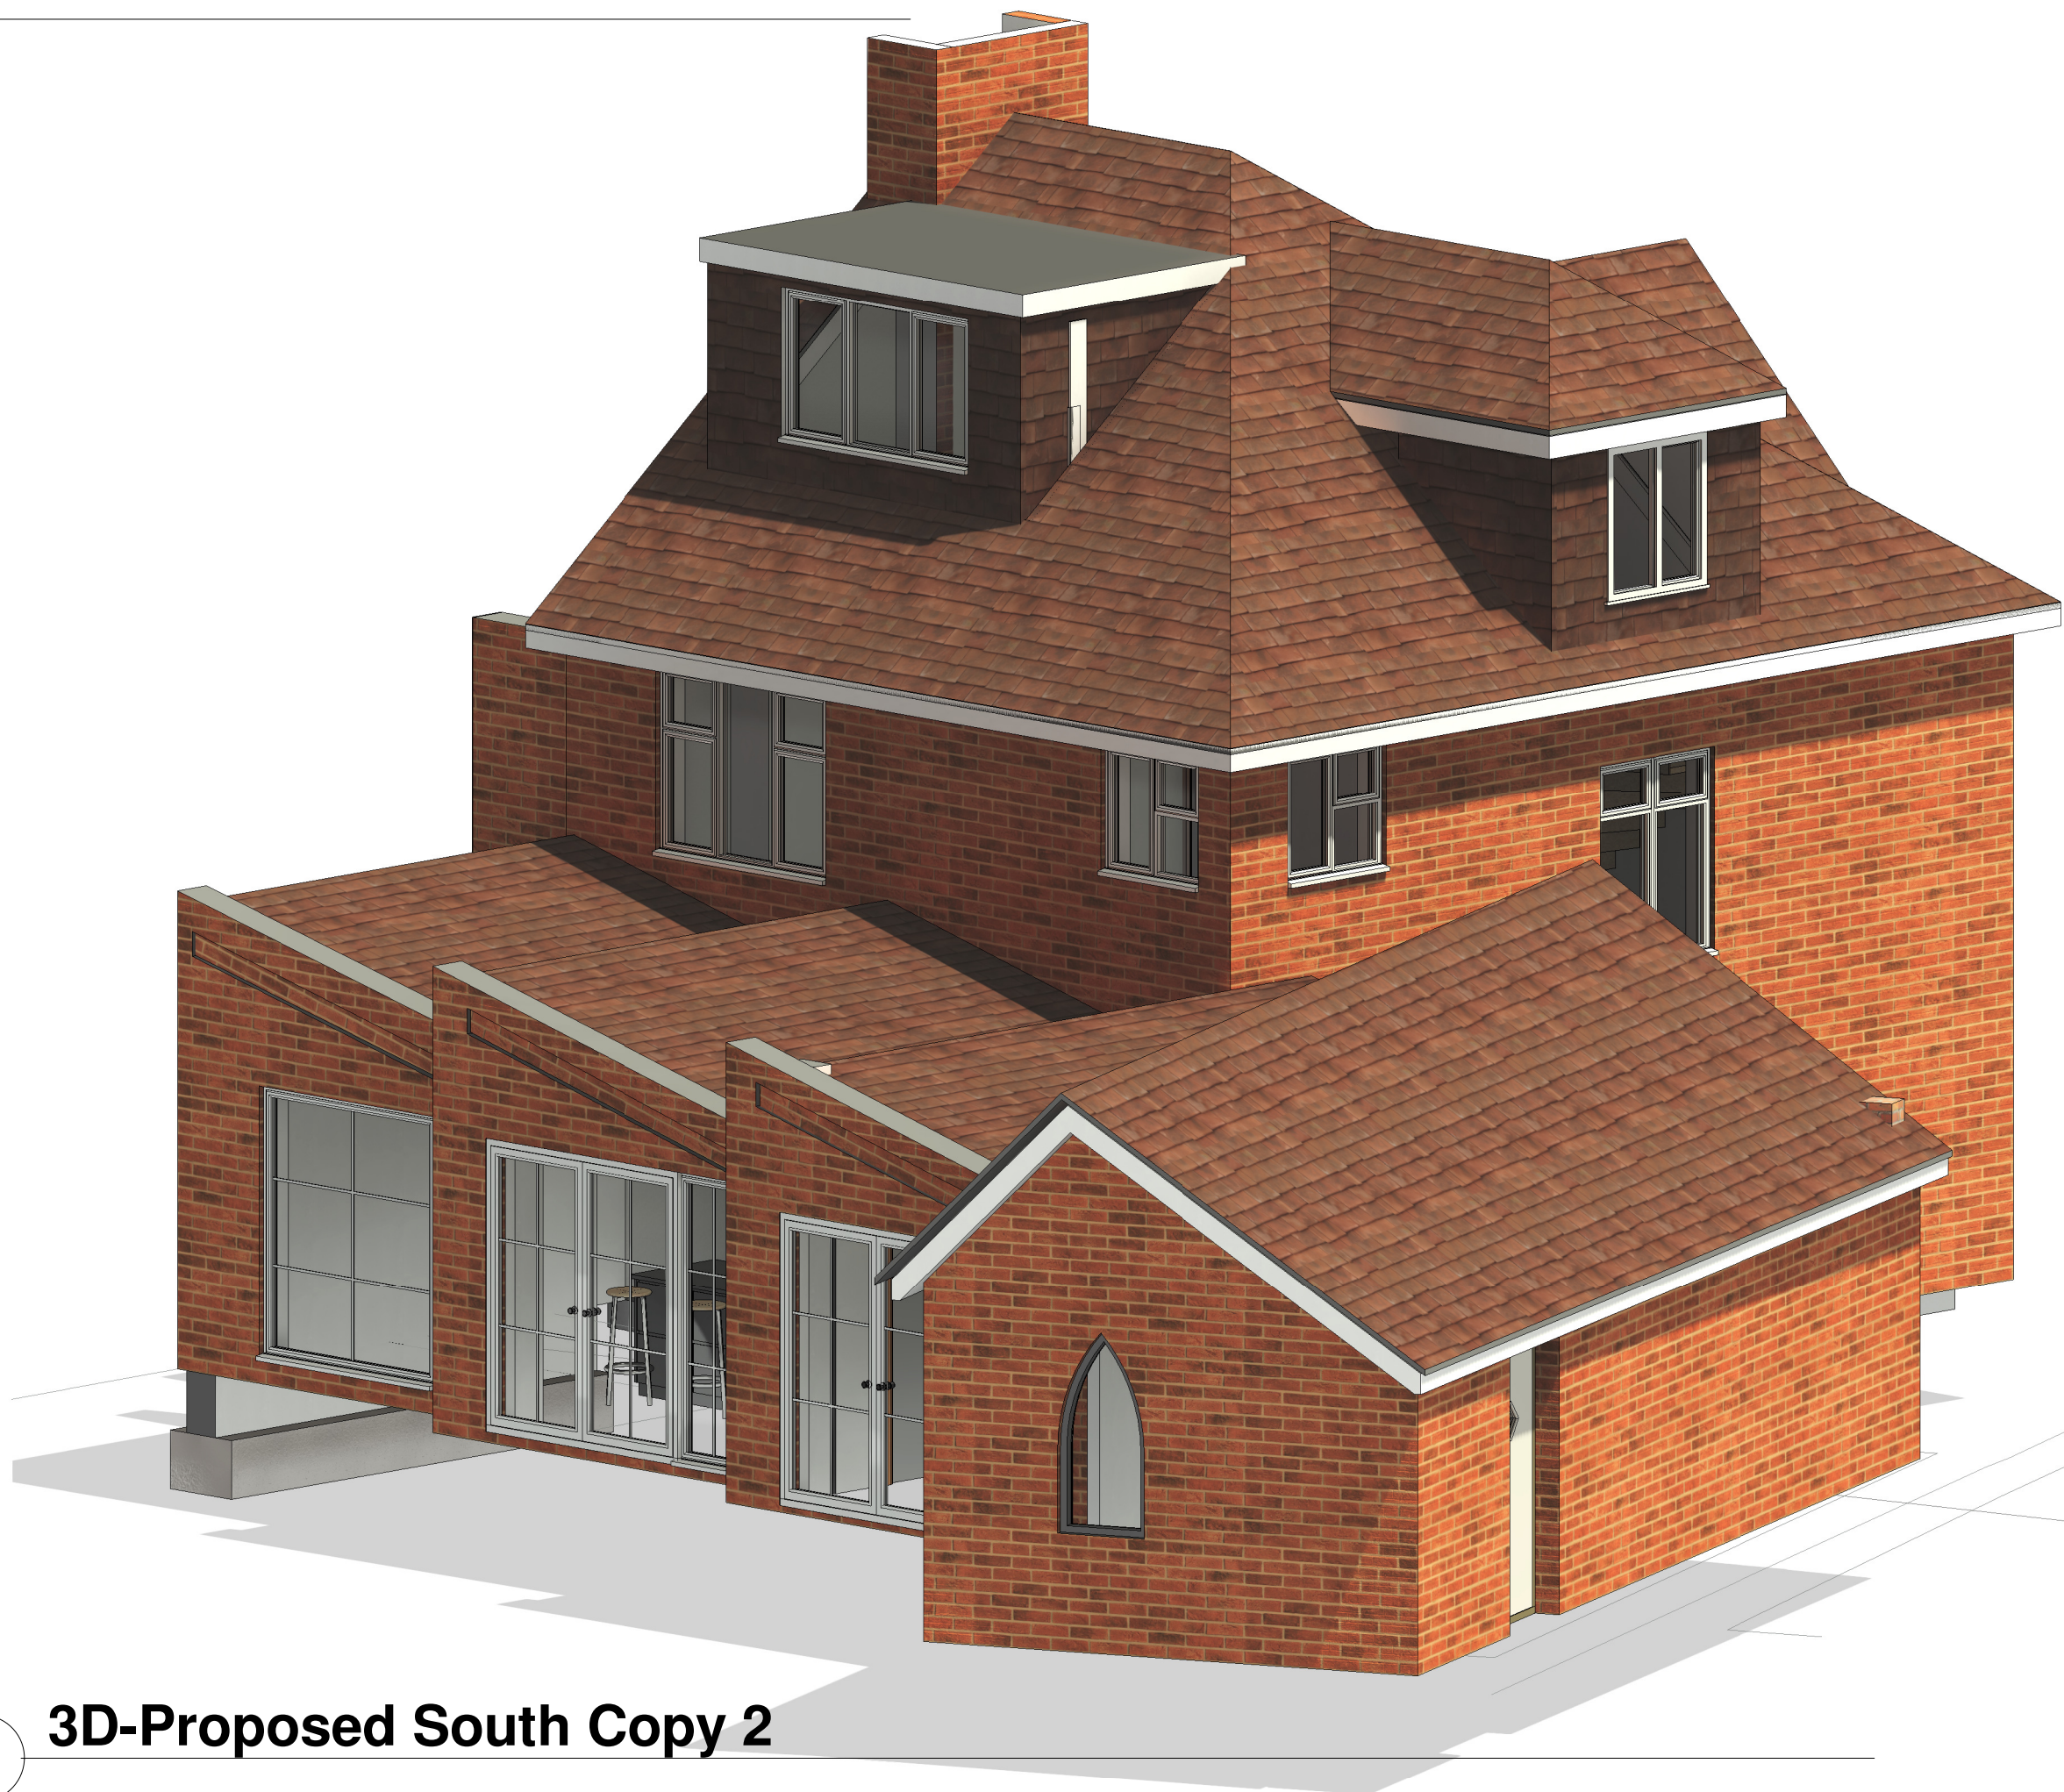

5 3D-Proposed South Copy 2