


Copyright in all documents and drawings prepared by Pell Frischmann, and in any works executed from those documents and drawings shall remain the property of Pell Frischmann. Unless otherwise agreed at project inception.

- NOTES
- 1. This section is related to the Ordnance Survey level datum.
 - 2. Sections to be referenced to the topographical survey completed on the 12/12/22 by Pell Frischmann.

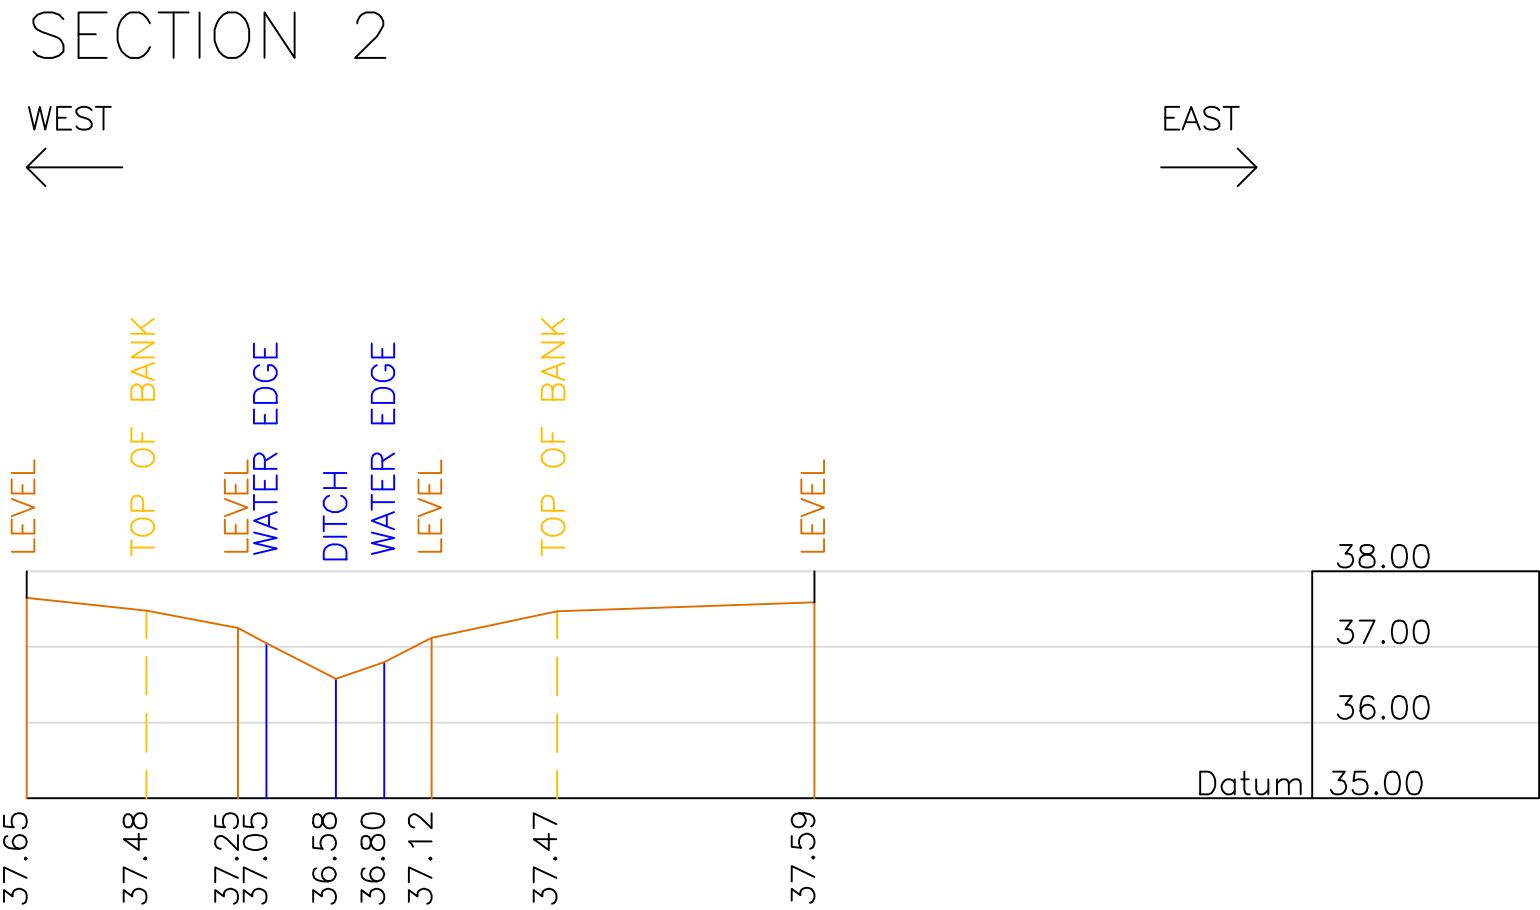

Rev	Revised By	Date	Checked By	Date
-----	------------	------	------------	------

Project
**LODGE ROAD
HURST
FLOOD RISK**

Drawing Title
**DRAINAGE DITCH
SECTION 2**

Pell Frischmann
Excellence through innovation

 @Pell_Frischmann

www.pellfrischmann.com

5 Manchester Square | London | W1U 3PD
Telephone: +44 (0) 20 7486 3661
Email: pfondon@pellfrischmann.com

QA System - Checks	Signature	Date
Drawn By: J BEDINGFIELD	<i>J. Bedingfield</i>	21/12/22
Checked: R WHITEHORN	<i>R. Whitehorn</i>	21/12/22
Authorised: A MUJR	<i>A. Muir</i>	21/12/22

Project No. 107258	Drawing Status INFORMATION	Scale (@ A4) 1:100
-----------------------	-------------------------------	-----------------------

Drawing No.	Revision
PF / SURV / 107258 / 002	