



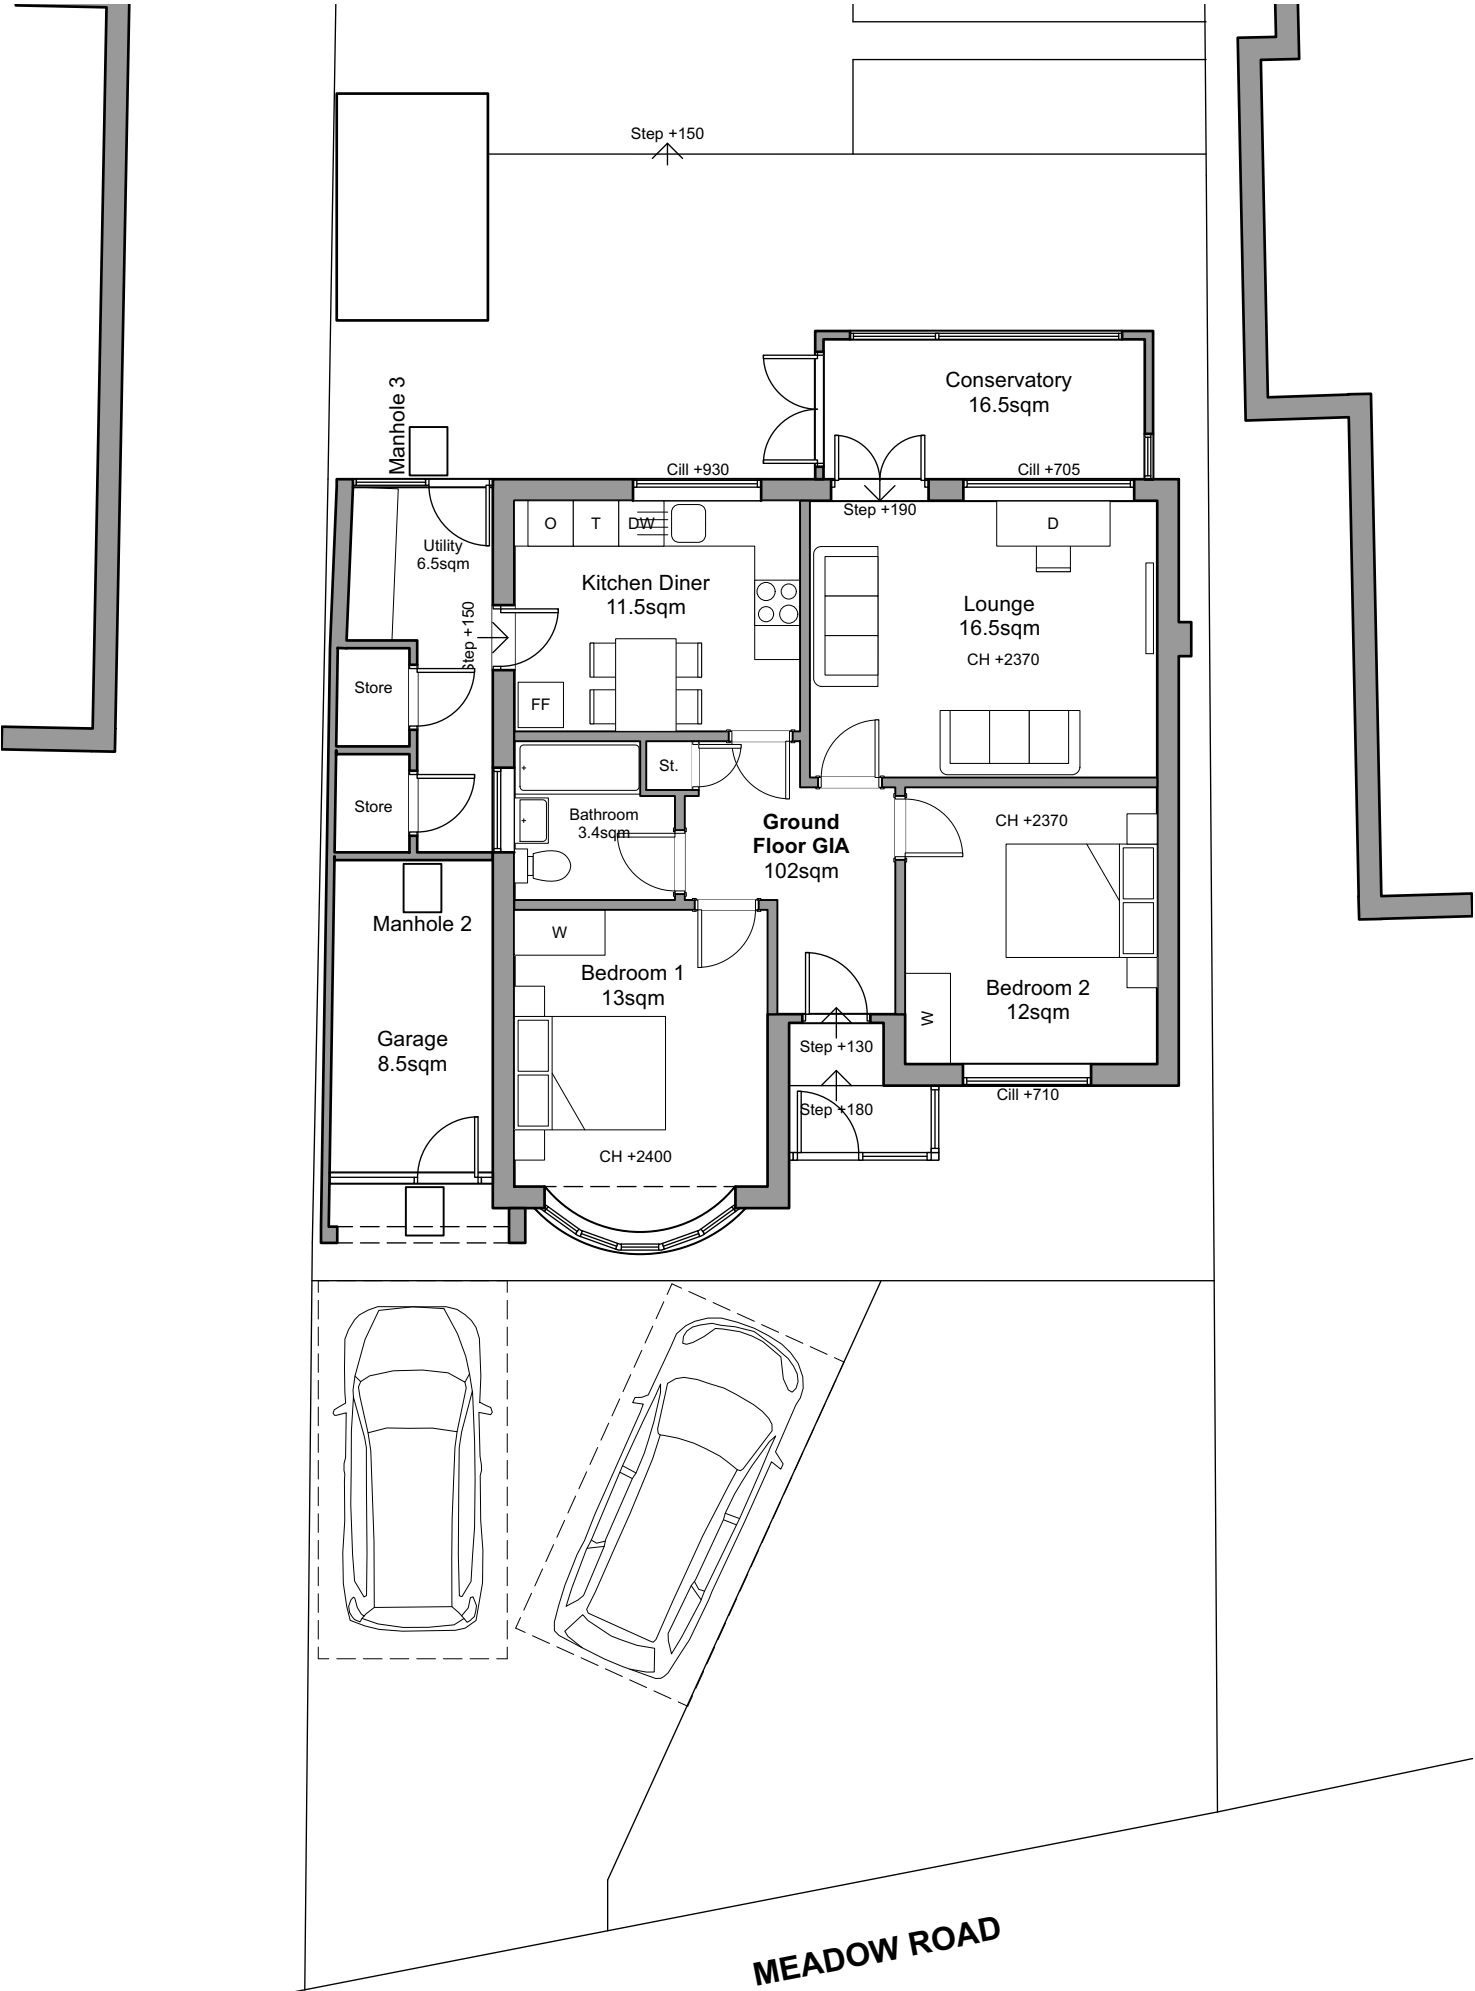

All dimensions are to be checked on site before work commences.
Figured dimensions to be taken in preference to scaled dimensions.
If in doubt please ask.
© Copyright reserved.

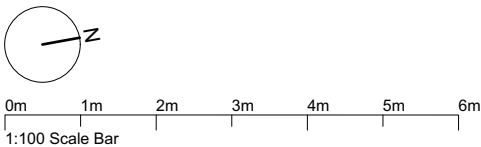

P2	Issued for Planning	04/08/25	LN
Rev	Notes	Date	Initial
Status			
Planning			
HOLTHAM+NEWMAN ARCHITECTS The Old Dairy, 282A Hyde End Road, Spencers Wood, Reading, Berkshire RG7 1DN T: 07971 316497 E: hello@hnarchitects.co.uk			
Project: 72 Meadow Road Earley RG6 7EY			
Client P. Vellingiri and K. Achanta			
Drawing Title: Parking Provision			
Scale:	1:100 @A3	Dwg. No.:	Rev.:
Drawn by:	LN	2423 - S003	P2
Date:	Aug 2025		