




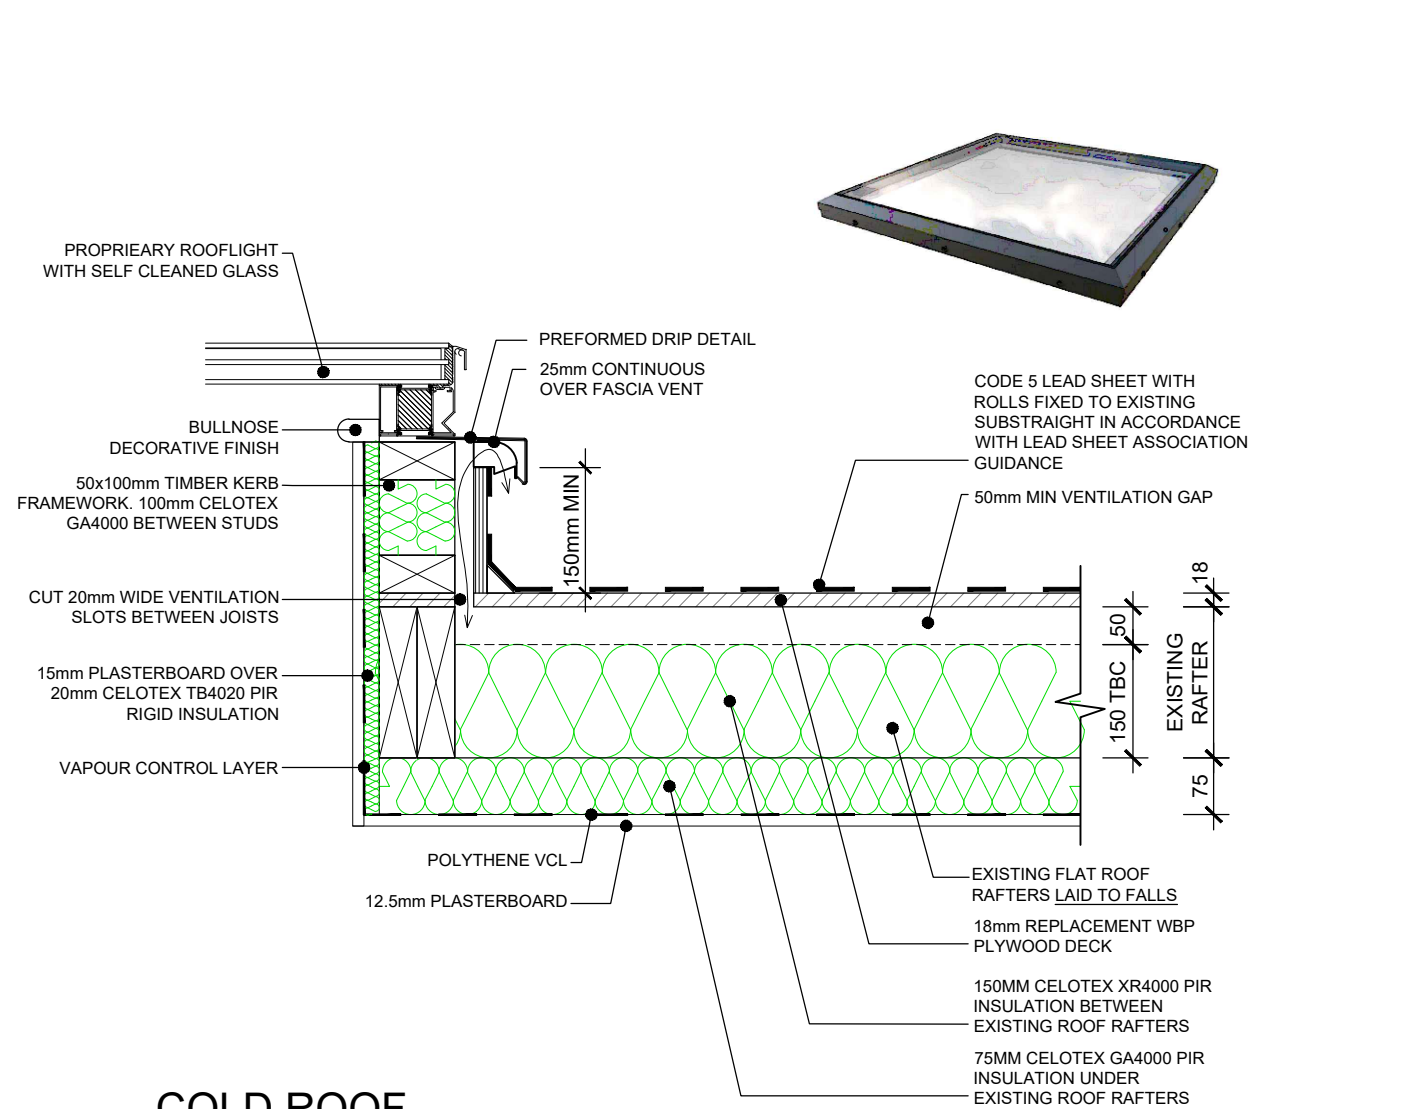


COLD ROOF
PROPOSED ROOFLIGHT KERB DETAIL

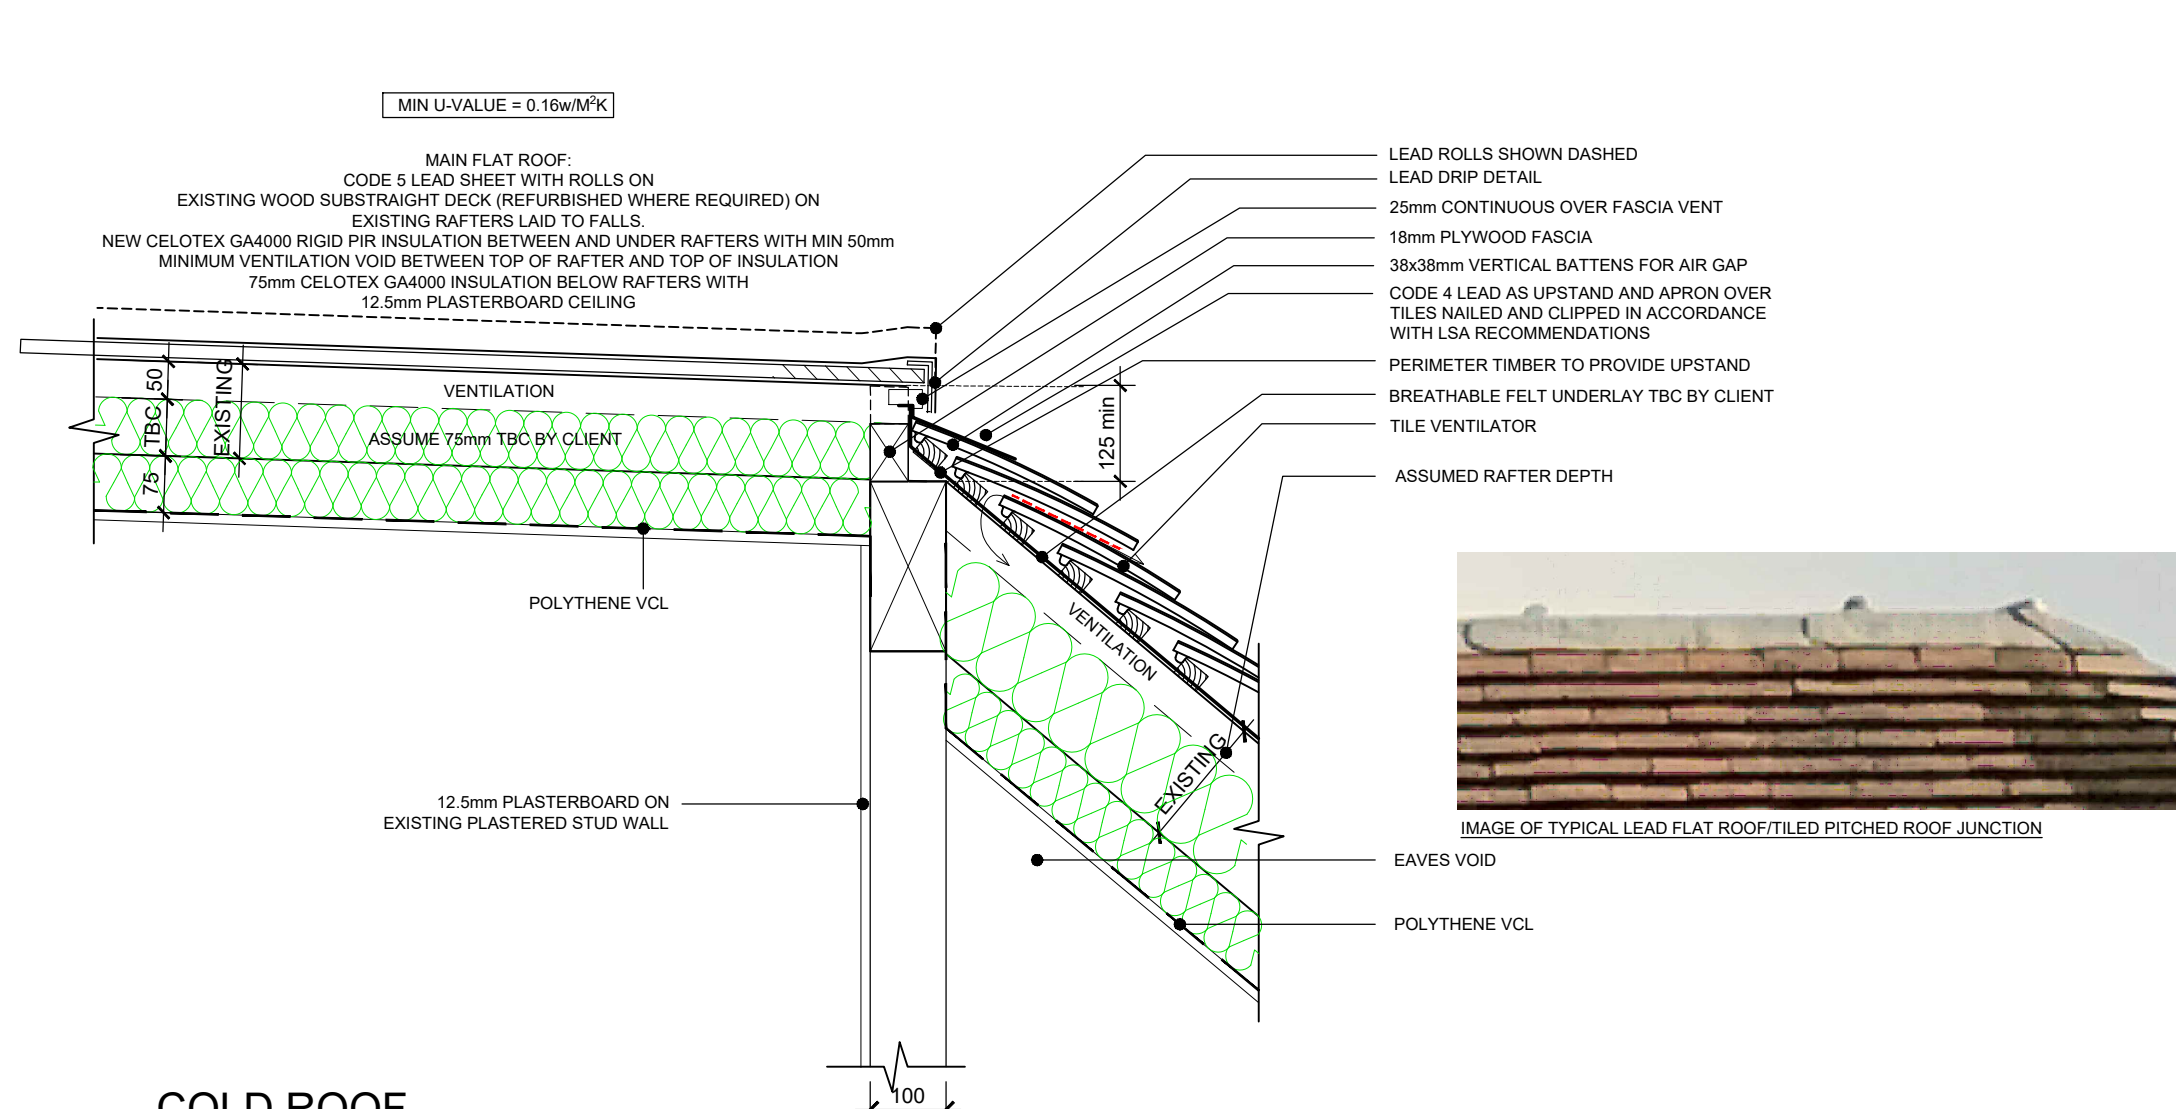


COLD ROOF
REFURBISHED FLAT/PITCHED ROOF JUNCTION DETAIL

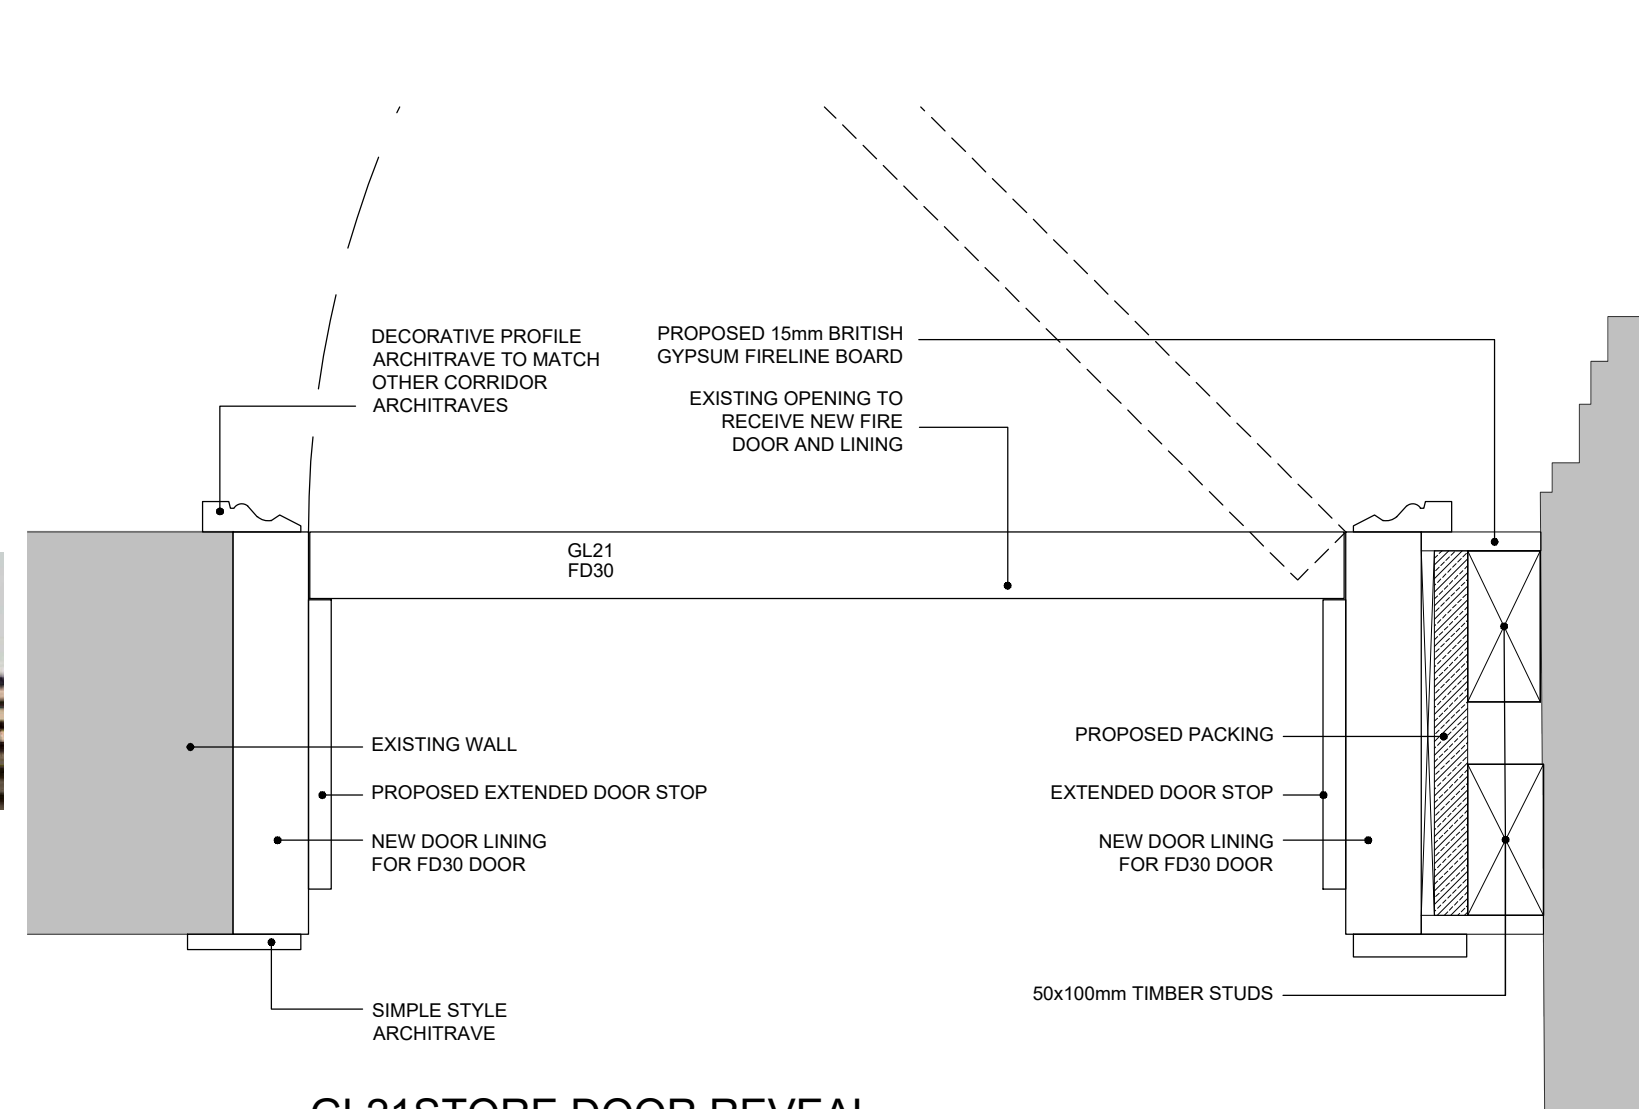


GL21STORE DOOR REVEAL
AND ARCHITRAVE
SCALE 1:5

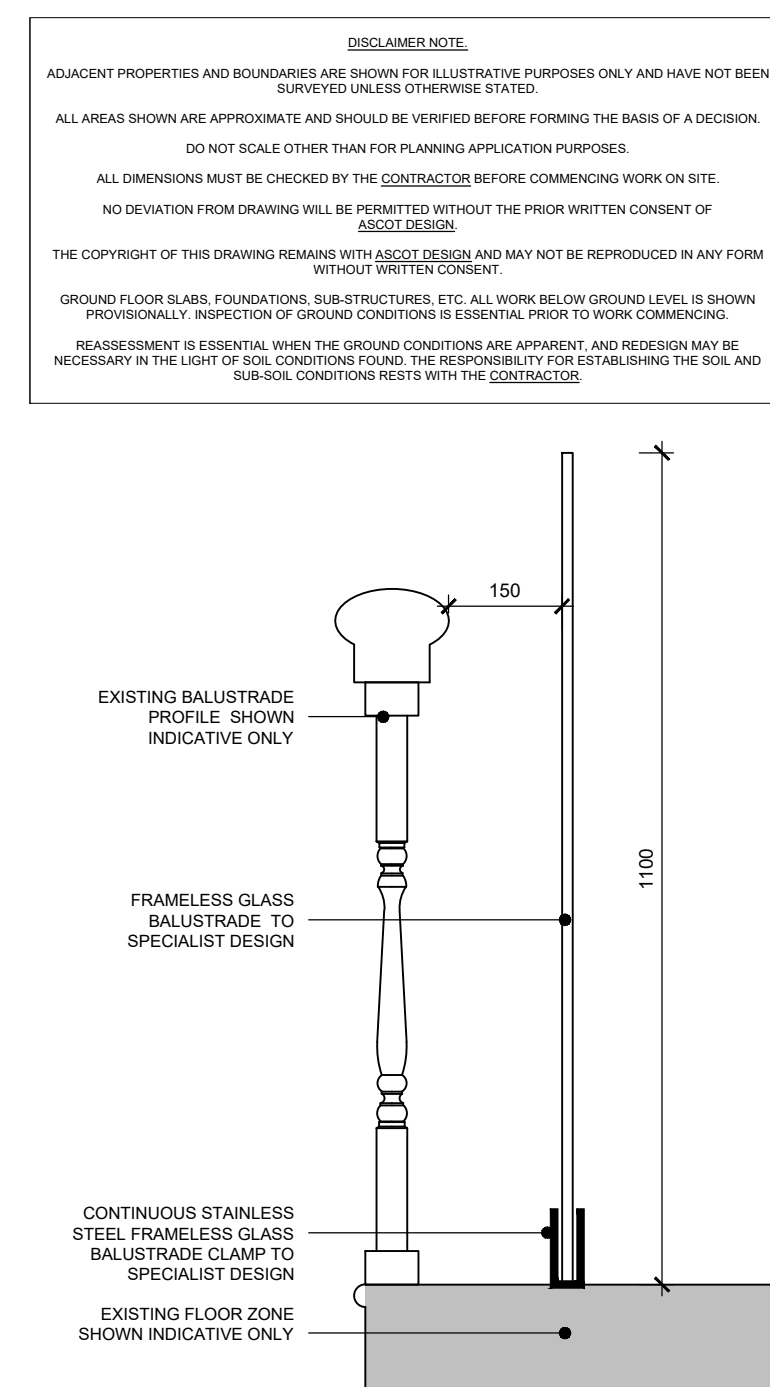


FRAMELESS GLASS
BALUSTRADE DETAIL

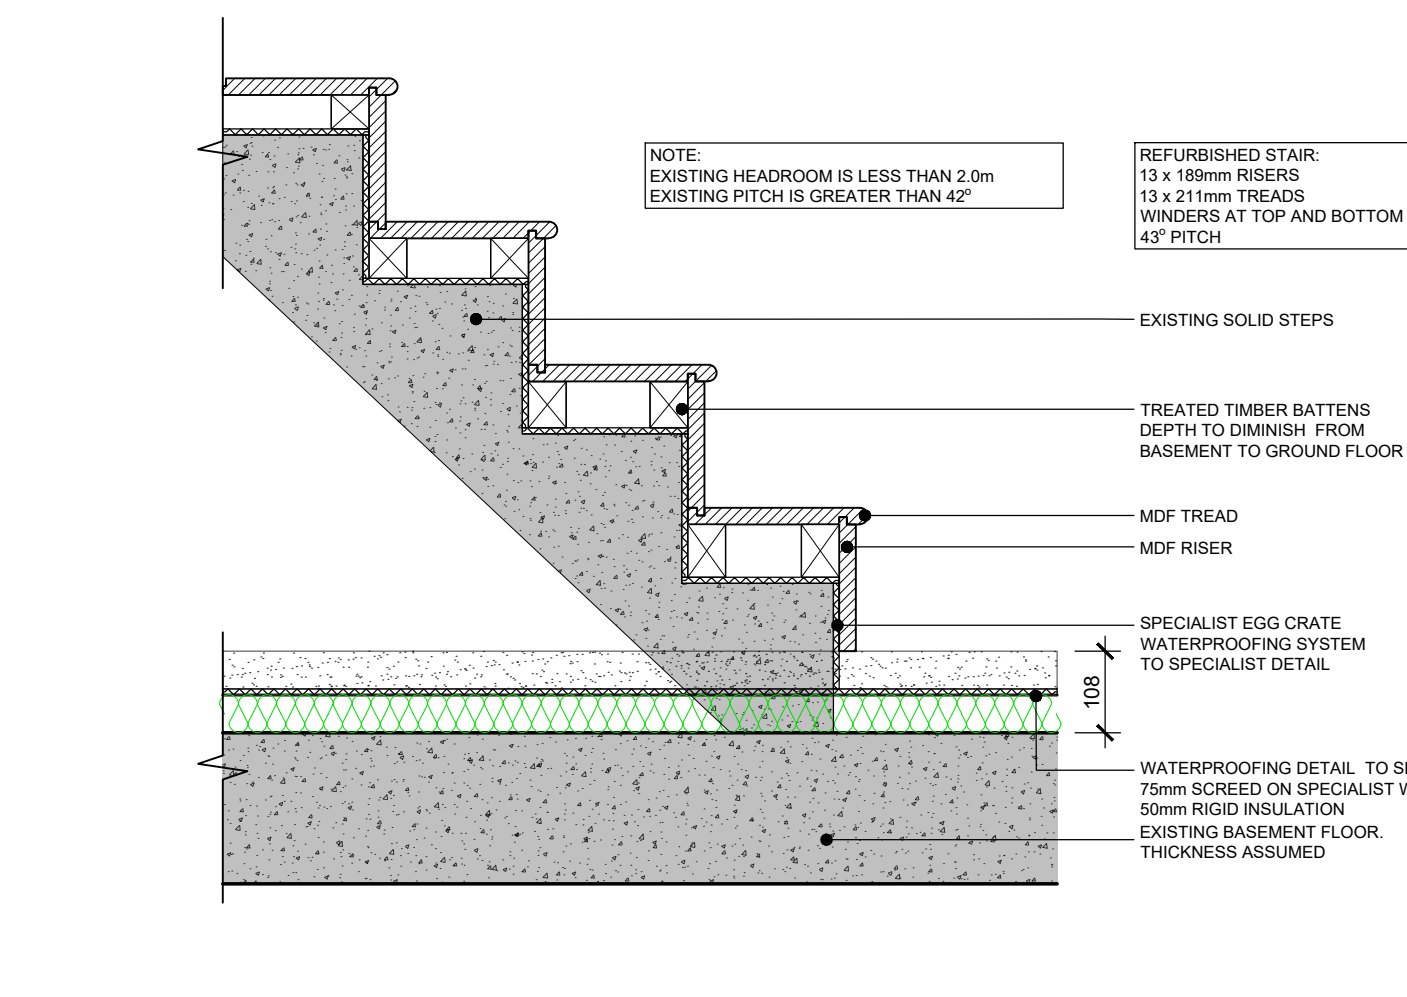


IN PRINCIPLE SECTION
BASEMENT STAIR REFURBISHMENT DETAIL

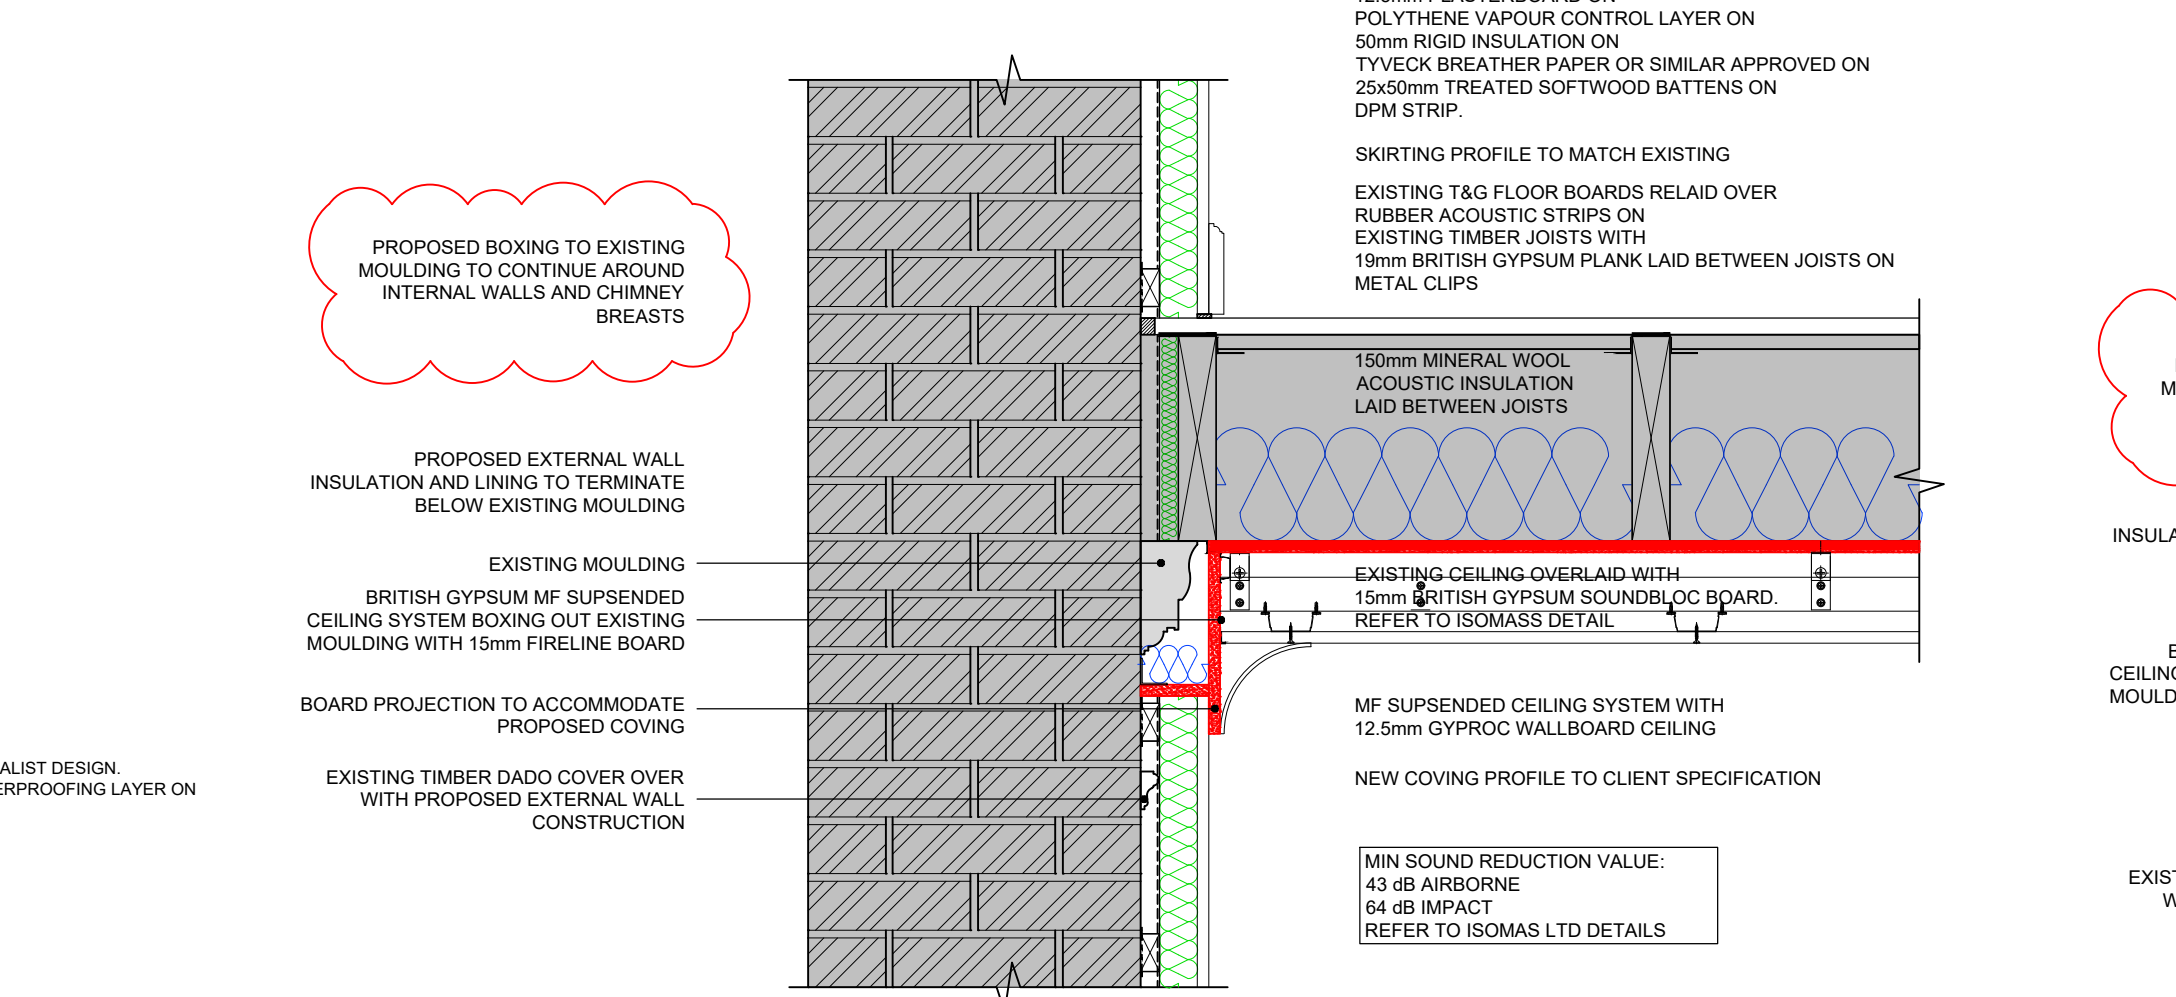


EXISTING SUSPENDED FIRST FLOOR TIMBER JOIST

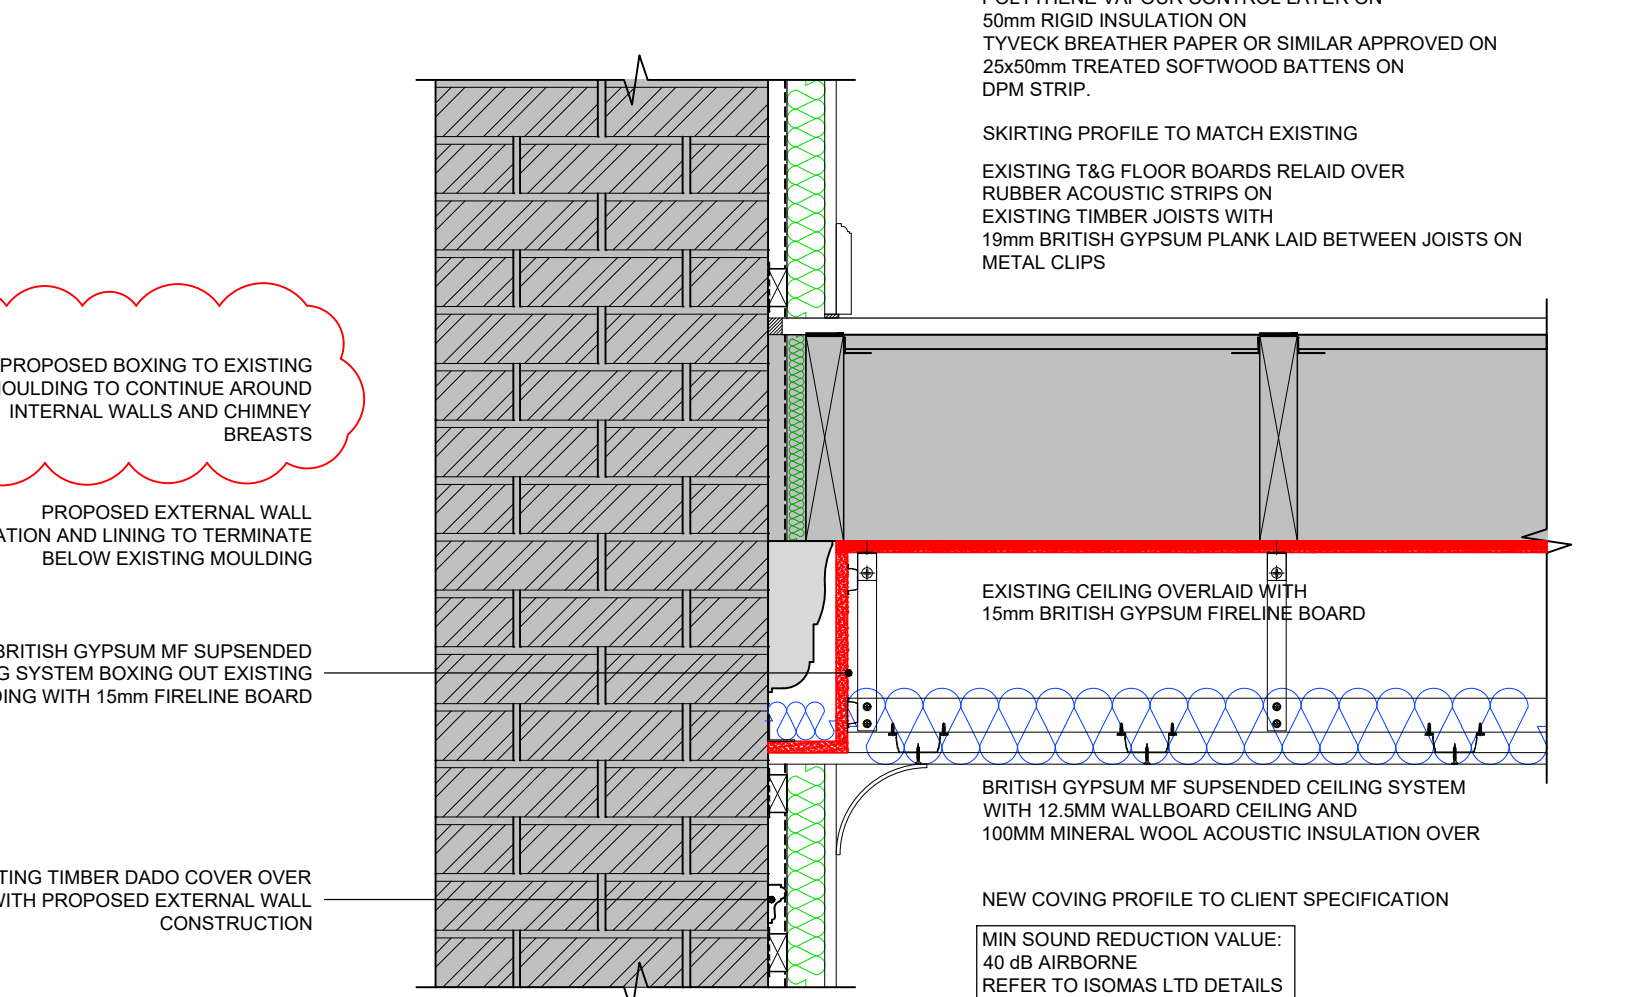


EXISTING SUSPENDED SECOND FLOOR TIMBER JOIST

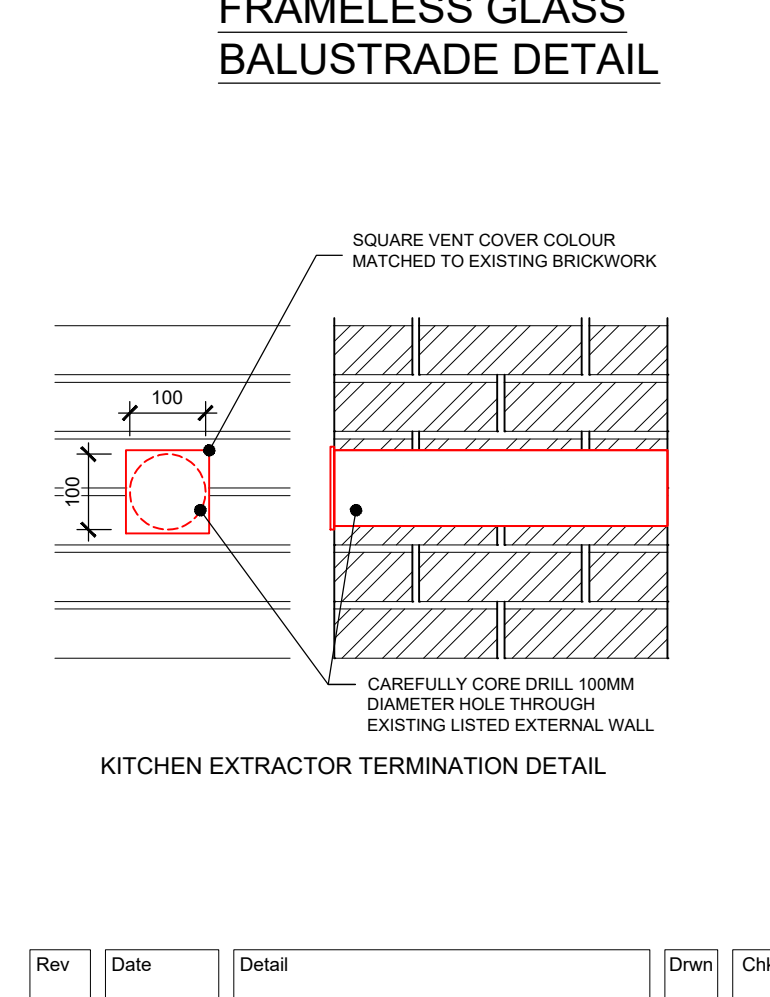


KITCHEN EXTRACTOR TERMINATION DETAIL

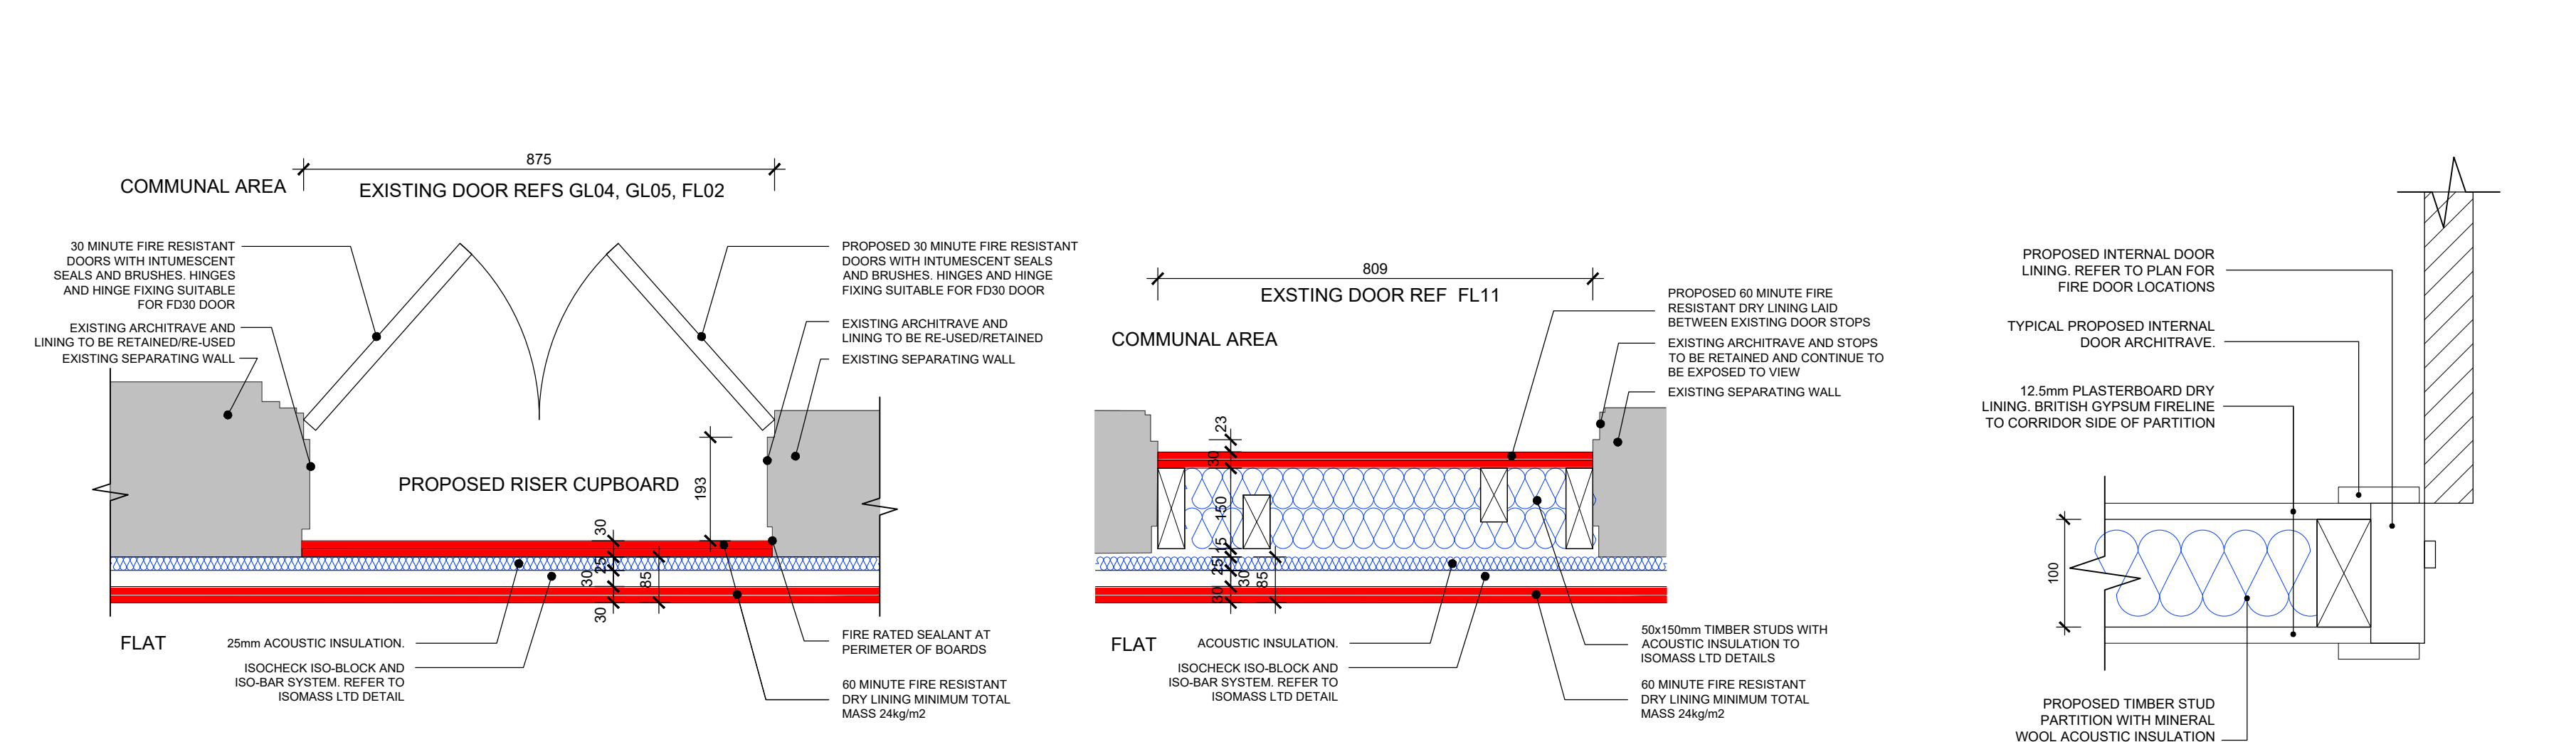

PROPOSED RISER CUPBOARD IN
COMMUNAL AREA EXISTING OPENING

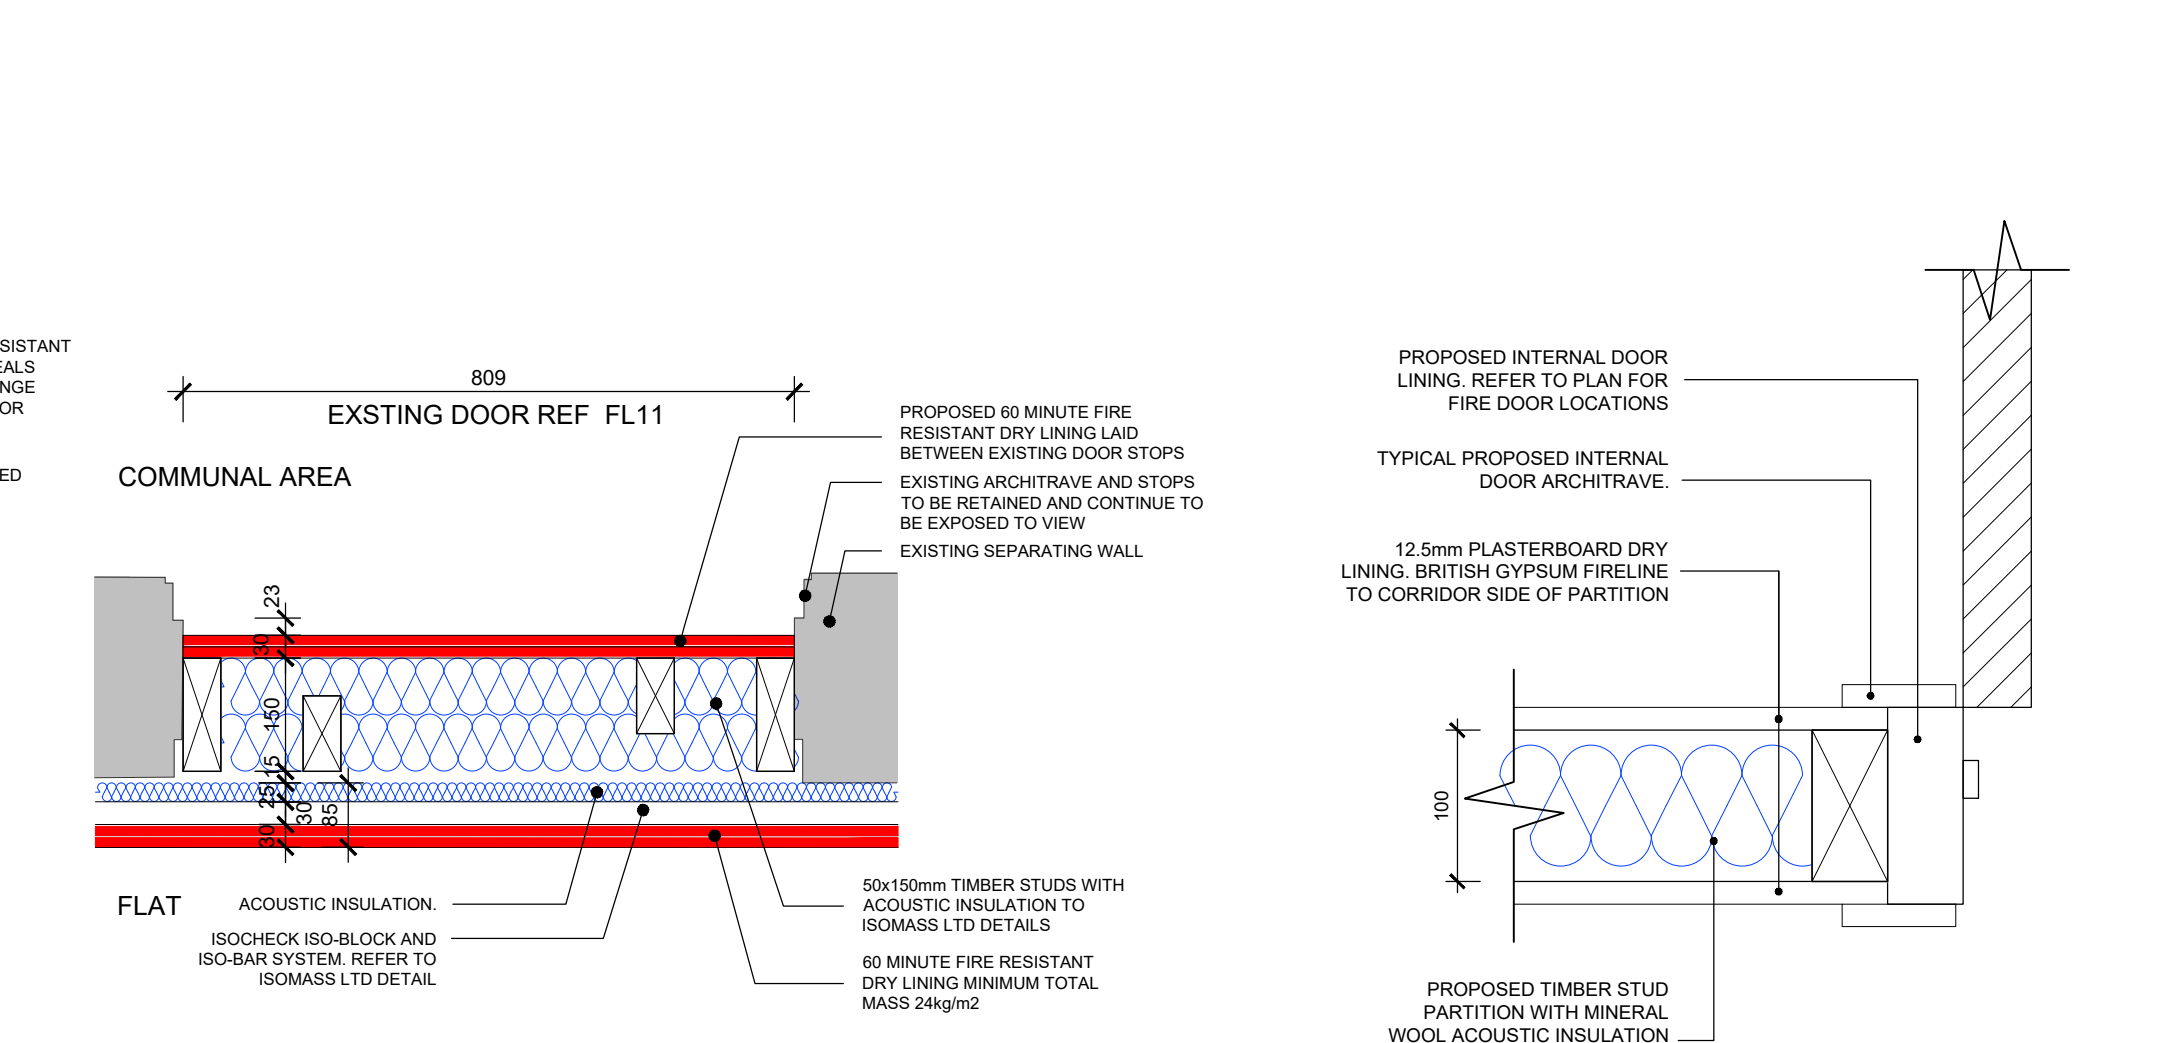

PROPOSED PROPOSED STOPPING UP
OF EXISTING DOOR FL11

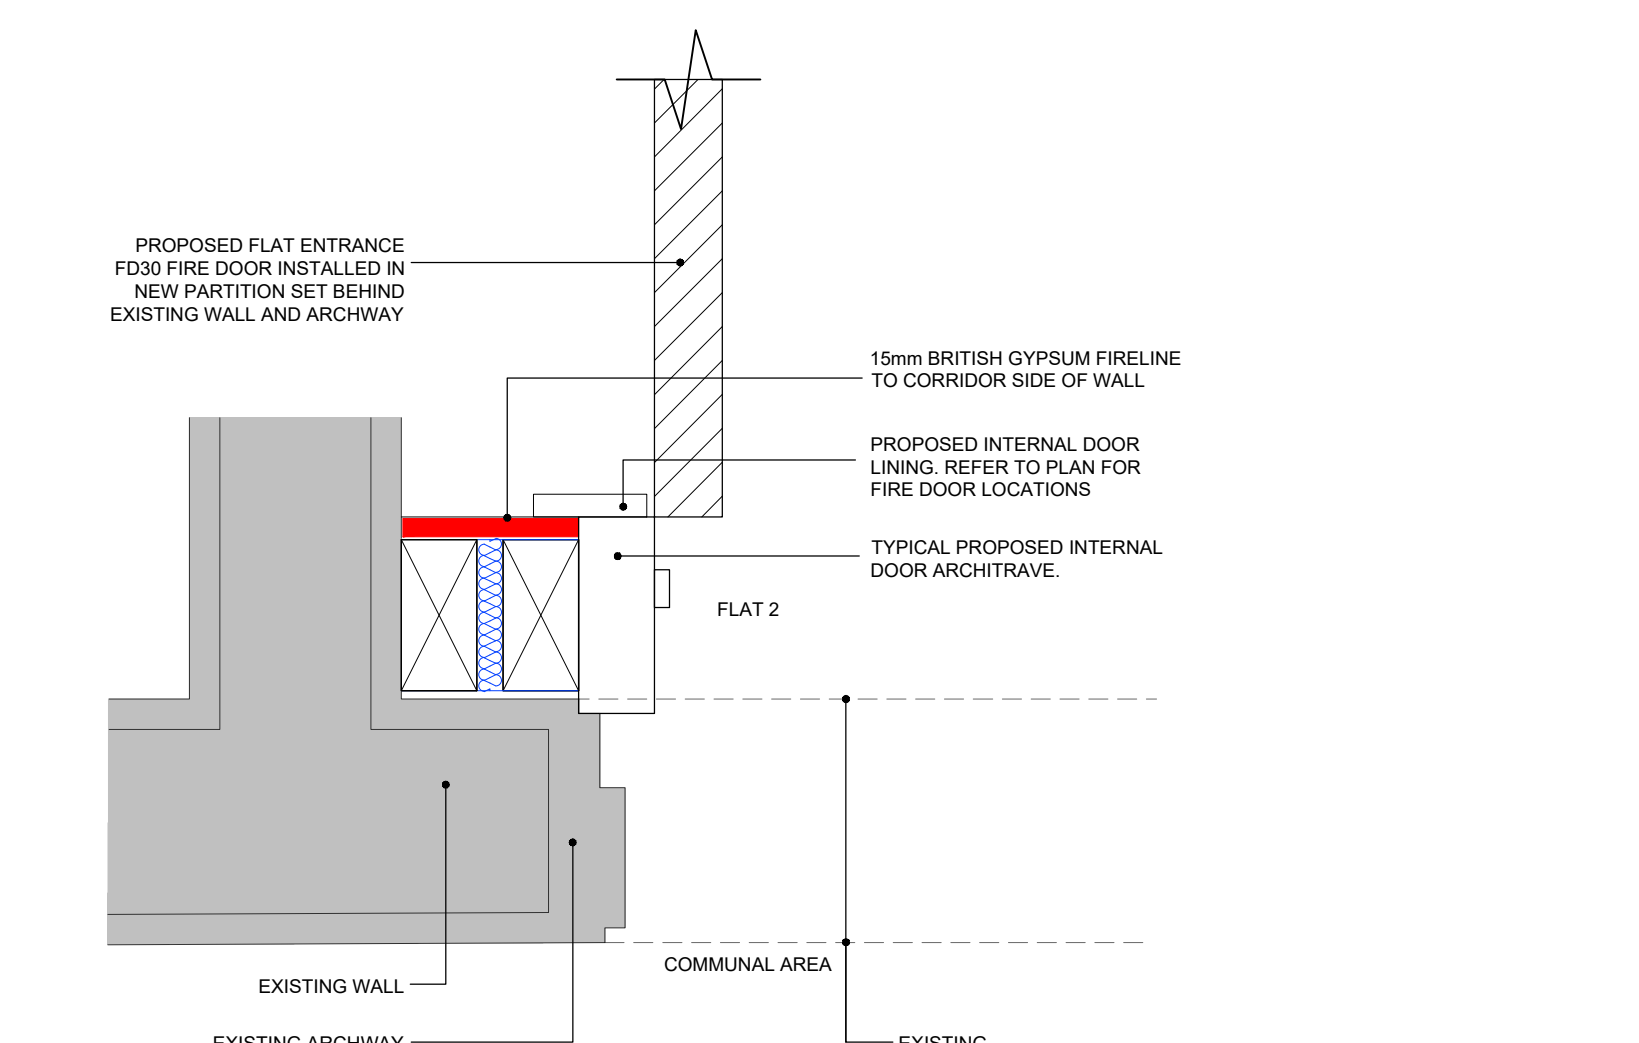

GL12 FLAT 2 ENTRANCE DOOR
REVEAL AND ARCHITRAVE
SCALE 1:5

Rev	Date	Detail	Drwn	Chk
C5	14.04.26	NOTE ADDED TO INCLUDE CEILING ARCHITRAVES AT INTERNAL WALLS. KITCHEN EXTRACTOR DETAIL ADDED. REFURBISHED FLAT/PITCHED ROOF JUNCTION DETAIL REVISD.	RS	CH
C4	17.03.26	DETAILS ADDED/ENHANCED. CONSTRUCTION ISSUE	RS	CH
C3	10.02.26		RS	CH
C2	10.12.25		RS	CH
C1	29.08.25		RS	CH

0	200mm	400mm	600mm	800mm	1m
0					100mm
SCALE 1:10					

Status
CONSTRUCTION



Timeless architecture

HEAD OFFICE
Ashurst Manor,
Ashurst Park, Church
Lane, Sunninghill,
Ascot, SL5 8DD
Tel: 01344 299 330

MANCHESTER
No. 1 Booths Park,
Chelford Road,
Knutsford,
Warrington, SL5 8DD
Tel: 01565 756 147

LONDON
29 Farm Street,
Mayfair,
London,
W1J 8JL
Tel: 020 39940015

Email: info@ascotdesign.com
www.ascotdesign.com



Client
MR STEVE HICKS

Project Title
THE MOAT HOUSE, BIGGS LANE, ARBORFIELD, WOKINGHAM RG29LN

Drawing Title
SUPERSTRUCTURE DETAILS

Scale	Date	Drawn	Rev
1:10@ A1	JUN 2025	RJS	C5

Job N°	Drawing N°
25-J4803	16-003

The Copyright in this document and design is confidential to and the property of Ascot Design Limited.
--